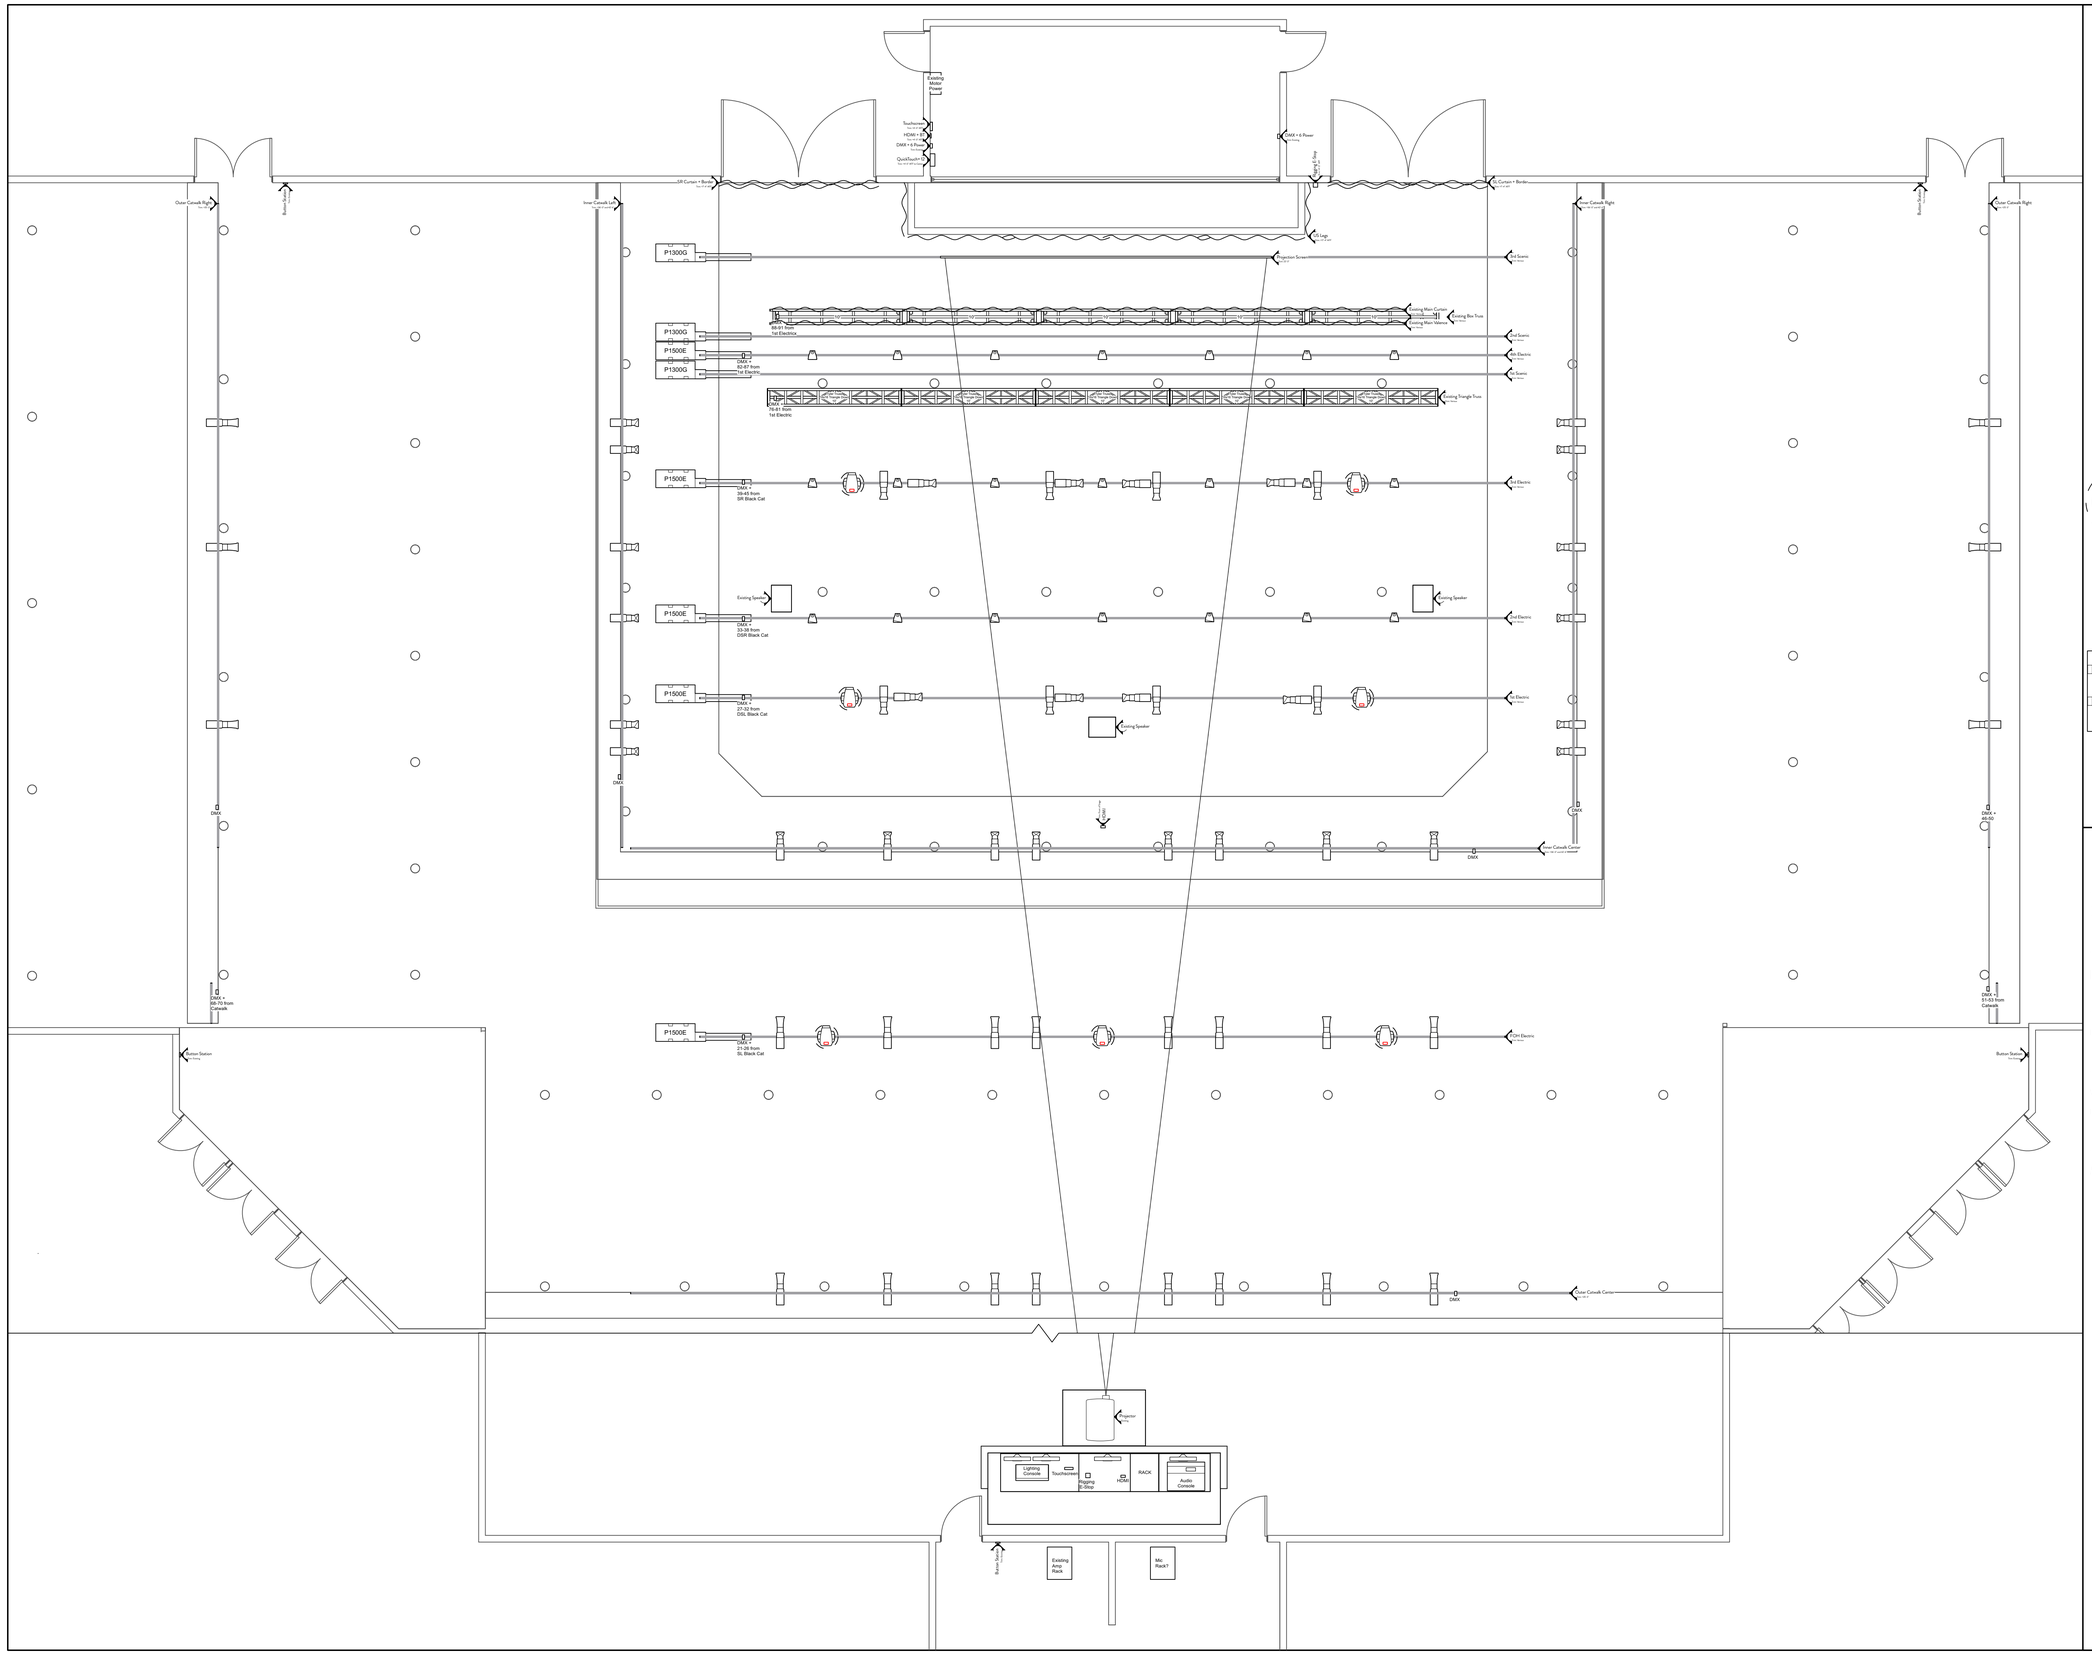

SYMBOL KEY

- ETC ColorSouceV 14°
- ETC ColorSouceV 19°
- ETC ColorSouceV 26°
- ETC ColorSouceV 36°
- ETC ColorSouce PAR Deep Blue, Narrow Lens
- ETC ColorSouce PAR Deep Blue, Medium Lens
- Chauvet Maverick Force 2 Profile
- Draper 330" Projection Screen
- P1500E — ETC Prodigy Hoist- P1500E are Electrics P1300G are Scenic

NOTES

- See Labels to determine Wall Box types

- Microphones per proposal to be placed as needed

- All DMX Out locations to be new additions

- Circuit locations are existing with some being relocated/reallocated

- Rigging Points TBD from the Manufacturer's Shop Drawings

UPPER DARBY HIGH SCHOOL

Upper Darby School District
601 N Lansdowne Ave
Drexel Hill, PA 19026

ILLUMINATED INTEGRATION
2900 Canby Street
Harrisburg, PA 17103
717-996-4596
www.illuminated-integration.com

CLIENT CONTACT
Marvin Lee
mlee@upperdarbysd.org

REVISIONS

NO.	Date	By	Note
A	2/3/23	BSM	GP & Section

PROJECT ID: ii- 1982

DATE: 2/3/23

SCALE: 3/16" = 1'-0"

AVL RCP

AVL1.101

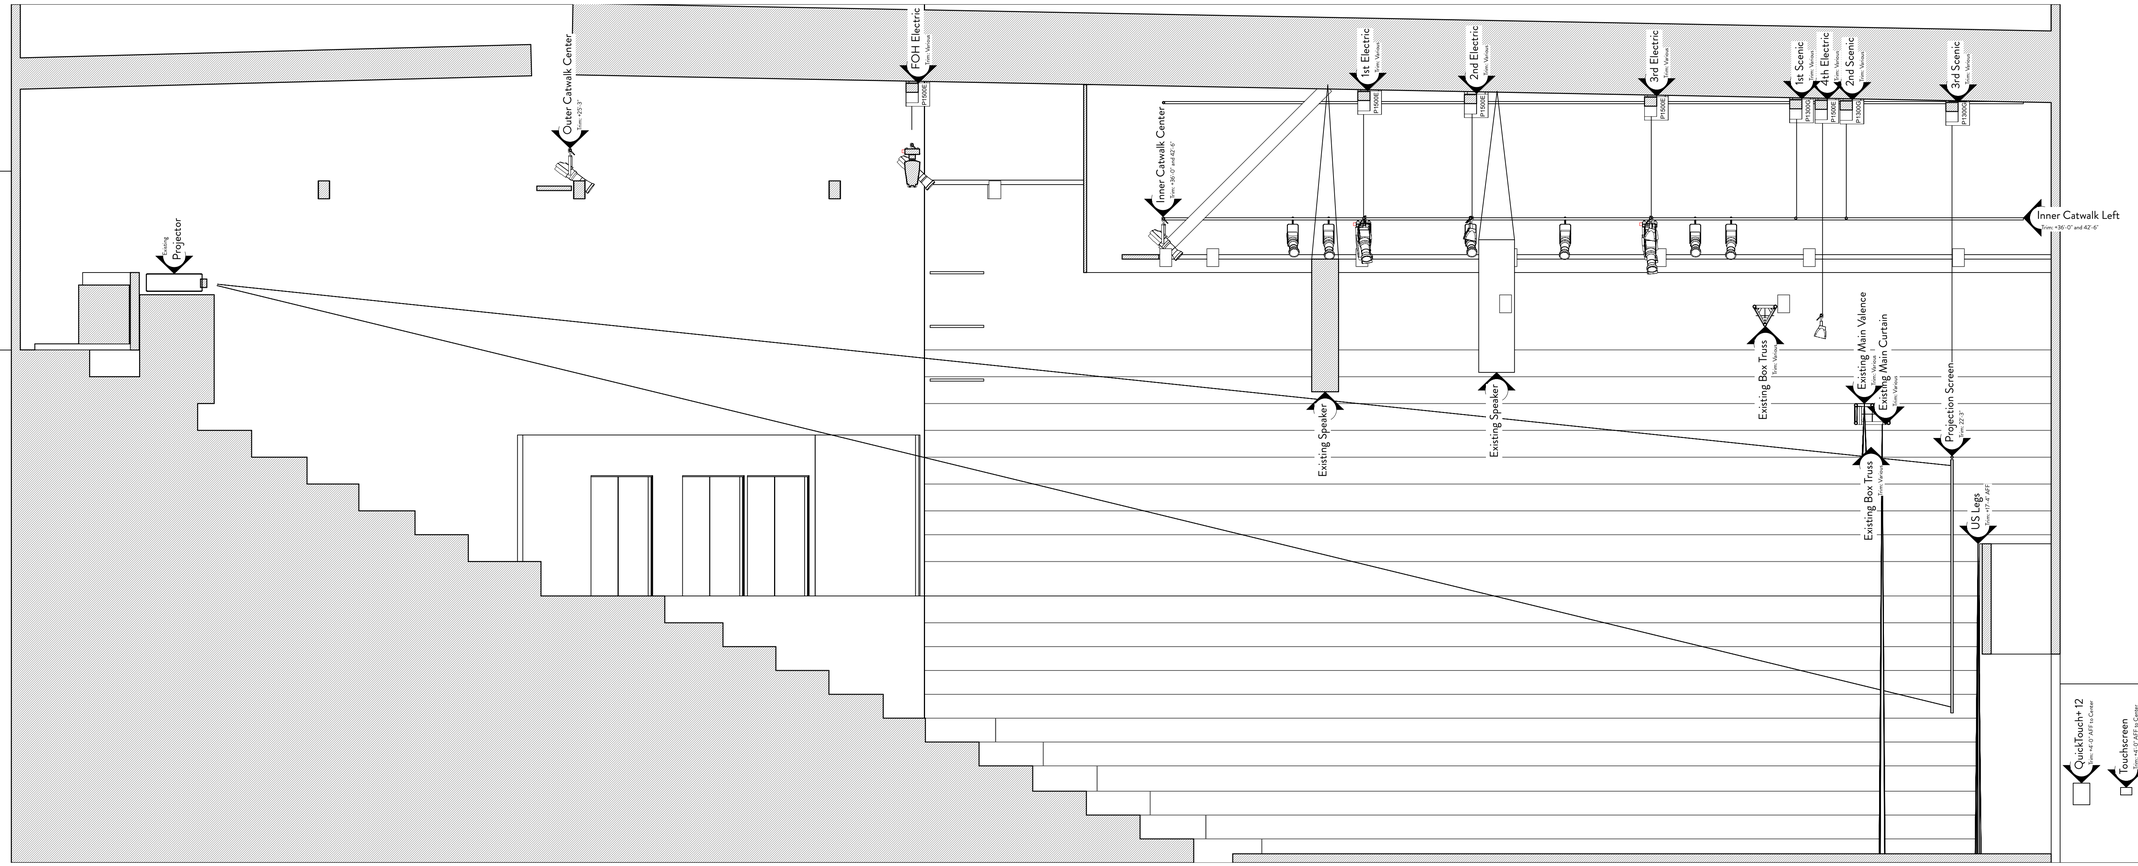

UPPER DARBY HIGH SCHOOL

Upper Darby School District
601 N Lansdowne Ave
Drexel Hill, PA 19026

ILLUMINATED INTEGRATION
2900 Canby Street
Harrisburg, PA 17103
717-996-4596
www.illuminated-integration.com

CLIENT CONTACT
Marvin Lee
mlee@upperdarbysd.org

REVISIONS

NO.	Date	By	Note
A	2/3/23	BSM	GP & Section

PROJECT ID: ii- 1982

DATE: 2/3/23

SCALE: 3/16" = 1'-0"

AVL Section

AVL1.103

SHEET NO. 2 OF 2