


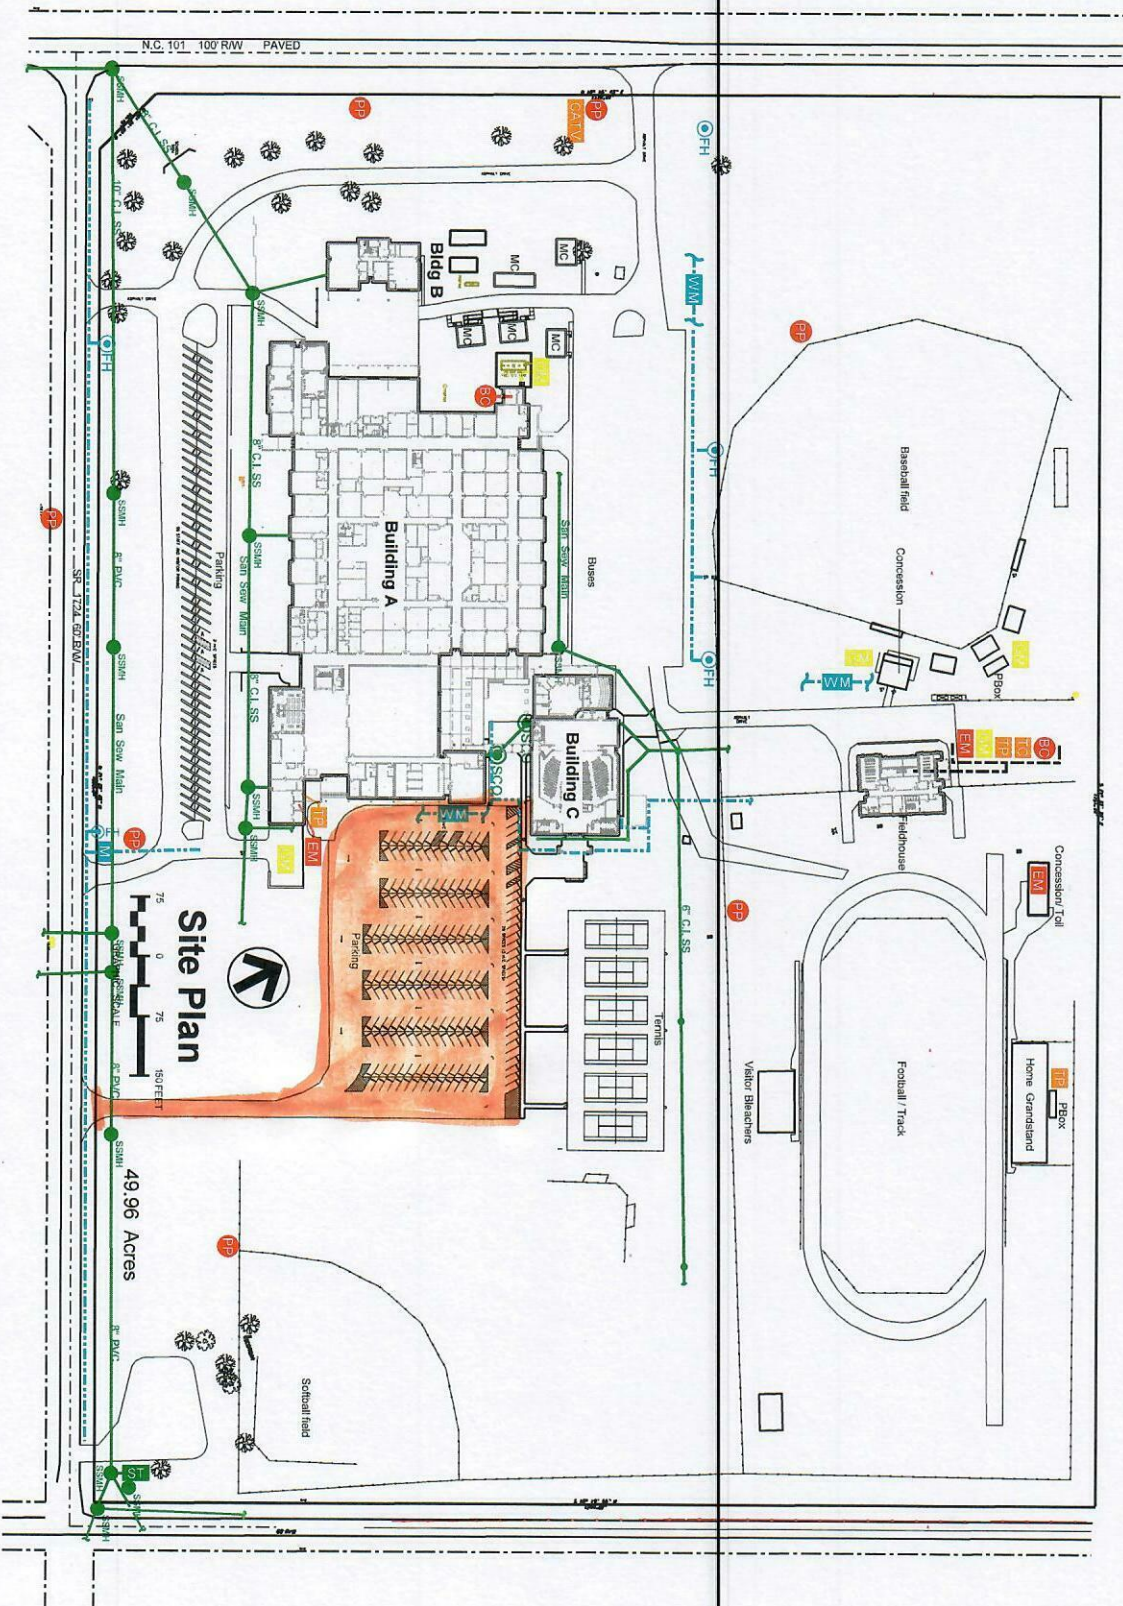

Hite associates
ARCHITECTURE / ENGINEERING / TECHNOLOGY
2800 Meridian Drive / Greenville, NC 27834 / Tel (252) 757-0333

Craven County Schools
PROPERTY ACCOUNTING

PLOT DATE
May-20-2013

Havelock High School
101 Webb Blvd
Havelock, NC 28532

NCDPS Unit 250 School 340