

Kelley Elementary School Test Fit

March 12, 2026


PREPARED FOR SOUTHLINGTON PUBLIC SCHOOLS

BY




SLAM

Site Analysis: Topo – 1 foot contours

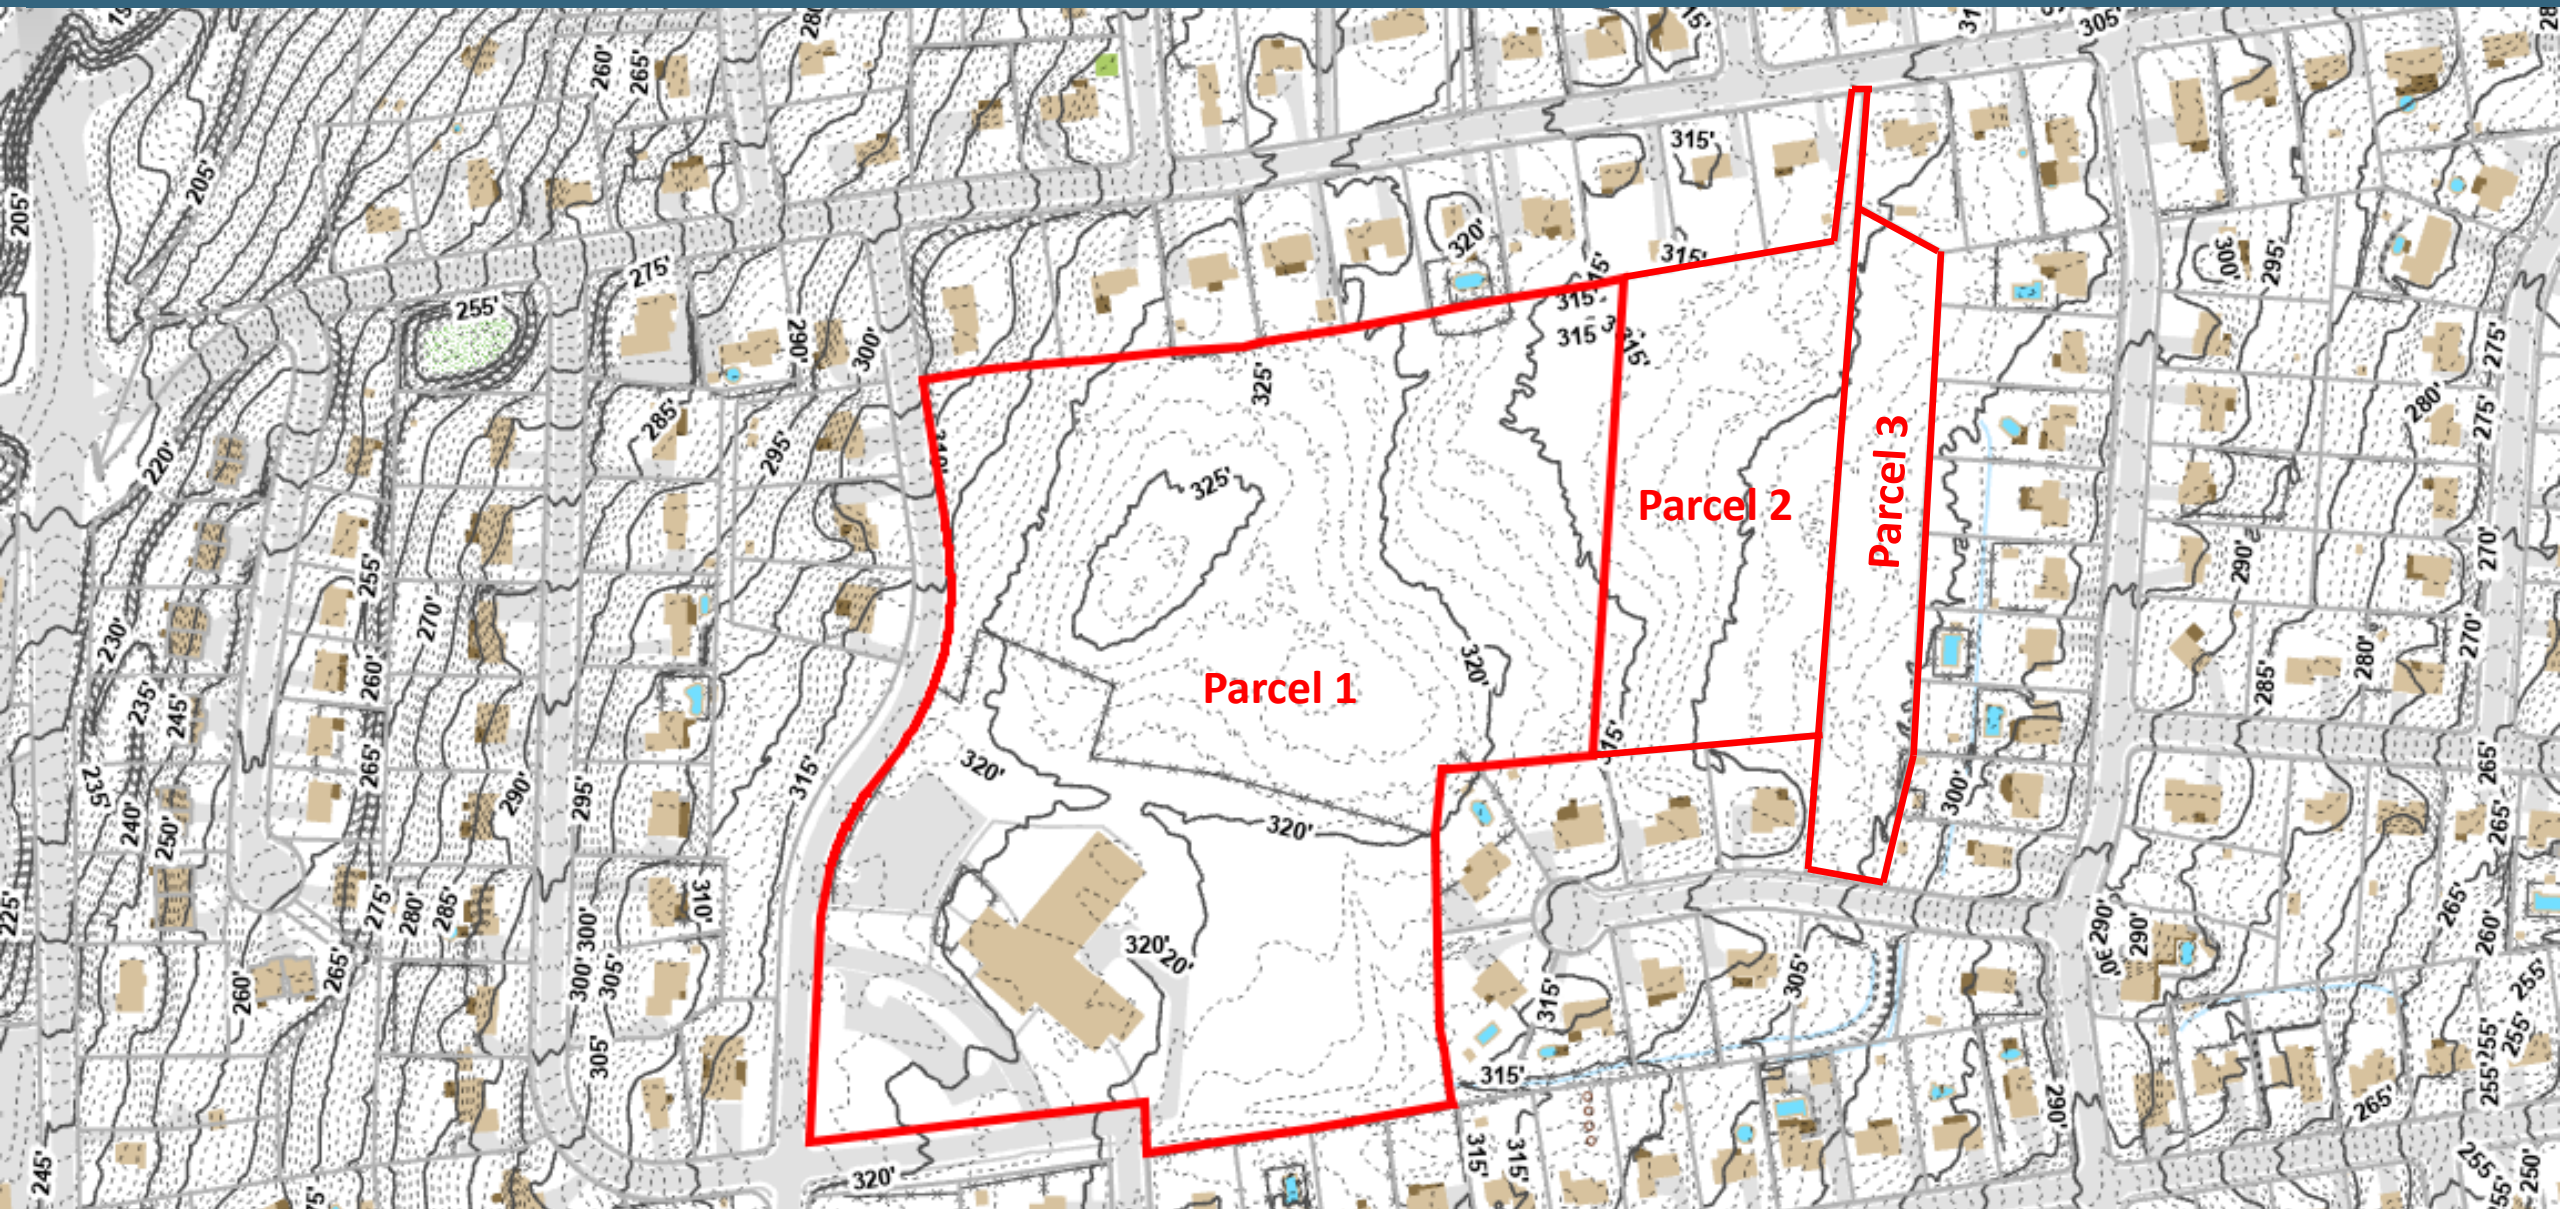

Site Analysis: Soils (Drainage Classifications)

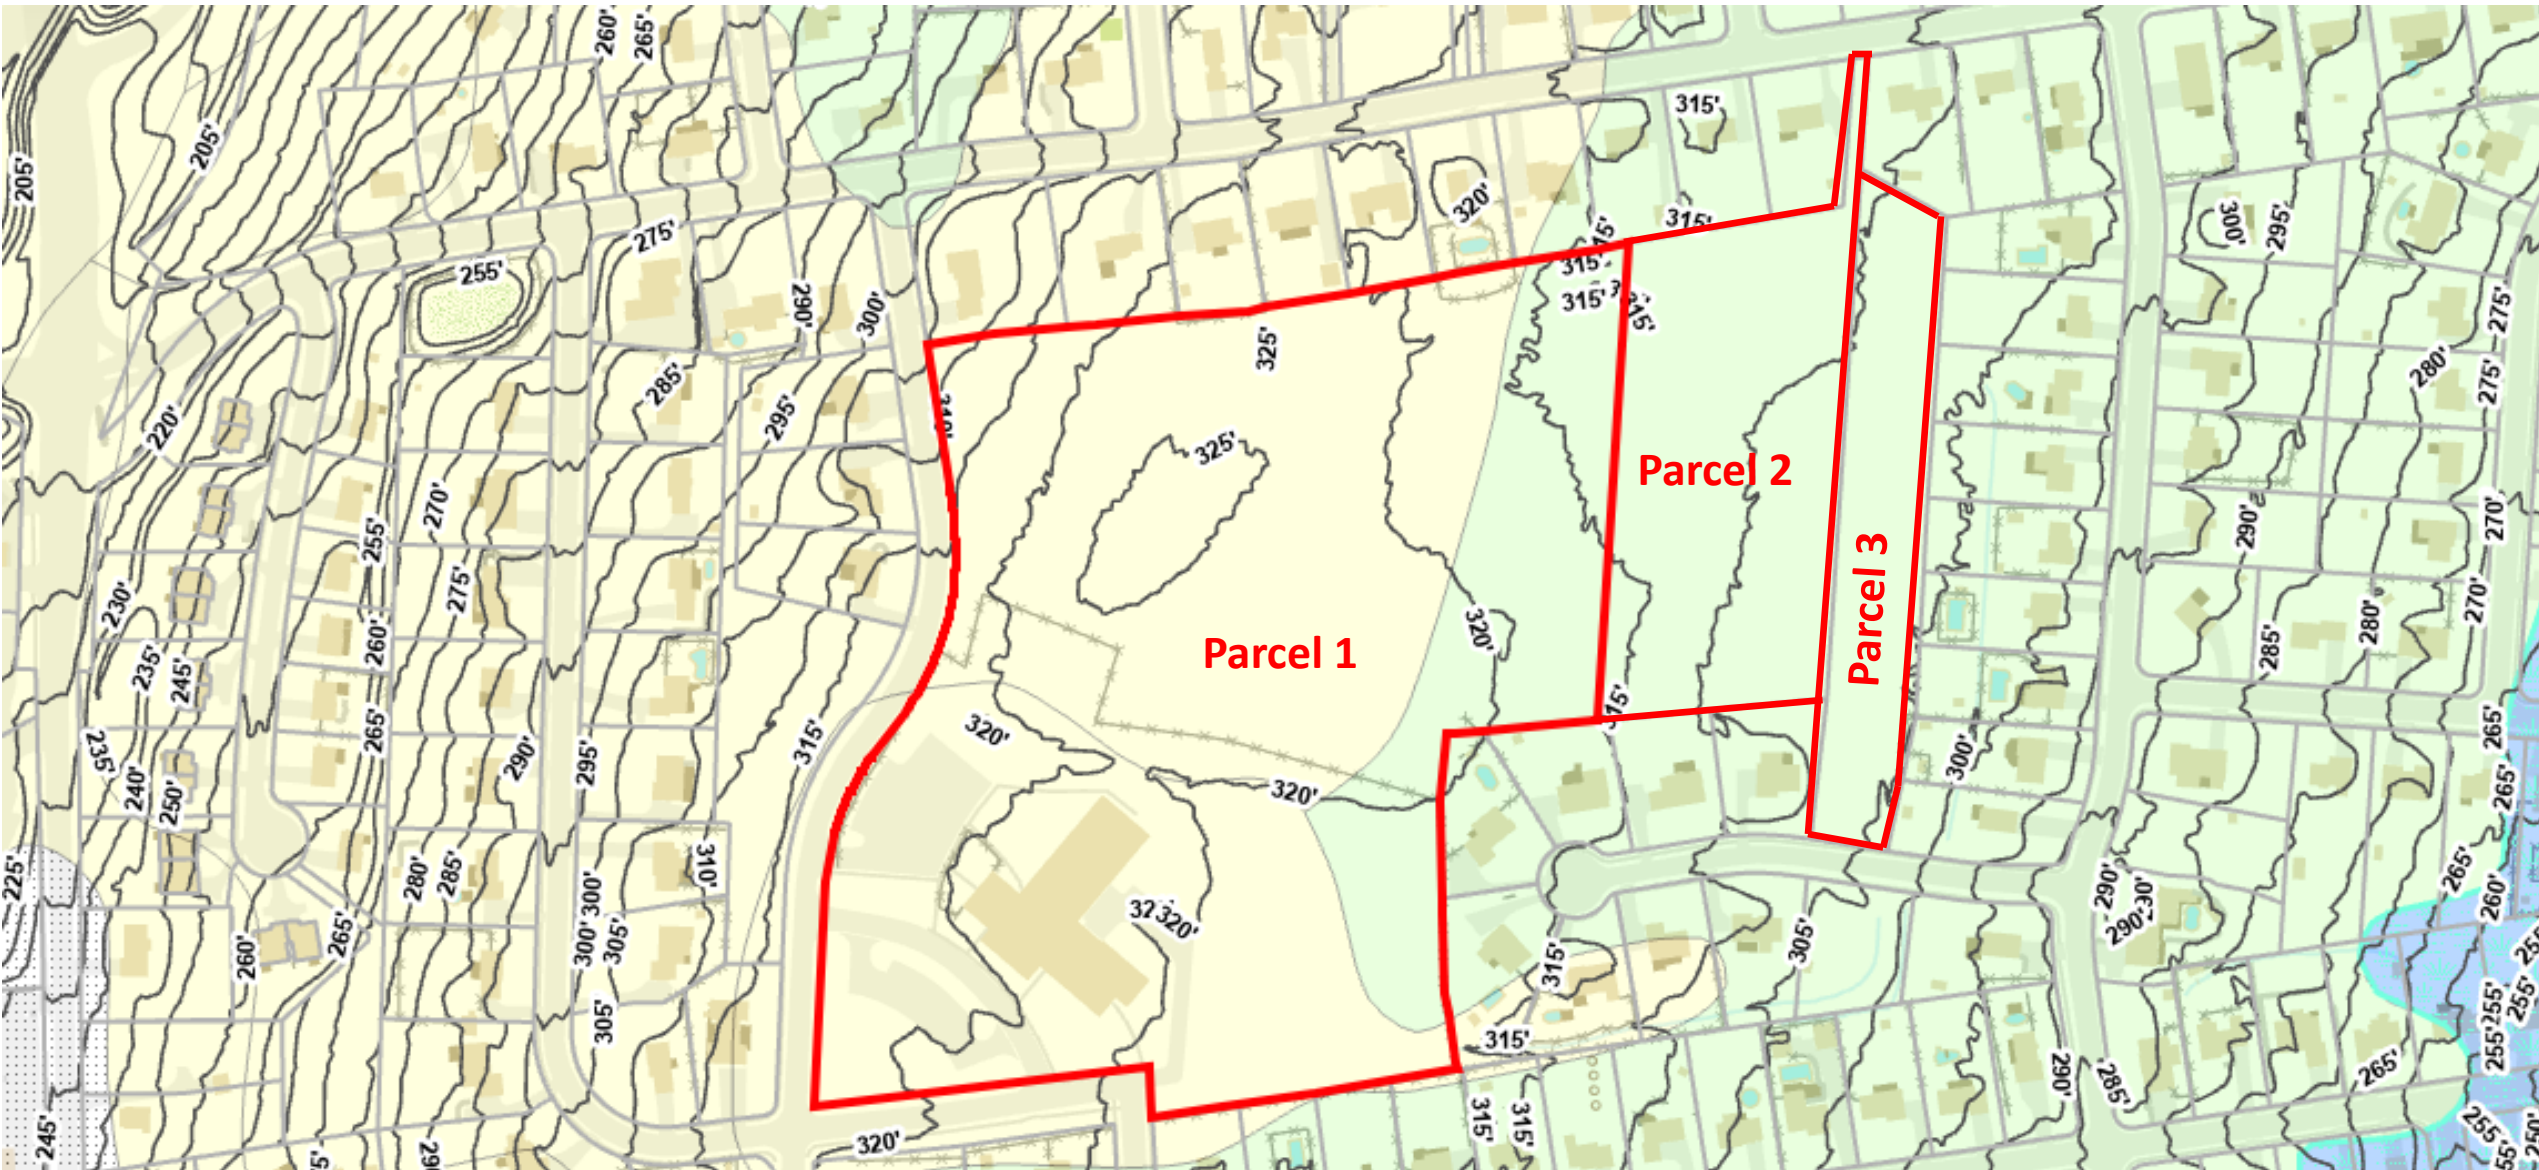

42C



306



SLAM



Site Layout: Existing Conditions



Site Analysis: Overall Site




Change vehicular
access points?

Buildable
Area 1


Buildable
Area 2

Potential utility
access from Hart
Street?

Site Analysis: Overall Site

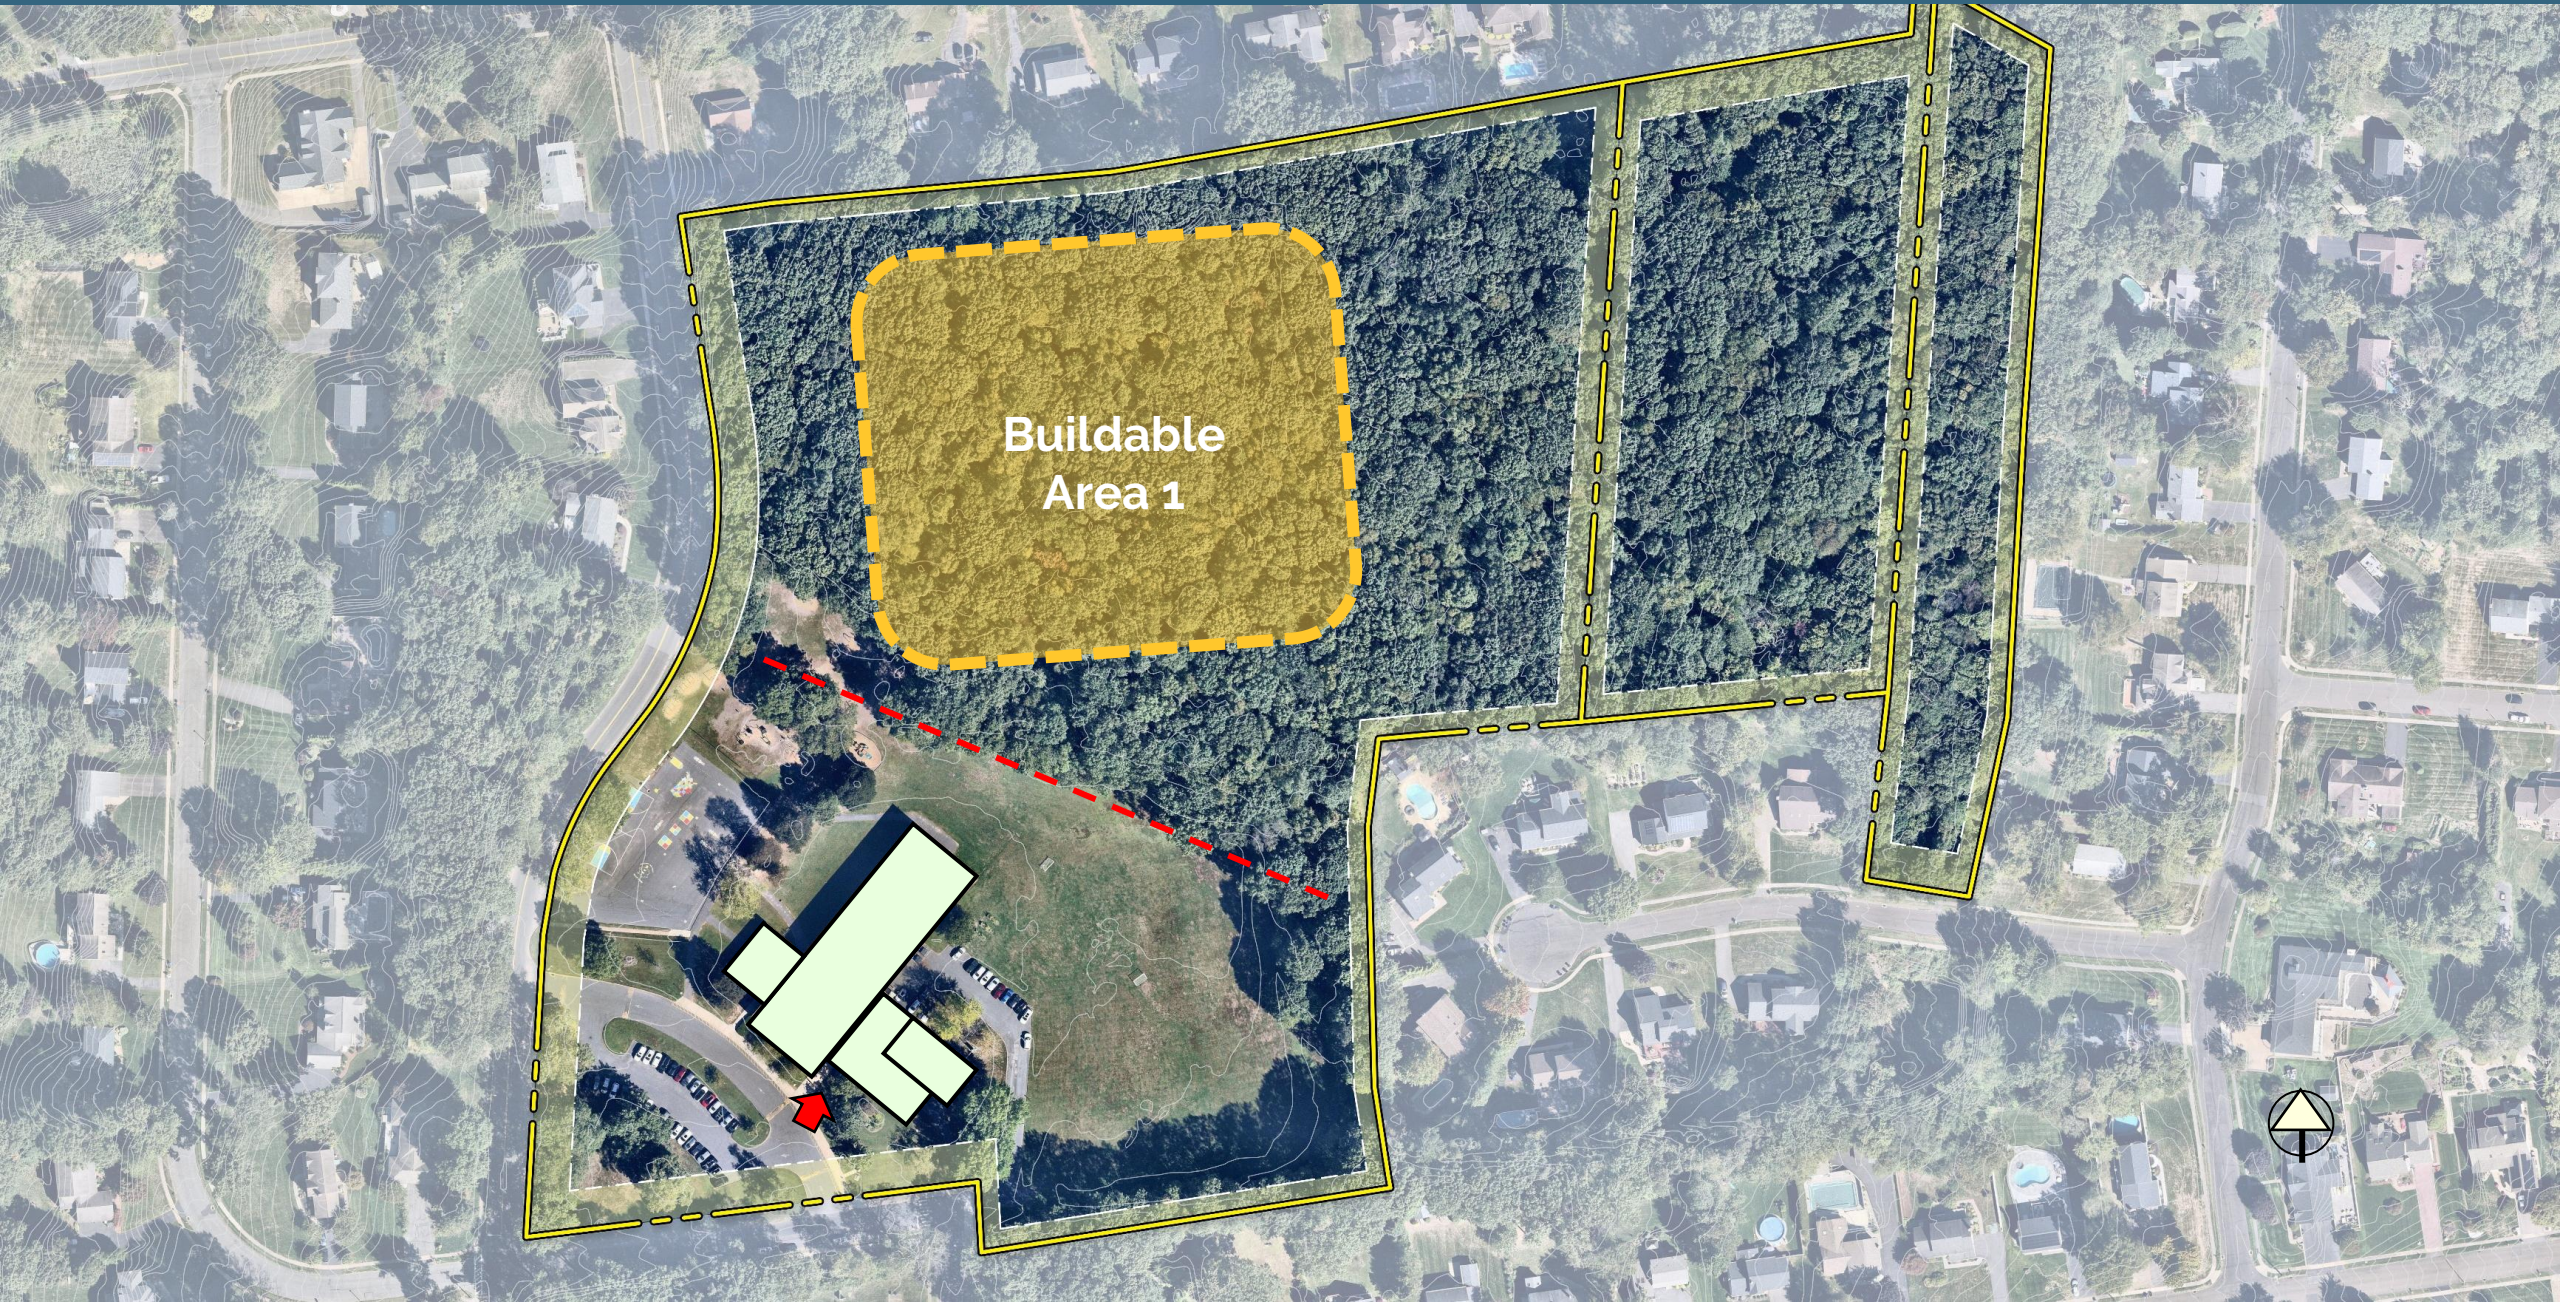

Site Layout: Option 3

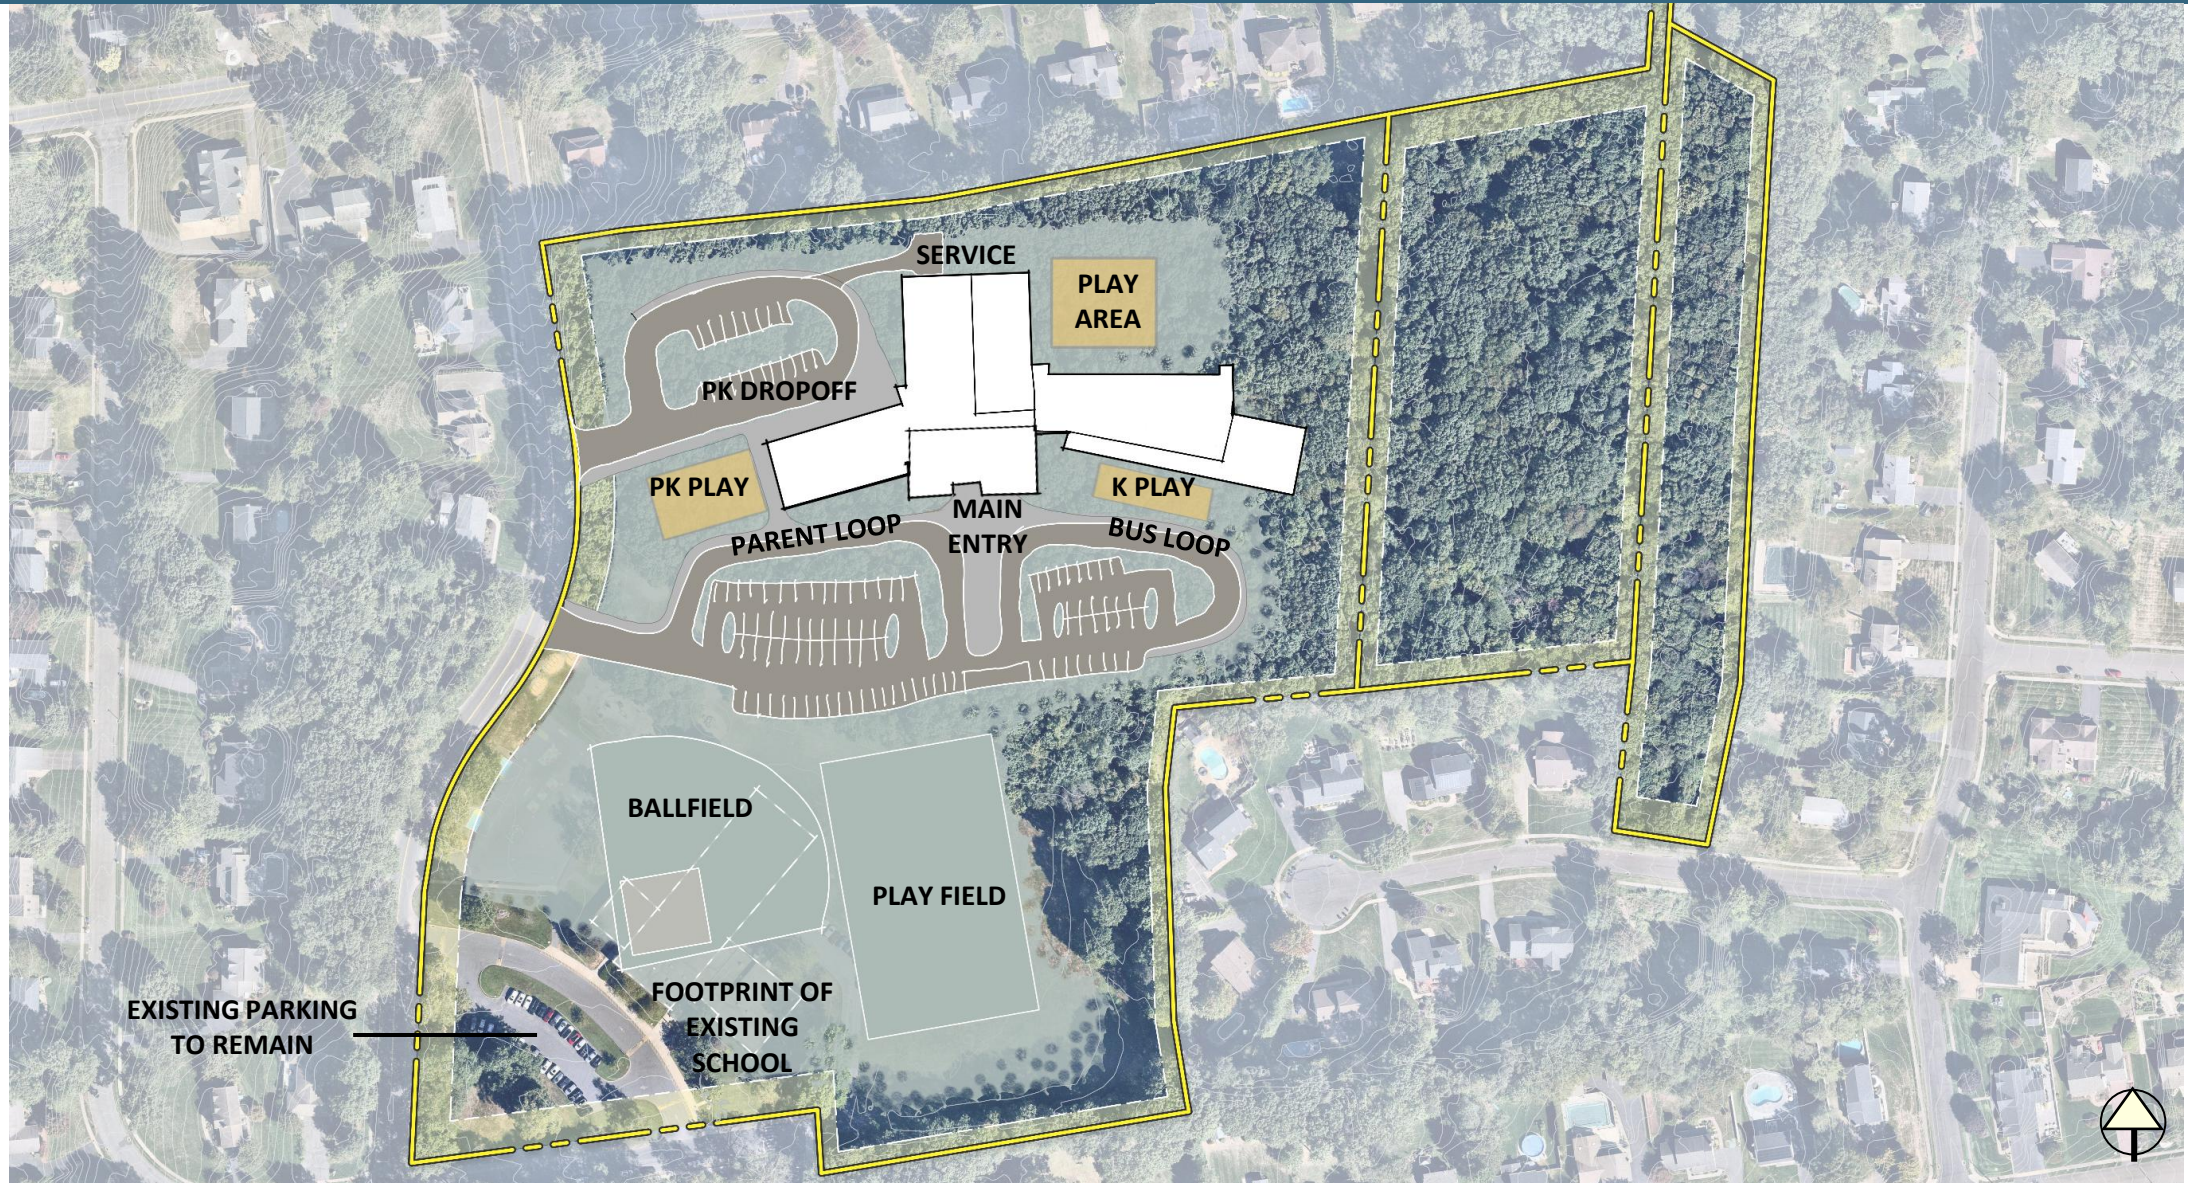

Floor Plan: Option 3

PROGRAM SUMMARY: 494 students

- 7 PK Classrooms
- 5 K Classrooms
- 20 GR 1-5 Classrooms
- 2 Music Rooms
- 1 Art Room
- Multiple Support Spaces
- Gym
- Stage
- Cafeteria
- Media Center
- Main Admin Office



+/- 61,225 NSF (from 2/25/2026 Ed Spec)

+/- 93,215 GSF

*see attached summary