


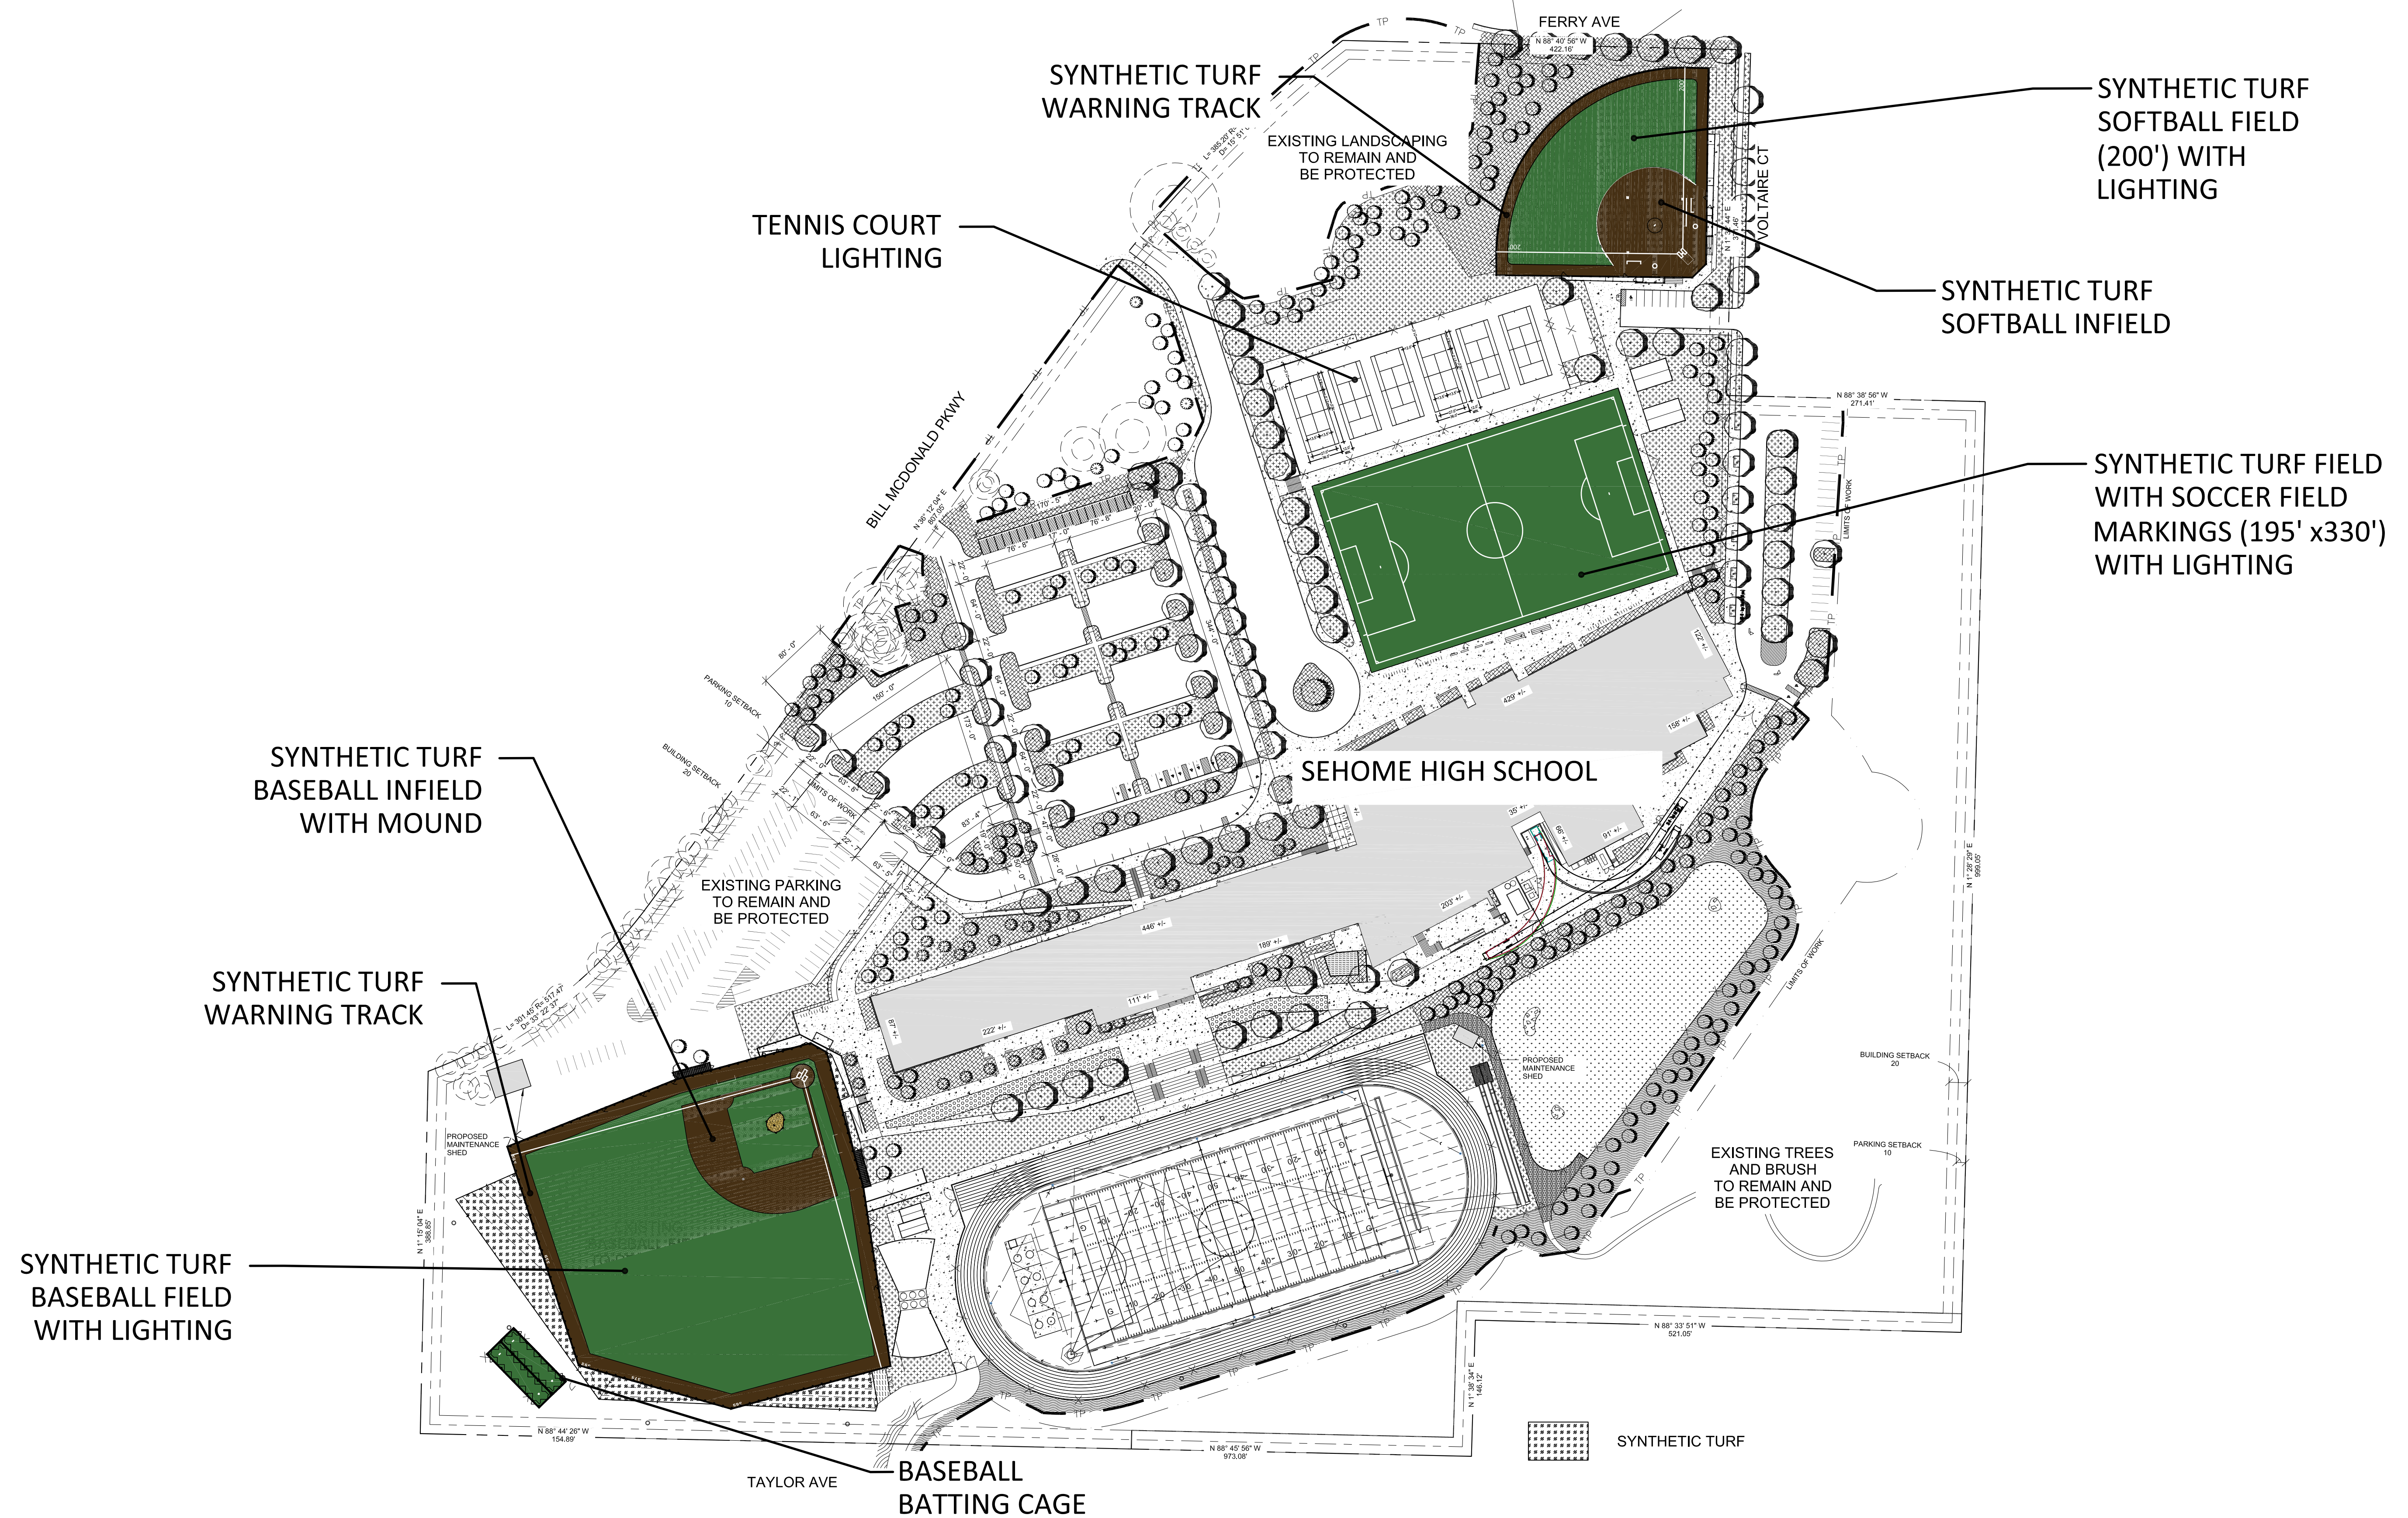

SEHOME HIGH SCHOOL

SITE PLAN

PREPARED FOR: BELLINGHAM SCHOOL DISTRICT
APRIL 20, 2017