GRAPHIC SCALE

80 0 40 80 160 320

(IN FEET)
1 inch = 80 ft.

BENCHMARK: #1962 MONUMENT IN CONC WITH TACK AT EDGEWOOD AND EVERGREEN. ELEVATION = 76.65

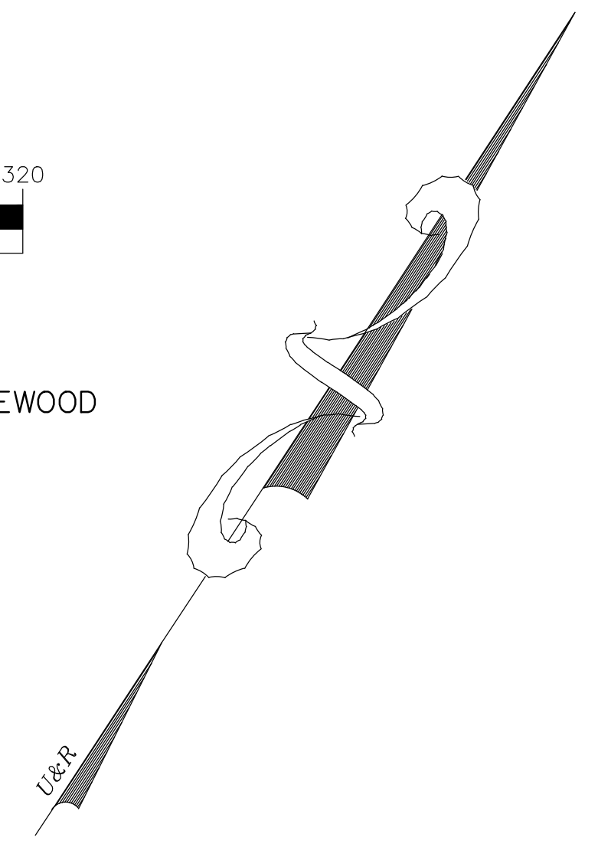

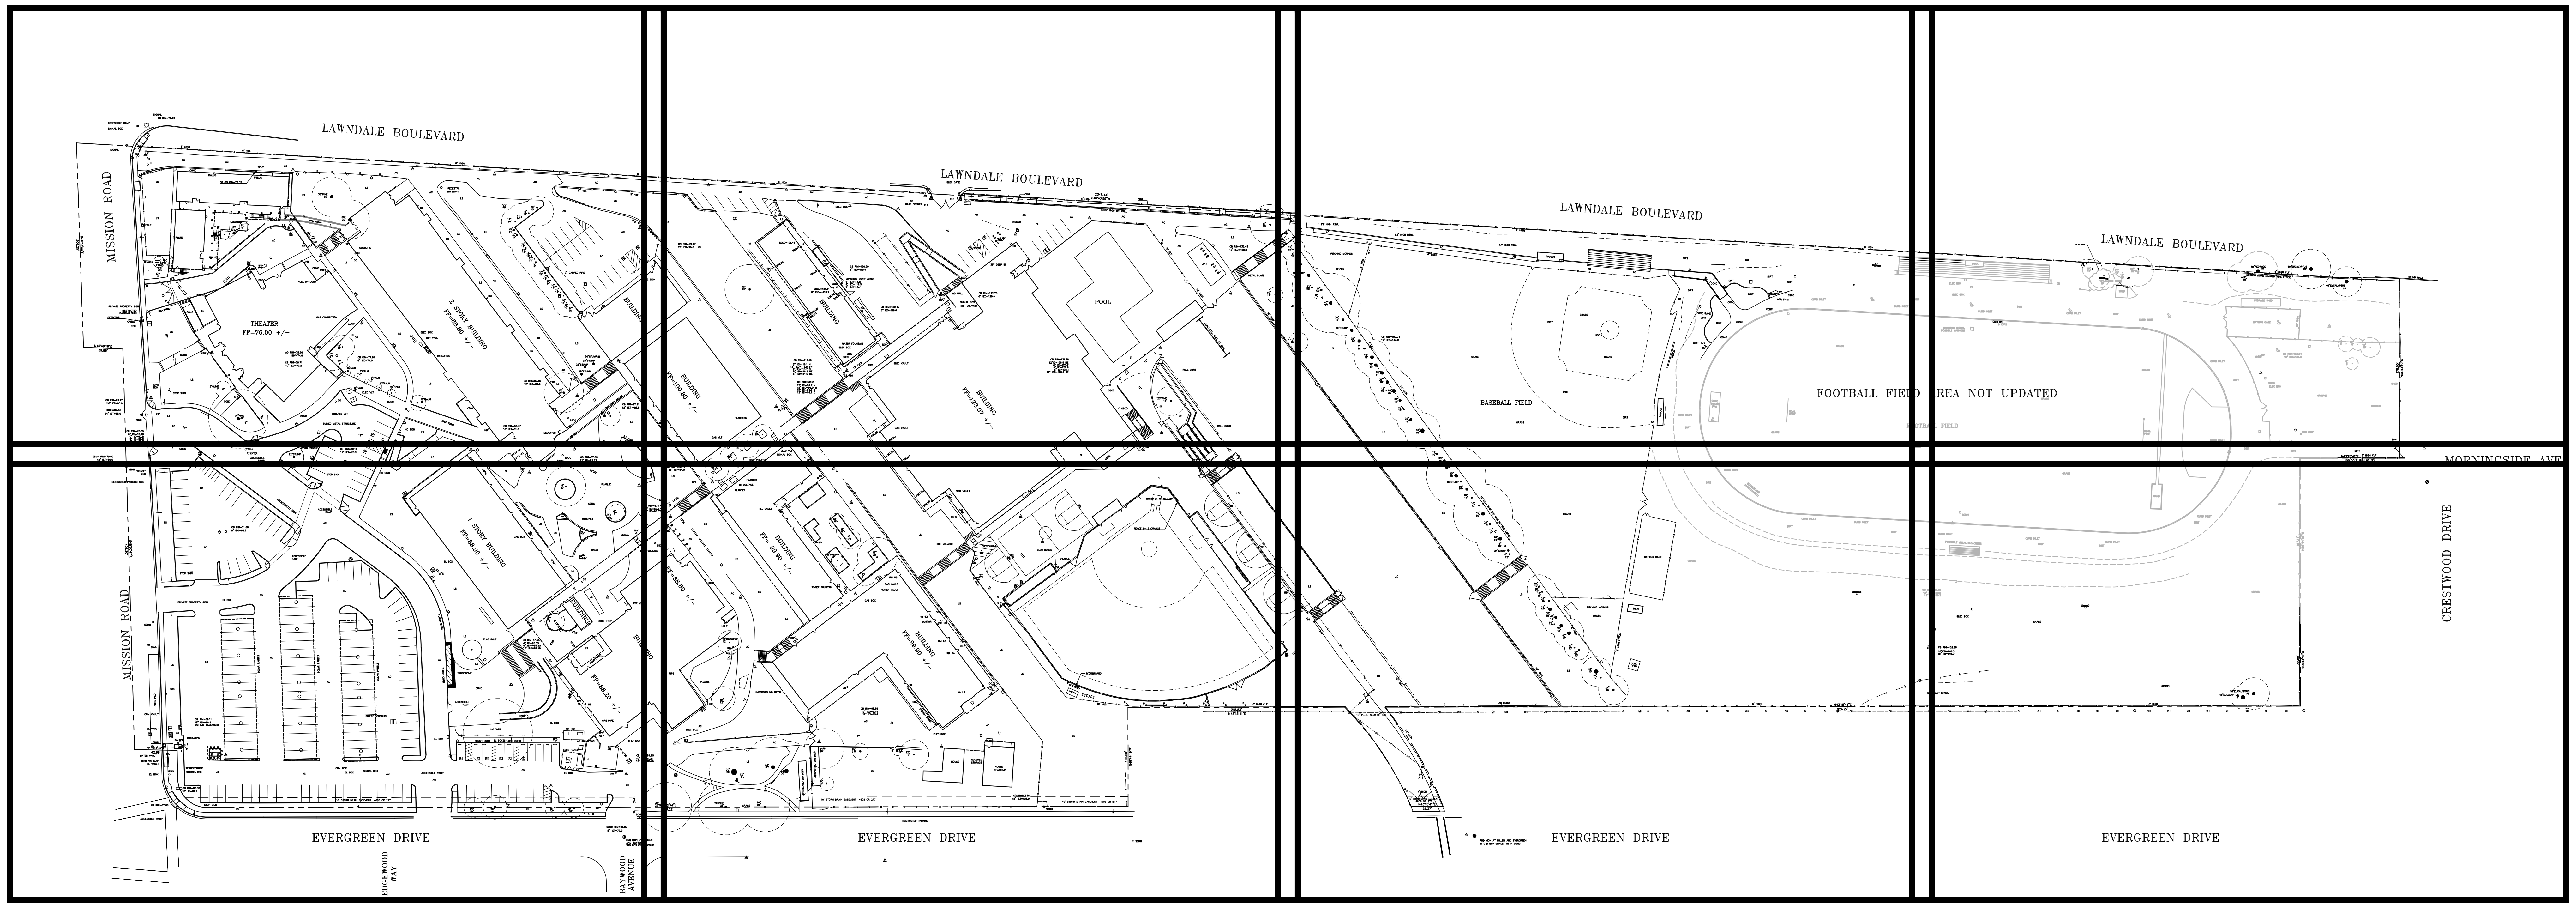

#	DESC.	DATE
1	UPDATED NEW WALKWAY TO UPPER FIELDS	01-02-2025
2	UPDATED NEW BUILDING IN SOUTH CORNER OF CAMPUS	01-02-2025
3	UPDATED NEW SOFTBALL FIELD	01-02-2025
4	ADDED STADIUM LIGHTS LOCATION TO SURVEY	01-02-2025
–	–	–

UNDERWOOD & ROSENBLUM, INC.
civil engineers and surveyors
1630 Oakland Road Ste. A114 San Jose, Ca. 95131
Tel. No. (408) 453 1222 Fax No. (408) 453 1207

EL CAMINO HIGH SCHOOL
1320 MISSION ROAD

SOUTH SAN FRANCISCO UNIFIED SCHOOL DISTRICT
SOUTH SAN FRANCISCO CALIFORNIA

TOPOGRAPHIC & BOUNDARY SURVEY KEY PLAN

Date 1-22-2025
Scale 1"=80'
Dwn by: DT,LA
Checked: FR
Job J24108
Sheet
0

FRANK M. ROSENBLUM
No. 6395

LEGEND

AC	ASPHALT CONCRETE	EC	EDGE OF CONCRETE	HDBD	HEADERBOARD	TC	TOP OF CURB
AD	AREA DRAIN	EL/ELEC	ELECTRIC	IEI	INVERT ELEVATION IN	TEL	TELEPHONE
BC	BEGIN CURVE	EP	EDGE OF PAVEMENT	IEO	INVERT ELEVATION OUT	TOE	BOTTOM OF SLOPE
BLD COR	BUILDING CORNER	FL	FLOW LINE	IET	INVERT ELEVATION THRU	TOP	TOP OF SLOPE
CI	CURB INLET	FNC	FENCE	LS	LANDSCAPING	WD	WOOD
C/CONC	CONCRETE	FOD	FULL OF DIRT	MH	MAINTENANCE HOLE	WIR	WIRE FENCE
CB	CATCH BASIN	G	GROUND	POC	POINT ON CURVE		
CLF	CHAIN LINK FENCE	GB	GRADE BREAK	RTWL	RETAINING WALL		

——SD——	STORM DRAIN LINE	——OH——	OVERHEAD UTILITIES	—o—o—o—	HAND RAILING	× 222.03 G	SPOT ELEVATION WITH DESCRIPTION
——W——	WATER LINE	——T——	TELEPHONE LINE	—— — — ——	BOUNDARY LINE	—60—	INDEX ELEVATION CONTOUR
——IRR——	IRRIGATION LINE	—— —— ——	GRADE BREAK	—x——x—	FENCE LINE	—59—	INTERMEDIATE ELEVATION CONTOUR
——E——	UNDERGROUND ELECTRIC	——→ · · ——	FLOW LINE	—— ——	EASEMENT LINE	20" 30'	TREE WITH TRUNK DIAMETER AND DRIP LINE RADIUS
				————	BUILDING LINE	︵︵︵	TREE LINE

○ AD	AREA DRAIN	† HB	HOSE BIB		FIRE HYDRANT	B○ P○	BOLLARD/POLE
☐ CB	CATCH BASIN	☐ ICV	IRRIGATION CONTROL VALVE	BFP	BACK FLOW PREVENTER	—o—	SIGN
SDMH ◎	STORM DRAIN MAINTENANCE HOLE	W	WATER METER	○ CO	CLEAN OUT	☼	LIGHT POLE
		WV	WATER VALVE	○ RWLUG	RAINWATER LEADER TO UNDERGROUND		

BENCHMARK: #1962 MONUMENT IN CONC WITH TACK AT EDGEWOOD AND EVERGREEN. ELEVATION = 76.65

UTILITY NOTE: THE UNDERGROUND UTILITY INFORMATION SHOWN ON THIS MAP WAS OBTAINED BY THE USE OF ELECTRONIC LOCATING EQUIPMENT, VISUAL INSPECTION, AND RECORD INFORMATION. UNDERGROUND UTILITIES ARE SOMETIMES NOT DETECTED OR INACCURATELY MAPPED BY OTHERS. POTHOLING MAY BE REQUIRED TO VERIFY THE LOCATION OR EXISTENCE OF AN UNDERGROUND UTILITY.

SURVEY NOTE: THIS SURVEY MAP WAS COMPILED FROM A TOPOGRAPHIC AND BOUNDARY SURVEY DONE IN MAY/JUNE 2012, AND AN AERIAL SURVEY DONE ON APRIL 30, 2012. SURVEY HAS BEEN UPDATED 2025. ANY CHANGES OR IMPROVEMENTS MADE TO THE PROPERTY AFTER THESE DATES MAY NOT BE SHOWN ON THIS SURVEY.

CONTOUR INTERVAL: ONE FOOT.

BOUNDARY NOTE: THE BOUNDARY SHOWN ON THIS MAP IS BASED ON RECORD INFORMATION DERIVED FROM THE TITLE REPORT AND FOUND BOUNDARY EVIDENCE IN THE FIELD. THIS IS NOT A RESOLVED BOUNDARY, AND MORE BOUNDARY SURVEYING WILL BE NECESSARY TO RESOLVE THIS BOUNDARY.

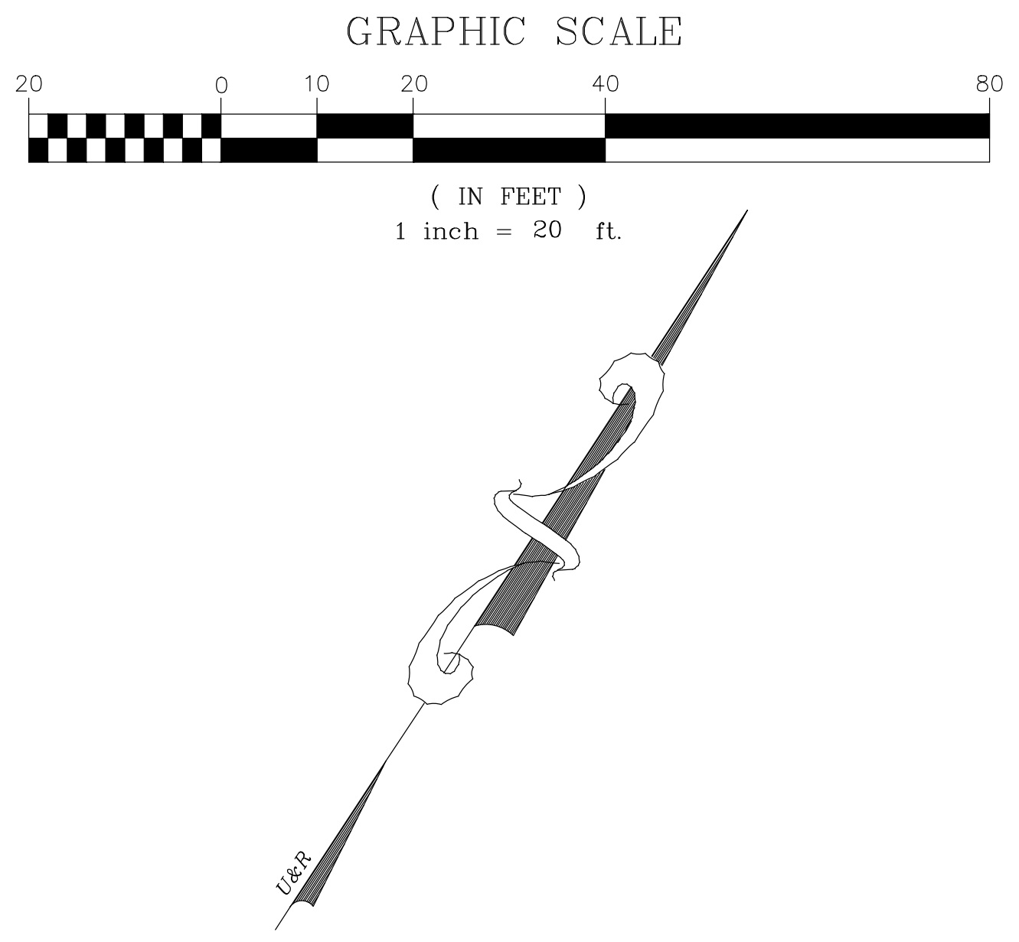

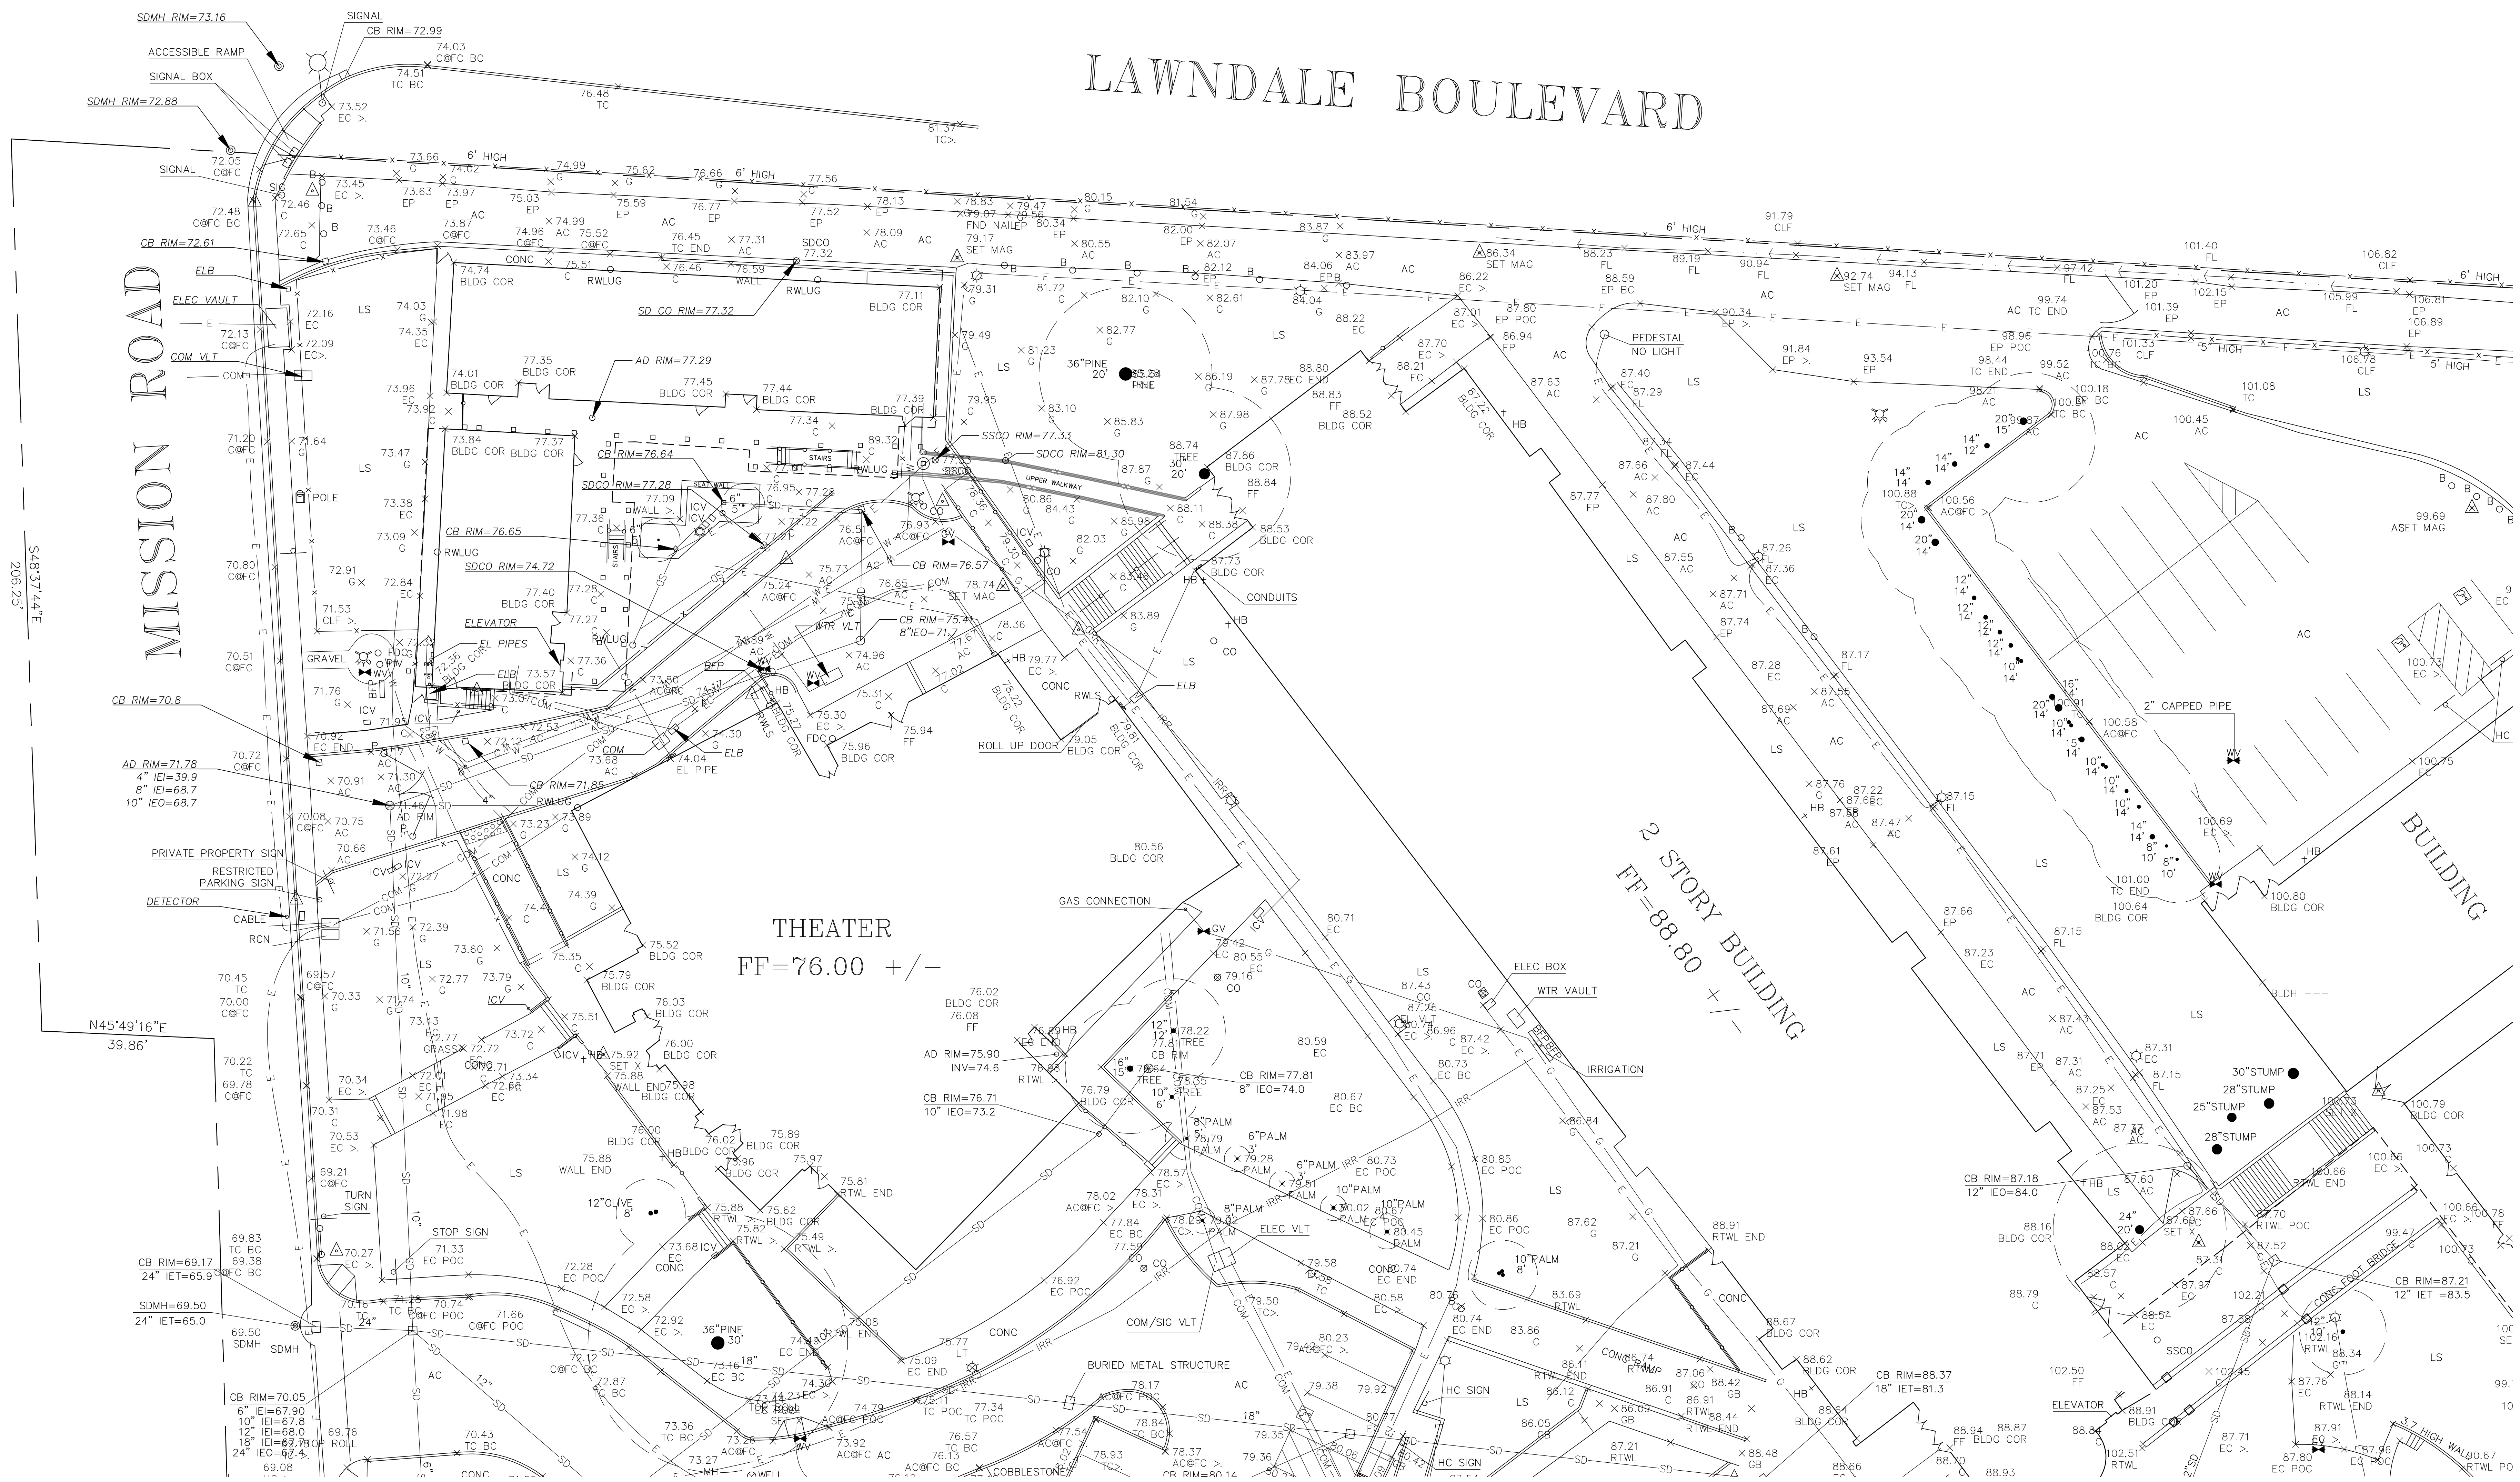

#	DESC. REVISIONS	DATE
1	UPDATED NEW WALKWAY TO UPPER FIELDS	01-02-2025
2	UPDATED NEW BUILDING IN SOUTH CORNER OF CAMPUS	01-02-2025
3	UPDATED NEW SOFTBALL FIELD	01-02-2025
4	ADDED STADIUM LIGHTS LOCATION TO SURVEY	01-02-2025
–	–	–

UNDERWOOD & ROSENBLUM, INC.
civil engineers and surveyors
1630 Oakland Road Ste. A114 San Jose, Ca. 95131
Tel. No. (408) 453 1222 Fax No. (408) 453 1207

EL CAMINO HIGH SCHOOL
1320 MISSION ROAD
SOUTH SAN FRANCISCO UNIFIED SCHOOL DISTRICT
SOUTH SAN FRANCISCO CALIFORNIA

TOPOGRAPHIC & BOUNDARY SURVEY

Date 1-22-2025
Scale 1"=20'
Dwn by: DT,LA
Checked: FR
Job J24108
Sheet
1

FRANK M. ROSENBLUM
No. 6395

LEGEND

AC	ASPHALT CONCRETE	EC	EDGE OF CONCRETE	HDBD	HEADERBOARD	TC	TOP OF CURB
AD	AREA DRAIN	EL/ELEC	ELECTRIC	IEI	INVERT ELEVATION IN	TEL	TELEPHONE
BC	BEGIN CURVE	EP	EDGE OF PAVEMENT	IEO	INVERT ELEVATION OUT	TOE	BOTTOM OF SLOPE
BLD COR	BUILDING CORNER	FL	FLOW LINE	IET	INVERT ELEVATION THRU	TOP	TOP OF SLOPE
CI	CURB INLET	FNC	FENCE	LS	LANDSCAPING	WD	WOOD
C/CONC	CONCRETE	FOD	FULL OF DIRT	MH	MAINTENANCE HOLE	WIR	WIRE FENCE
CB	CATCH BASIN	G	GROUND	POC	POINT ON CURVE		
CLF	CHAIN LINK FENCE	GB	GRADE BREAK	RTWL	RETAINING WALL		

——SD——	STORM DRAIN LINE	—— —OH— ——	OVERHEAD UTILITIES	—o—o—o—o—	HAND RAILING	×222.03 G	SPOT ELEVATION WITH DESCRIPTION
—— W ——	WATER LINE	—— T ——	TELEPHONE LINE	—— — — ——	BOUNDARY LINE	—60—	INDEX ELEVATION CONTOUR
—— IRR ——	IRRIGATION LINE	—— —— —— ——	GRADE BREAK	—x——x—	FENCE LINE	—59—	INTERMEDIATE ELEVATION CONTOUR
—— E ——	UNDERGROUND ELECTRIC	——〉 · · ——	FLOW LINE	—— ——	EASEMENT LINE	20" 30'	TREE WITH TRUNK DIAMETER AND DRIP LINE RADIUS
				————	BUILDING LINE		TREE LINE

○ AD	AREA DRAIN	† HB	HOSE BIB		FIRE HYDRANT	B○ P○	BOLLARD/POLE
☐ CB	CATCH BASIN	☐ ICV	IRRIGATION CONTROL VALVE	BFP	BACK FLOW PREVENTER		SIGN
SDMH ◎	STORM DRAIN MAINTENANCE HOLE	W	WATER METER	○ CO	CLEAN OUT		LIGHT POLE
		WV	WATER VALVE	○ RWLUG	RAINWATER LEADER TO UNDERGROUND		

BENCHMARK: #1962 MONUMENT IN CONC WITH TACK AT EDGEWOOD AND EVERGREEN. ELEVATION = 76.65

UTILITY NOTE: THE UNDERGROUND UTILITY INFORMATION SHOWN ON THIS MAP WAS OBTAINED BY THE USE OF ELECTRONIC LOCATING EQUIPMENT, VISUAL INSPECTION, AND RECORD INFORMATION. UNDERGROUND UTILITIES ARE SOMETIMES NOT DETECTED OR INACCURATELY MAPPED BY OTHERS. POTHOLING MAY BE REQUIRED TO VERIFY THE LOCATION OR EXISTENCE OF AN UNDERGROUND UTILITY.

SURVEY NOTE: THIS SURVEY MAP WAS COMPILED FROM A TOPOGRAPHIC AND BOUNDARY SURVEY DONE IN MAY/JUNE 2012, AND AN AERIAL SURVEY DONE ON APRIL 30, 2012. SURVEY HAS BEEN UPDATED 2025. ANY CHANGES OR IMPROVEMENTS MADE TO THE PROPERTY AFTER THESE DATES MAY NOT BE SHOWN ON THIS SURVEY.

CONTOUR INTERVAL: ONE FOOT.

BOUNDARY NOTE: THE BOUNDARY SHOWN ON THIS MAP IS BASED ON RECORD INFORMATION DERIVED FROM THE TITLE REPORT AND FOUND BOUNDARY EVIDENCE IN THE FIELD. THIS IS NOT A RESOLVED BOUNDARY, AND MORE BOUNDARY SURVEYING WILL BE NECESSARY TO RESOLVE THIS BOUNDARY.

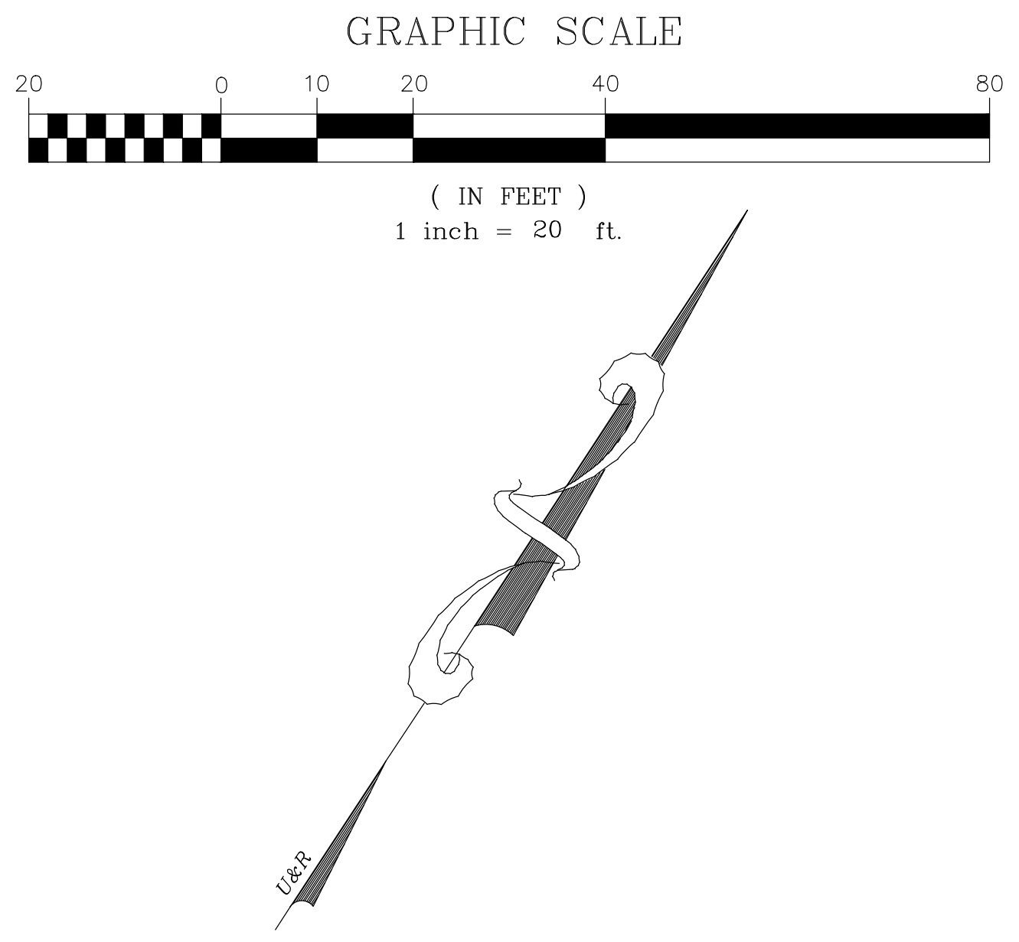

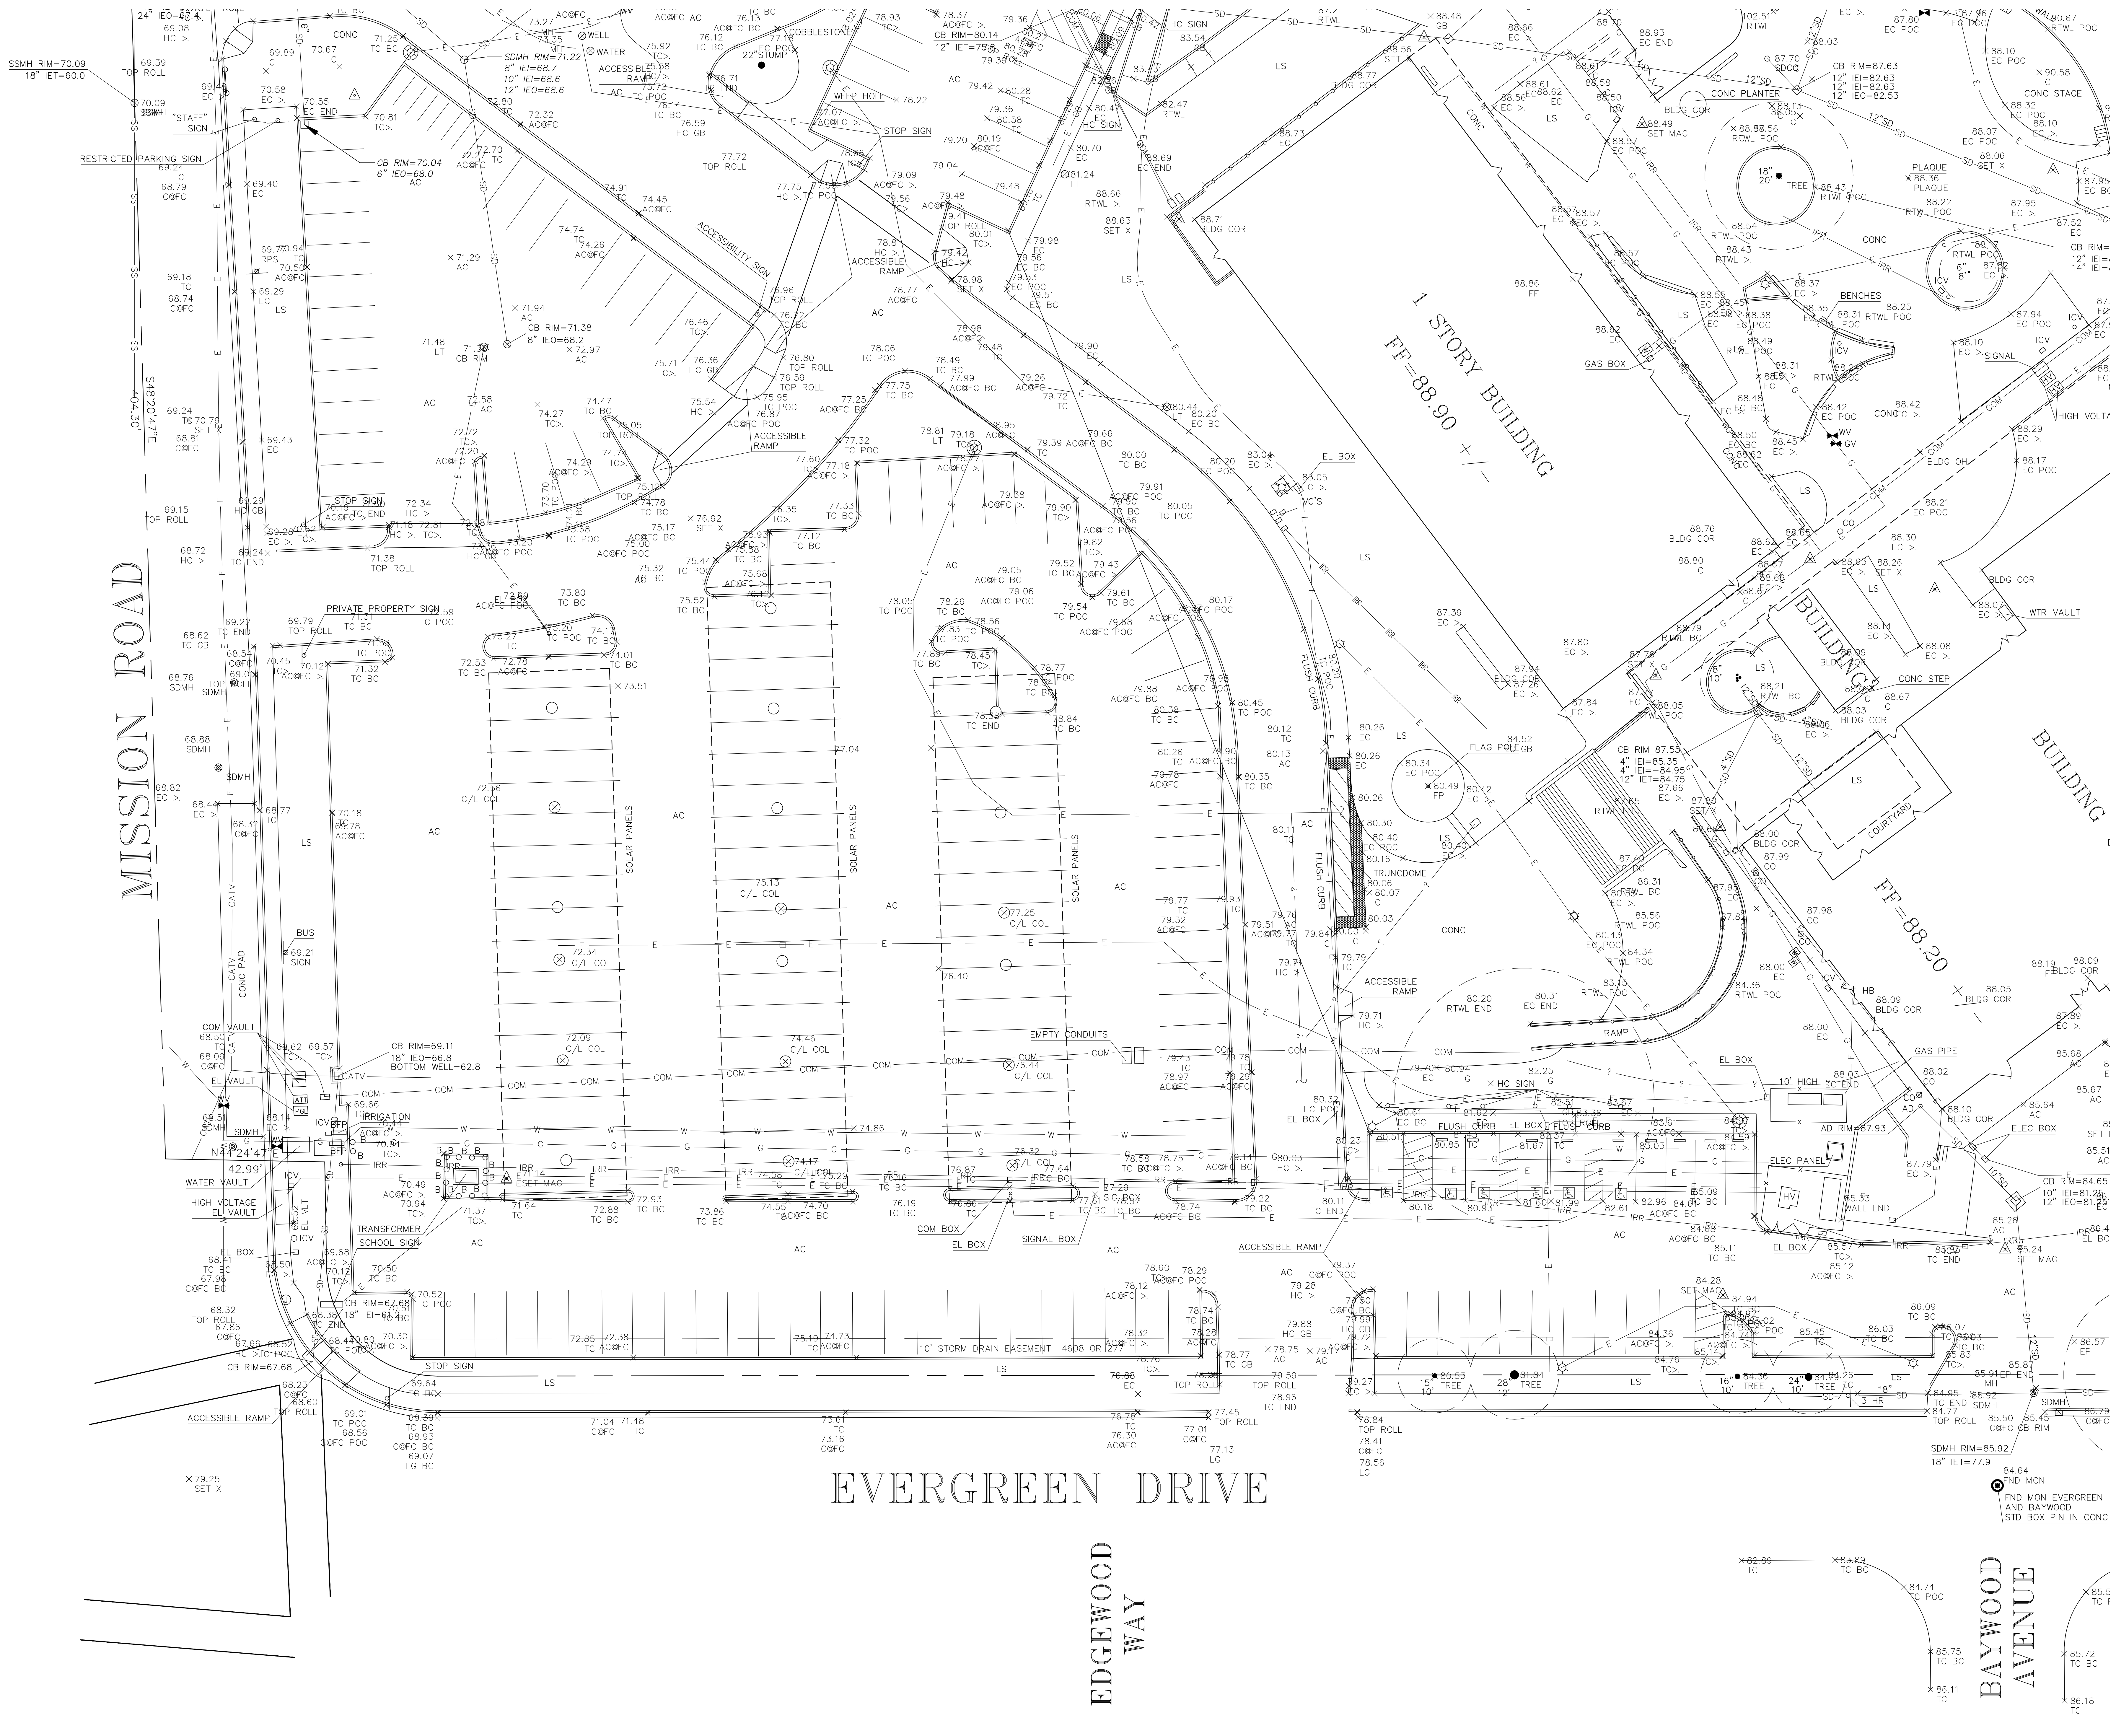

#	DESC.	REVISIONS	DATE
1	UPDATED NEW WALKWAY TO UPPER FIELDS		8-30-2012
2	UPDATED NEW BUILDING IN SOUTH CORNER OF CAMPUS		–
3	UPDATED NEW SOFTBALL FIELD		–
4	ADDED STADIUM LIGHTS LOCATION TO SURVEY		–
–	–		–

UNDERWOOD & ROSENBLUM, INC.
civil engineers and surveyors
1630 Oakland Road Ste. A114 San Jose, Ca. 95131
Tel. No. (408) 453 1222 Fax No. (408) 453 1207

EL CAMINO HIGH SCHOOL
1320 MISSION ROAD
SOUTH SAN FRANCISCO UNIFIED SCHOOL DISTRICT
SOUTH SAN FRANCISCO CALIFORNIA

TOPOGRAPHIC & BOUNDARY SURVEY

Date 1-22-2025
Scale 1"=20'
Dwn by: DT,LA
Checked: FR
Job J24108
Sheet
2

FRANK M. ROSENBLUM No. 6395

LEGEND

AC	ASPHALT CONCRETE	EC	EDGE OF CONCRETE	HDBD	HEADERBOARD	TC	TOP OF CURB
AD	AREA DRAIN	EL/ELEC	ELECTRIC	IEI	INVERT ELEVATION IN	TEL	TELEPHONE
BC	BEGIN CURVE	EP	EDGE OF PAVEMENT	IEO	INVERT ELEVATION OUT	TOE	BOTTOM OF SLOPE
BLD COR	BUILDING CORNER	FL	FLOW LINE	IET	INVERT ELEVATION THRU	TOP	TOP OF SLOPE
CI	CURB INLET	FNC	FENCE	LS	LANDSCAPING	WD	WOOD
C/CONC	CONCRETE	FOD	FULL OF DIRT	MH	MAINTENANCE HOLE	WIR	WIRE FENCE
CB	CATCH BASIN	G	GROUND	POC	POINT ON CURVE		
CLF	CHAIN LINK FENCE	GB	GRADE BREAK	RTWL	RETAINING WALL		

——SD——	STORM DRAIN LINE	—— —OH— ——	OVERHEAD UTILITIES	—o—o—o—o—	HAND RAILING
——W——	WATER LINE	——T——	TELEPHONE LINE	—— — — ——	BOUNDARY LINE
——IRR——	IRRIGATION LINE	— — — —	GRADE BREAK	—x——x—	FENCE LINE
——E——	UNDERGROUND ELECTRIC	—→ · · ——	FLOW LINE	—— ——	EASEMENT LINE
				————	BUILDING LINE

× 222.03 G	SPOT ELEVATION WITH DESCRIPTION
— 60 —	INDEX ELEVATION CONTOUR
— 59 —	INTERMEDIATE ELEVATION CONTOUR
20" 30' (•)	TREE WITH TRUNK DIAMETER AND DRIP LINE RADIUS
⌒⌒⌒	TREE LINE

○ AD	AREA DRAIN	+ HB	HOSE BIB	☼	FIRE HYDRANT	B○ P○	BOLLARD/POLE
☐ CB	CATCH BASIN	☐ ICV	IRRIGATION CONTROL VALVE	BFP	BACK FLOW PREVENTER	—o—	SIGN
SDMH ◎	STORM DRAIN MAINTENANCE HOLE	W	WATER METER	○ CO	CLEAN OUT	☼	LIGHT POLE
		WV ⋈	WATER VALVE	○ RWLUG	RAINWATER LEADER TO UNDERGROUND		

BENCHMARK: #1962 MONUMENT IN CONC WITH TACK AT EDGEWOOD AND EVERGREEN. ELEVATION = 76.65

UTILITY NOTE: THE UNDERGROUND UTILITY INFORMATION SHOWN ON THIS MAP WAS OBTAINED BY THE USE OF ELECTRONIC LOCATING EQUIPMENT, VISUAL INSPECTION, AND RECORD INFORMATION. UNDERGROUND UTILITIES ARE SOMETIMES NOT DETECTED OR INACCURATELY MAPPED BY OTHERS. POTHOLING MAY BE REQUIRED TO VERIFY THE LOCATION OR EXISTENCE OF AN UNDERGROUND UTILITY.

SURVEY NOTE: THIS SURVEY MAP WAS COMPILED FROM A TOPOGRAPHIC AND BOUNDARY SURVEY DONE IN MAY/JUNE 2012, AND AN AERIAL SURVEY DONE ON APRIL 30, 2012. SURVEY HAS BEEN UPDATED 2025. ANY CHANGES OR IMPROVEMENTS MADE TO THE PROPERTY AFTER THESE DATES MAY NOT BE SHOWN ON THIS SURVEY.

CONTOUR INTERVAL: ONE FOOT.

BOUNDARY NOTE: THE BOUNDARY SHOWN ON THIS MAP IS BASED ON RECORD INFORMATION DERIVED FROM THE TITLE REPORT AND FOUND BOUNDARY EVIDENCE IN THE FIELD. THIS IS NOT A RESOLVED BOUNDARY, AND MORE BOUNDARY SURVEYING WILL BE NECESSARY TO RESOLVE THIS BOUNDARY.

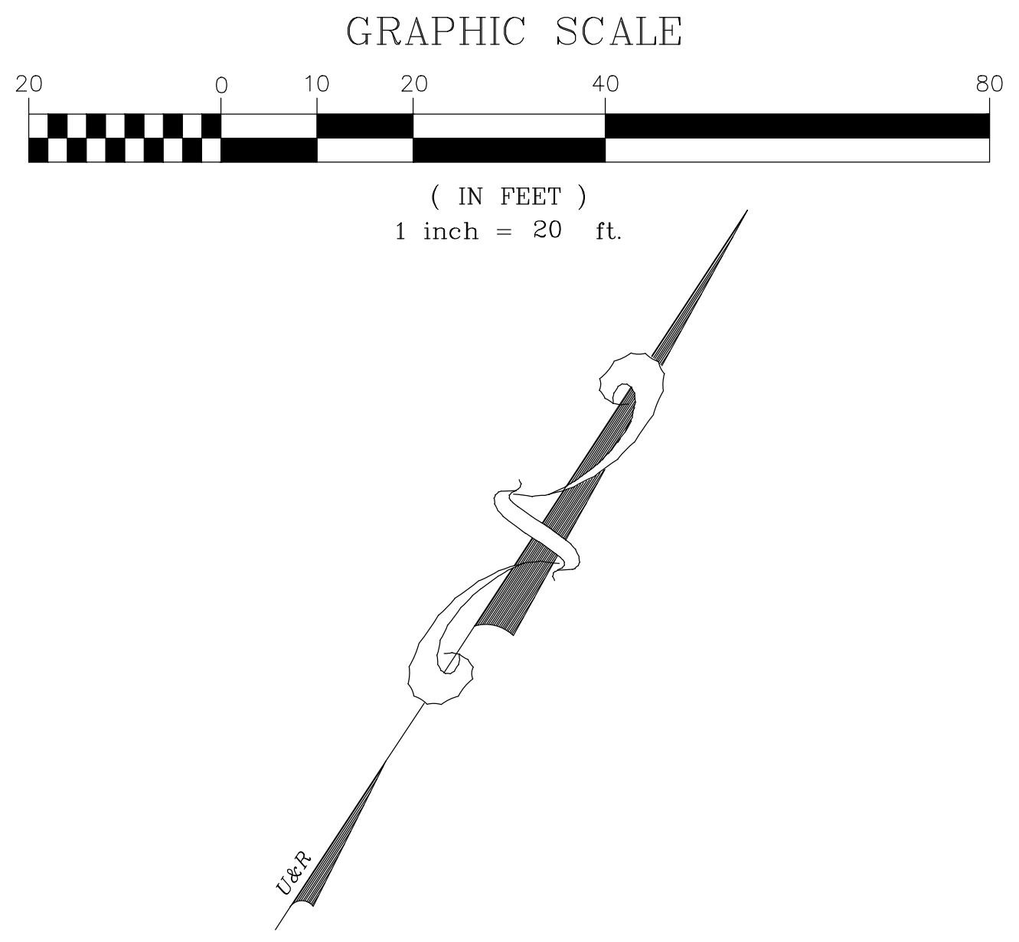

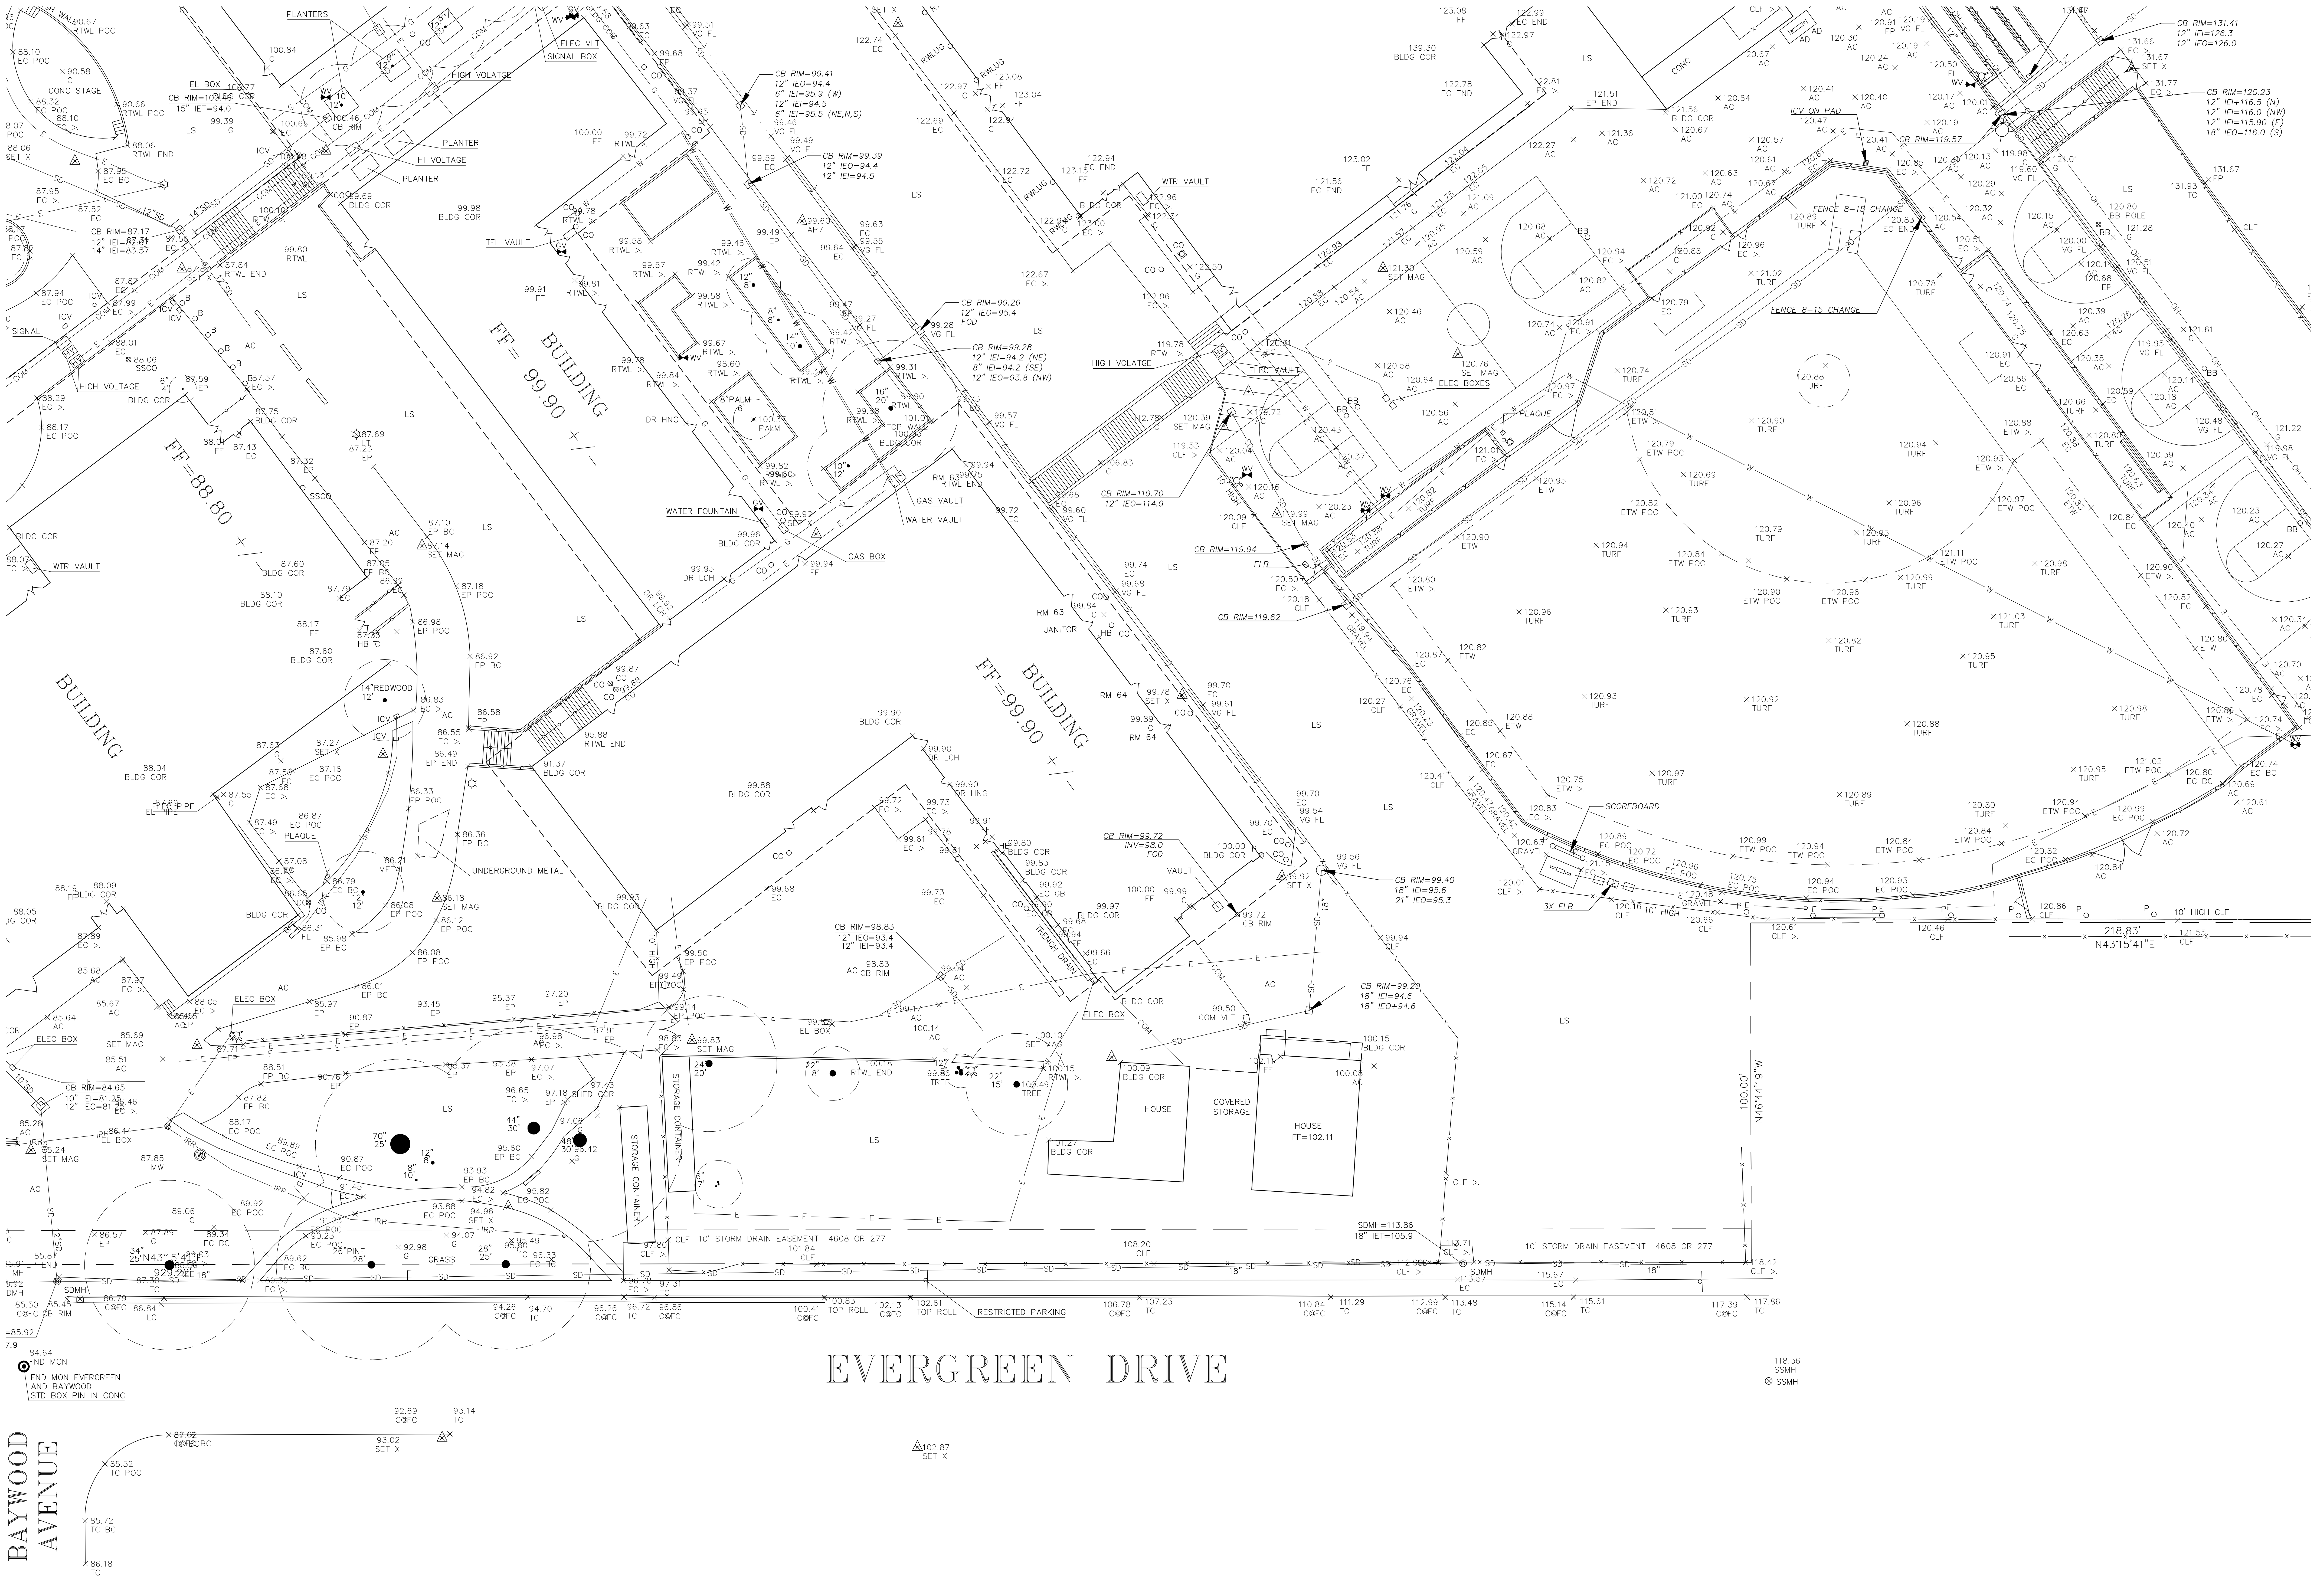

REVISIONS

#	DESC.	DATE
1	UPDATED NEW WALKWAY TO UPPER FIELDS	8-30-2012
2	UPDATED NEW BUILDING IN SOUTH CORNER OF CAMPUS	-
3	UPDATED NEW SOFTBALL FIELD	-
4	ADDED STADIUM LIGHTS LOCATION TO SURVEY	-
-	-	-

UNDERWOOD & ROSENBLUM, INC.
civil engineers and surveyors
1630 Oakland Road Ste. A114 San Jose, Ca. 95131
Tel. No. (408) 453 1222 Fax No. (408) 453 1207

EL CAMINO HIGH SCHOOL
1320 MISSION ROAD
SOUTH SAN FRANCISCO UNIFIED SCHOOL DISTRICT
SOUTH SAN FRANCISCO CALIFORNIA

TOPOGRAPHIC & BOUNDARY SURVEY

Date 1-22-2025
Scale 1"=20'
Dwn by: DT,LA
Checked: FR
Job J24108
Sheet
3

FRANK M. ROSENBLUM
No. 6395

LEGEND

AC	ASPHALT CONCRETE	EC	EDGE OF CONCRETE	HDBD	HEADERBOARD	TC	TOP OF CURB
AD	AREA DRAIN	EL/ELEC	ELECTRIC	IEI	INVERT ELEVATION IN	TEL	TELEPHONE
BC	BEGIN CURVE	EP	EDGE OF PAVEMENT	IEO	INVERT ELEVATION OUT	TOE	BOTTOM OF SLOPE
BLD COR	BUILDING CORNER	FL	FLOW LINE	IET	INVERT ELEVATION THRU	TOP	TOP OF SLOPE
CI	CURB INLET	FNC	FENCE	LS	LANDSCAPING	WD	WOOD
C/CONC	CONCRETE	FOD	FULL OF DIRT	MH	MAINTENANCE HOLE	WIR	WIRE FENCE
CB	CATCH BASIN	G	GROUND	POC	POINT ON CURVE		
CLF	CHAIN LINK FENCE	GB	GRADE BREAK	RTWL	RETAINING WALL		

SD	STORM DRAIN LINE	OH	OVERHEAD UTILITIES	—o—o—o—	HAND RAILING	×222.03 G	SPOT ELEVATION WITH DESCRIPTION
W	WATER LINE	T	TELEPHONE LINE	— — —	BOUNDARY LINE	60	INDEX ELEVATION CONTOUR
IRR	IRRIGATION LINE	— — —	GRADE BREAK	—x—x—	FENCE LINE	59	INTERMEDIATE ELEVATION CONTOUR
E	UNDERGROUND ELECTRIC	→	FLOW LINE	—— ——	EASEMENT LINE	20" 30'	TREE WITH TRUNK DIAMETER AND DRIP LINE RADIUS
				——	BUILDING LINE		TREE LINE

○ AD	AREA DRAIN	+ HB	HOSE BIB		FIRE HYDRANT	B○ P○	BOLLARD/POLE
☐ CB	CATCH BASIN	☐ ICV	IRRIGATION CONTROL VALVE	BFP	BACK FLOW PREVENTER	—o—	SIGN
SDMH ◎	STORM DRAIN MAINTENANCE HOLE	W	WATER METER	○ CO	CLEAN OUT		LIGHT POLE
		WV	WATER VALVE	○ RWLUG	RAINWATER LEADER TO UNDERGROUND		

BENCHMARK: #1962 MONUMENT IN CONC WITH TACK AT EDGEWOOD AND EVERGREEN. ELEVATION = 76.65

UTILITY NOTE: THE UNDERGROUND UTILITY INFORMATION SHOWN ON THIS MAP WAS OBTAINED BY THE USE OF ELECTRONIC LOCATING EQUIPMENT, VISUAL INSPECTION, AND RECORD INFORMATION. UNDERGROUND UTILITIES ARE SOMETIMES NOT DETECTED OR INACCURATELY MAPPED BY OTHERS. POTHOLING MAY BE REQUIRED TO VERIFY THE LOCATION OR EXISTENCE OF AN UNDERGROUND UTILITY.

SURVEY NOTE: THIS SURVEY MAP WAS COMPILED FROM A TOPOGRAPHIC AND BOUNDARY SURVEY DONE IN MAY/JUNE 2012, AND AN AERIAL SURVEY DONE ON APRIL 30, 2012. SURVEY HAS BEEN UPDATED 2025. ANY CHANGES OR IMPROVEMENTS MADE TO THE PROPERTY AFTER THESE DATES MAY NOT BE SHOWN ON THIS SURVEY.

CONTOUR INTERVAL: ONE FOOT.

BOUNDARY NOTE: THE BOUNDARY SHOWN ON THIS MAP IS BASED ON RECORD INFORMATION DERIVED FROM THE TITLE REPORT AND FOUND BOUNDARY EVIDENCE IN THE FIELD. THIS IS NOT A RESOLVED BOUNDARY, AND MORE BOUNDARY SURVEYING WILL BE NECESSARY TO RESOLVE THIS BOUNDARY.

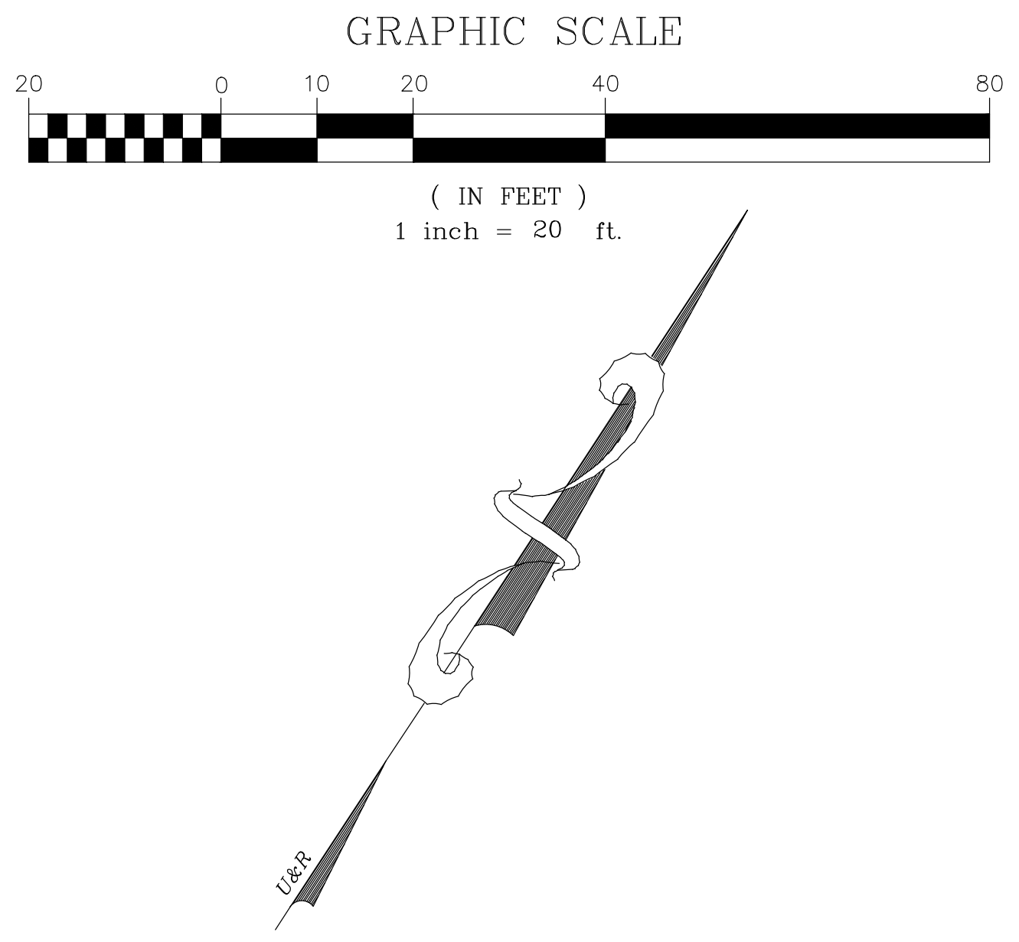

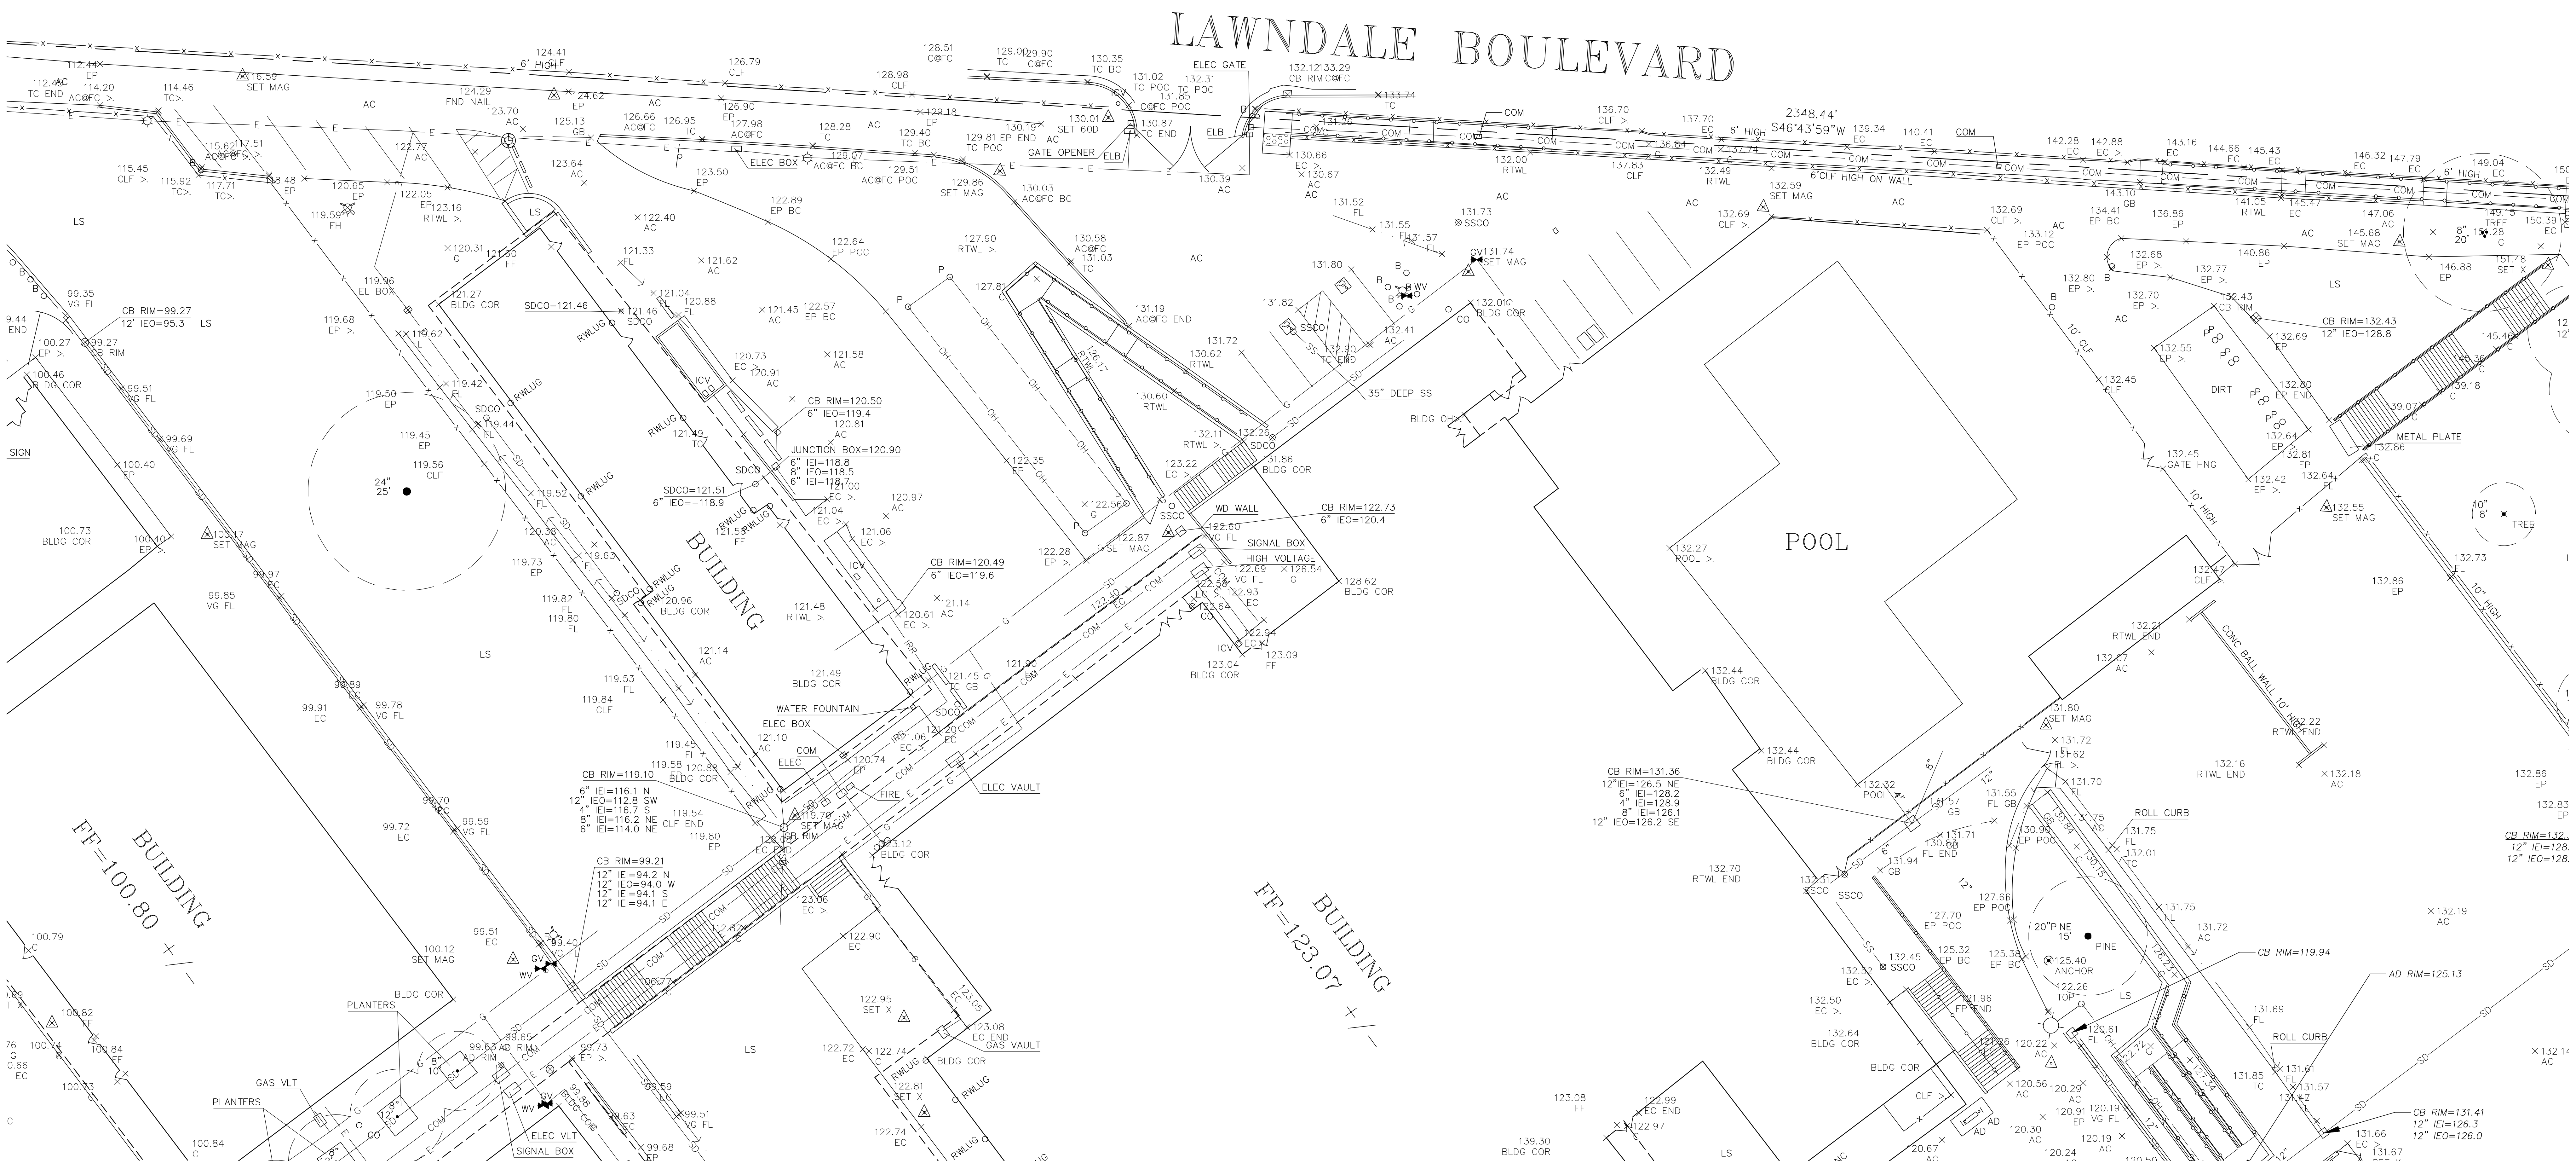

REVISIONS

#	DESC.	DATE
1	UPDATED NEW WALKWAY TO UPPER FIELDS	8-30-2012
2	UPDATED NEW BUILDING IN SOUTH CORNER OF CAMPUS	-
3	UPDATED NEW SOFTBALL FIELD	-
4	ADDED STADIUM LIGHTS LOCATION TO SURVEY	-
-	-	-

UNDERWOOD & ROSENBLUM, INC.
civil engineers and surveyors
1630 Oakland Road Ste. A114 San Jose, Ca. 95131
Tel. No. (408) 453 1222 Fax No. (408) 453 1207

EL CAMINO HIGH SCHOOL
1320 MISSION ROAD
SOUTH SAN FRANCISCO UNIFIED SCHOOL DISTRICT
SOUTH SAN FRANCISCO CALIFORNIA

TOPOGRAPHIC &* BOUNDARY SURVEY

Date 1-22-2025
Scale 1"=20'
Dwn by: DT,LA
Checked: FR
Job J24108
Sheet
4

FRANK M. ROSENBLUM
No. 6395

LEGEND

AC	ASPHALT CONCRETE	EC	EDGE OF CONCRETE	HDBD	HEADERBOARD	TC	TOP OF CURB
AD	AREA DRAIN	EL/ELEC	ELECTRIC	IEI	INVERT ELEVATION IN	TEL	TELEPHONE
BC	BEGIN CURVE	EP	EDGE OF PAVEMENT	IEO	INVERT ELEVATION OUT	TOE	BOTTOM OF SLOPE
BLD COR	BUILDING CORNER	FL	FLOW LINE	IET	INVERT ELEVATION THRU	TOP	TOP OF SLOPE
CI	CURB INLET	FNC	FENCE	LS	LANDSCAPING	WD	WOOD
C/CONC	CONCRETE	FOD	FULL OF DIRT	MH	MAINTENANCE HOLE	WIR	WIRE FENCE
CB	CATCH BASIN	G	GROUND	POC	POINT ON CURVE		
CLF	CHAIN LINK FENCE	GB	GRADE BREAK	RTWL	RETAINING WALL		

——SD——	STORM DRAIN LINE	——OH——	OVERHEAD UTILITIES	—o—o—o—	HAND RAILING
——W——	WATER LINE	——T——	TELEPHONE LINE	—— — — ——	BOUNDARY LINE
——IRR——	IRRIGATION LINE	— — — —	GRADE BREAK	—x——x—	FENCE LINE
——E——	UNDERGROUND ELECTRIC	——〉 · · ——	FLOW LINE	—— ——	EASEMENT LINE
				————	BUILDING LINE

×222.03 G	SPOT ELEVATION WITH DESCRIPTION
—60—	INDEX ELEVATION CONTOUR
—59—	INTERMEDIATE ELEVATION CONTOUR
20" 30' (•)	TREE WITH TRUNK DIAMETER AND DRIP LINE RADIUS
⌒⌒⌒	TREE LINE

○ AD	AREA DRAIN	† HB	HOSE BIB	FIRE HYDRANT symbol	FIRE HYDRANT	B○ P○	BOLLARD/POLE
☐ CB	CATCH BASIN	▭ ICV	IRRIGATION CONTROL VALVE	BFP ▭	BACK FLOW PREVENTER	—o—	SIGN
SDMH ◎	STORM DRAIN MAINTENANCE HOLE	W	WATER METER	○ CO	CLEAN OUT	☼	LIGHT POLE
		WV ⋈	WATER VALVE	○ RWLUG	RAINWATER LEADER TO UNDERGROUND		

BENCHMARK: #1962 MONUMENT IN CONC WITH TACK AT EDGEWOOD AND EVERGREEN. ELEVATION = 76.65

UTILITY NOTE: THE UNDERGROUND UTILITY INFORMATION SHOWN ON THIS MAP WAS OBTAINED BY THE USE OF ELECTRONIC LOCATING EQUIPMENT, VISUAL INSPECTION, AND RECORD INFORMATION. UNDERGROUND UTILITIES ARE SOMETIMES NOT DETECTED OR INACCURATELY MAPPED BY OTHERS. POTHOLING MAY BE REQUIRED TO VERIFY THE LOCATION OR EXISTENCE OF AN UNDERGROUND UTILITY.

SURVEY NOTE: THIS SURVEY MAP WAS COMPILED FROM A TOPOGRAPHIC AND BOUNDARY SURVEY DONE IN MAY/JUNE 2012, AND AN AERIAL SURVEY DONE ON APRIL 30, 2012. SURVEY HAS BEEN UPDATED 2025. ANY CHANGES OR IMPROVEMENTS MADE TO THE PROPERTY AFTER THESE DATES MAY NOT BE SHOWN ON THIS SURVEY.

CONTOUR INTERVAL: ONE FOOT.

BOUNDARY NOTE: THE BOUNDARY SHOWN ON THIS MAP IS BASED ON RECORD INFORMATION DERIVED FROM THE TITLE REPORT AND FOUND BOUNDARY EVIDENCE IN THE FIELD. THIS IS NOT A RESOLVED BOUNDARY, AND MORE BOUNDARY SURVEYING WILL BE NECESSARY TO RESOLVE THIS BOUNDARY.

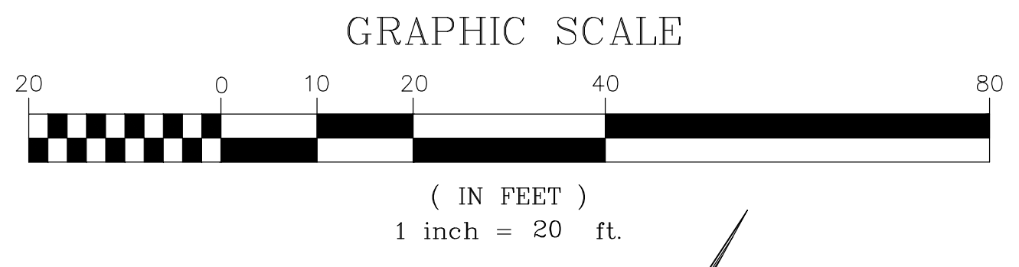

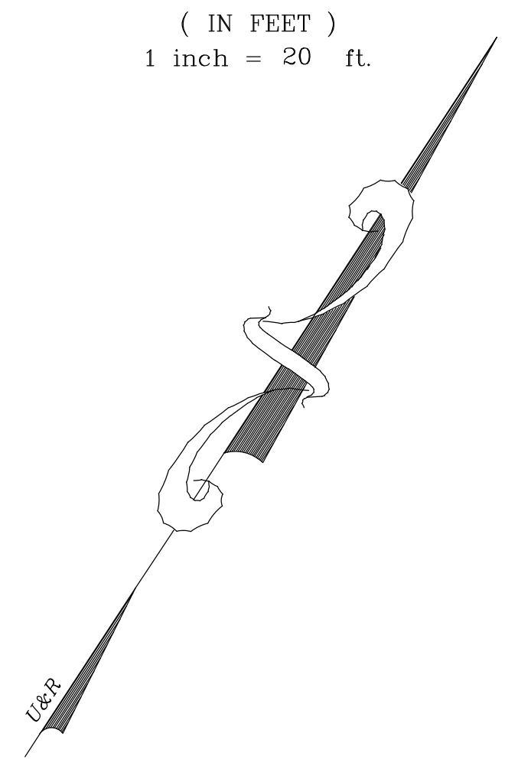

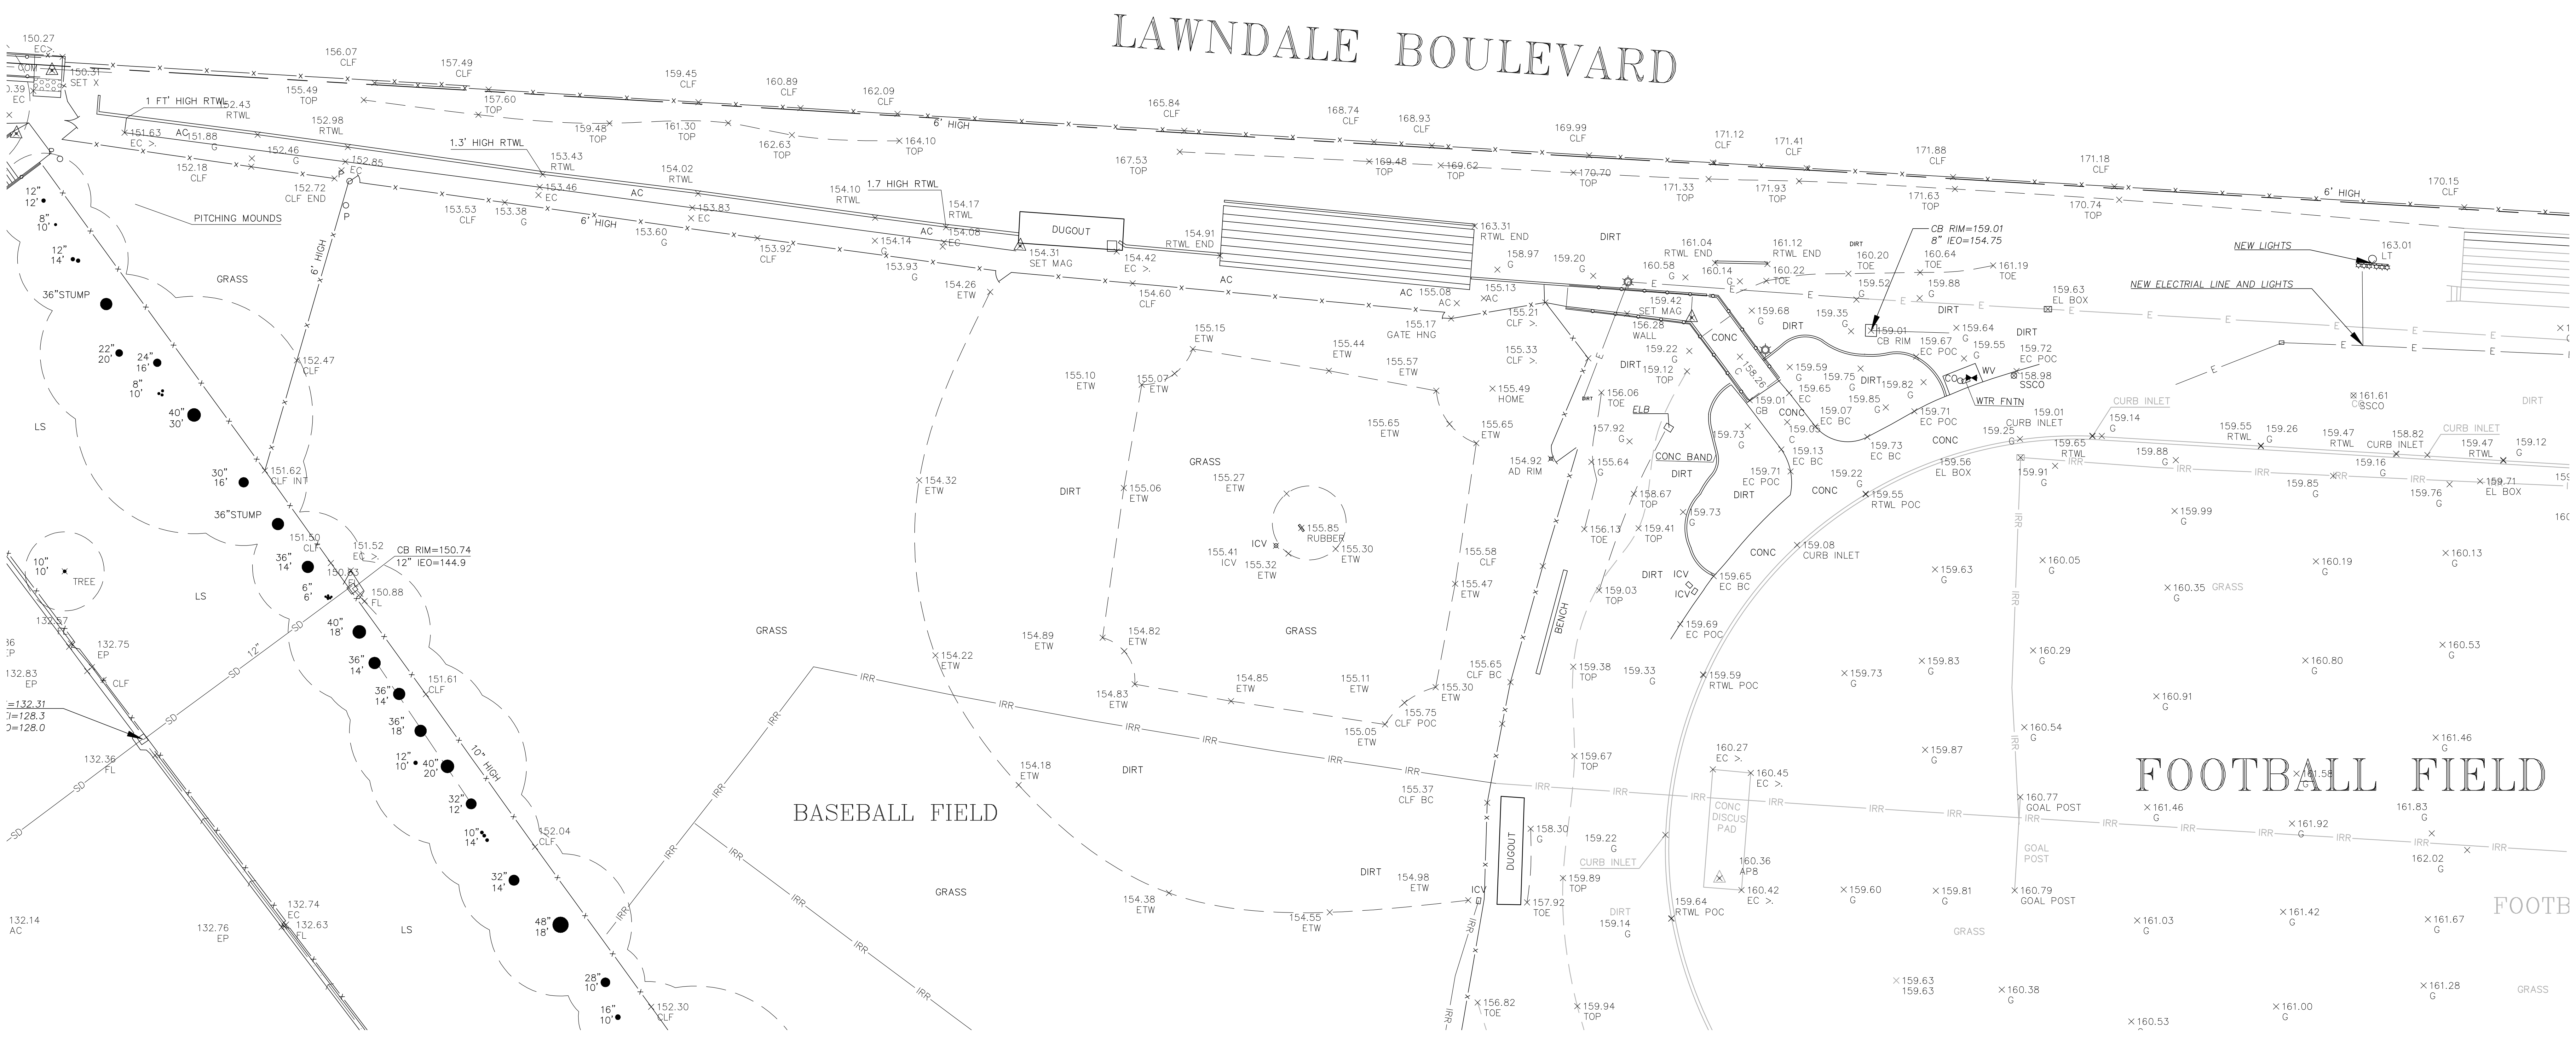

#	DESC. REVISIONS	DATE
1	UPDATED NEW WALKWAY TO UPPER FIELDS	8-30-2012
2	UPDATED NEW BUILDING IN SOUTH CORNER OF CAMPUS	–
3	UPDATED NEW SOFTBALL FIELD	–
4	ADDED STADIUM LIGHTS LOCATION TO SURVEY	–
–	–	–

UNDERWOOD & ROSENBLUM, INC.
civil engineers and surveyors
1630 Oakland Road Ste. A114 San Jose, Ca. 95131
Tel. No. (408) 453 1222 Fax No. (408) 453 1207

EL CAMINO HIGH SCHOOL
1320 MISSION ROAD
SOUTH SAN FRANCISCO UNIFIED SCHOOL DISTRICT
SOUTH SAN FRANCISCO CALIFORNIA

TOPOGRAPHIC & BOUNDARY SURVEY

Date 1-22-2025
Scale 1"=20'
Dwn by: DT,LA
Checked: FR
Job J24108
Sheet
5

FRANK M. ROSENBLUM No. 6395

LEGEND

AC	ASPHALT CONCRETE	EC	EDGE OF CONCRETE	HDBD	HEADERBOARD	TC	TOP OF CURB
AD	AREA DRAIN	EL/ELEC	ELECTRIC	IEI	INVERT ELEVATION IN	TEL	TELEPHONE
BC	BEGIN CURVE	EP	EDGE OF PAVEMENT	IEO	INVERT ELEVATION OUT	TOE	BOTTOM OF SLOPE
BLD COR	BUILDING CORNER	FL	FLOW LINE	IET	INVERT ELEVATION THRU	TOP	TOP OF SLOPE
CI	CURB INLET	FNC	FENCE	LS	LANDSCAPING	WD	WOOD
C/CONC	CONCRETE	FOD	FULL OF DIRT	MH	MAINTENANCE HOLE	WIR	WIRE FENCE
CB	CATCH BASIN	G	GROUND	POC	POINT ON CURVE		
CLF	CHAIN LINK FENCE	GB	GRADE BREAK	RTWL	RETAINING WALL		

—SD—	STORM DRAIN LINE	—OH—	OVERHEAD UTILITIES	—o—o—o—	HAND RAILING	×222.03 G	SPOT ELEVATION WITH DESCRIPTION
—W—	WATER LINE	—T—	TELEPHONE LINE	— — —	BOUNDARY LINE	—60—	INDEX ELEVATION CONTOUR
—IRR—	IRRIGATION LINE	— — —	GRADE BREAK	—x—x—	FENCE LINE	—59—	INTERMEDIATE ELEVATION CONTOUR
—E—	UNDERGROUND ELECTRIC	→· · —	FLOW LINE	—— ——	EASEMENT LINE	20" 30' ●	TREE WITH TRUNK DIAMETER AND DRIP LINE RADIUS
				——	BUILDING LINE	⌒⌒⌒	TREE LINE

○ AD	AREA DRAIN	† HB	HOSE BIB		FIRE HYDRANT	B○ P○	BOLLARD/POLE
☐ CB	CATCH BASIN	☐ ICV	IRRIGATION CONTROL VALVE	BFP	BACK FLOW PREVENTER	—o—	SIGN
SDMH ◎	STORM DRAIN MAINTENANCE HOLE	W	WATER METER	○ CO	CLEAN OUT	☼	LIGHT POLE
		WV	WATER VALVE	○ RWLUG	RAINWATER LEADER TO UNDERGROUND		

BENCHMARK: #1962 MONUMENT IN CONC WITH TACK AT EDGEWOOD AND EVERGREEN. ELEVATION = 76.65

UTILITY NOTE: THE UNDERGROUND UTILITY INFORMATION SHOWN ON THIS MAP WAS OBTAINED BY THE USE OF ELECTRONIC LOCATING EQUIPMENT, VISUAL INSPECTION, AND RECORD INFORMATION. UNDERGROUND UTILITIES ARE SOMETIMES NOT DETECTED OR INACCURATELY MAPPED BY OTHERS. POTHOLING MAY BE REQUIRED TO VERIFY THE LOCATION OR EXISTENCE OF AN UNDERGROUND UTILITY.

SURVEY NOTE: THIS SURVEY MAP WAS COMPILED FROM A TOPOGRAPHIC AND BOUNDARY SURVEY DONE IN MAY/JUNE 2012, AND AN AERIAL SURVEY DONE ON APRIL 30, 2012. SURVEY HAS BEEN UPDATED 2025. ANY CHANGES OR IMPROVEMENTS MADE TO THE PROPERTY AFTER THESE DATES MAY NOT BE SHOWN ON THIS SURVEY.

CONTOUR INTERVAL: ONE FOOT.

BOUNDARY NOTE: THE BOUNDARY SHOWN ON THIS MAP IS BASED ON RECORD INFORMATION DERIVED FROM THE TITLE REPORT AND FOUND BOUNDARY EVIDENCE IN THE FIELD. THIS IS NOT A RESOLVED BOUNDARY, AND MORE BOUNDARY SURVEYING WILL BE NECESSARY TO RESOLVE THIS BOUNDARY.

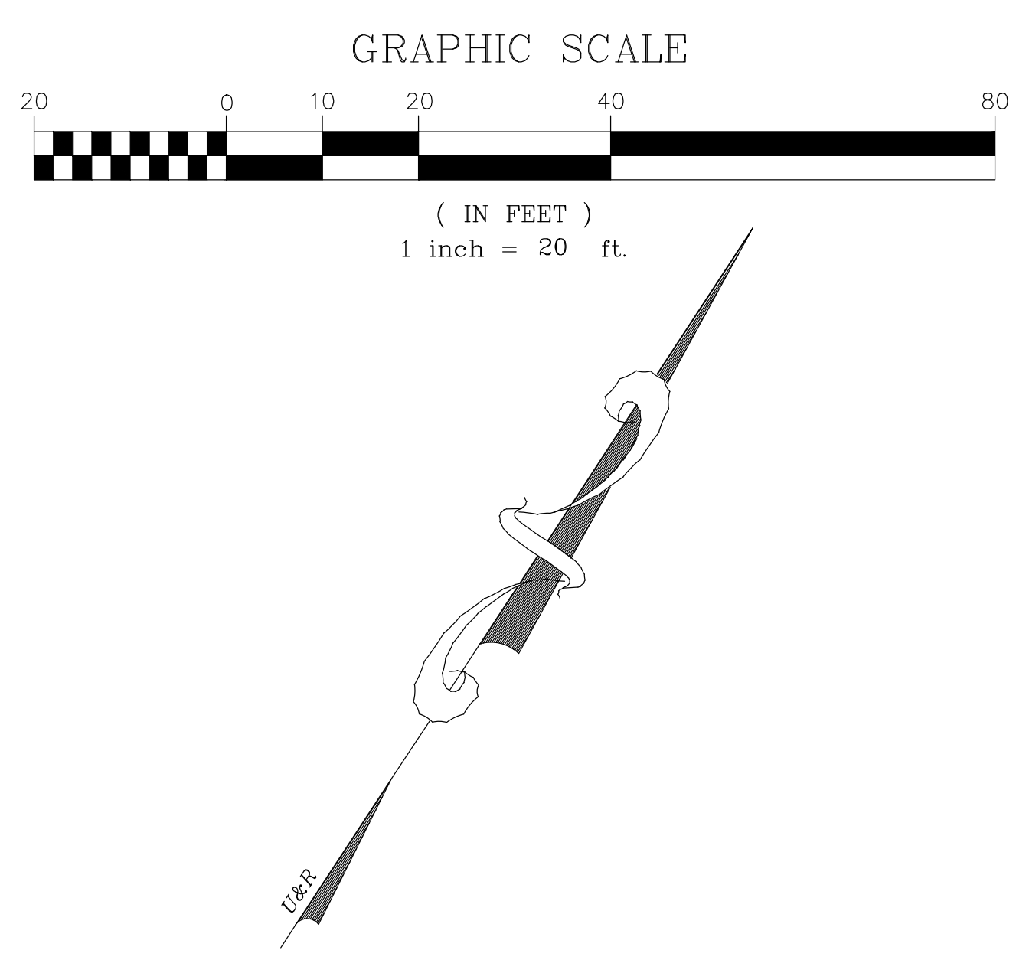

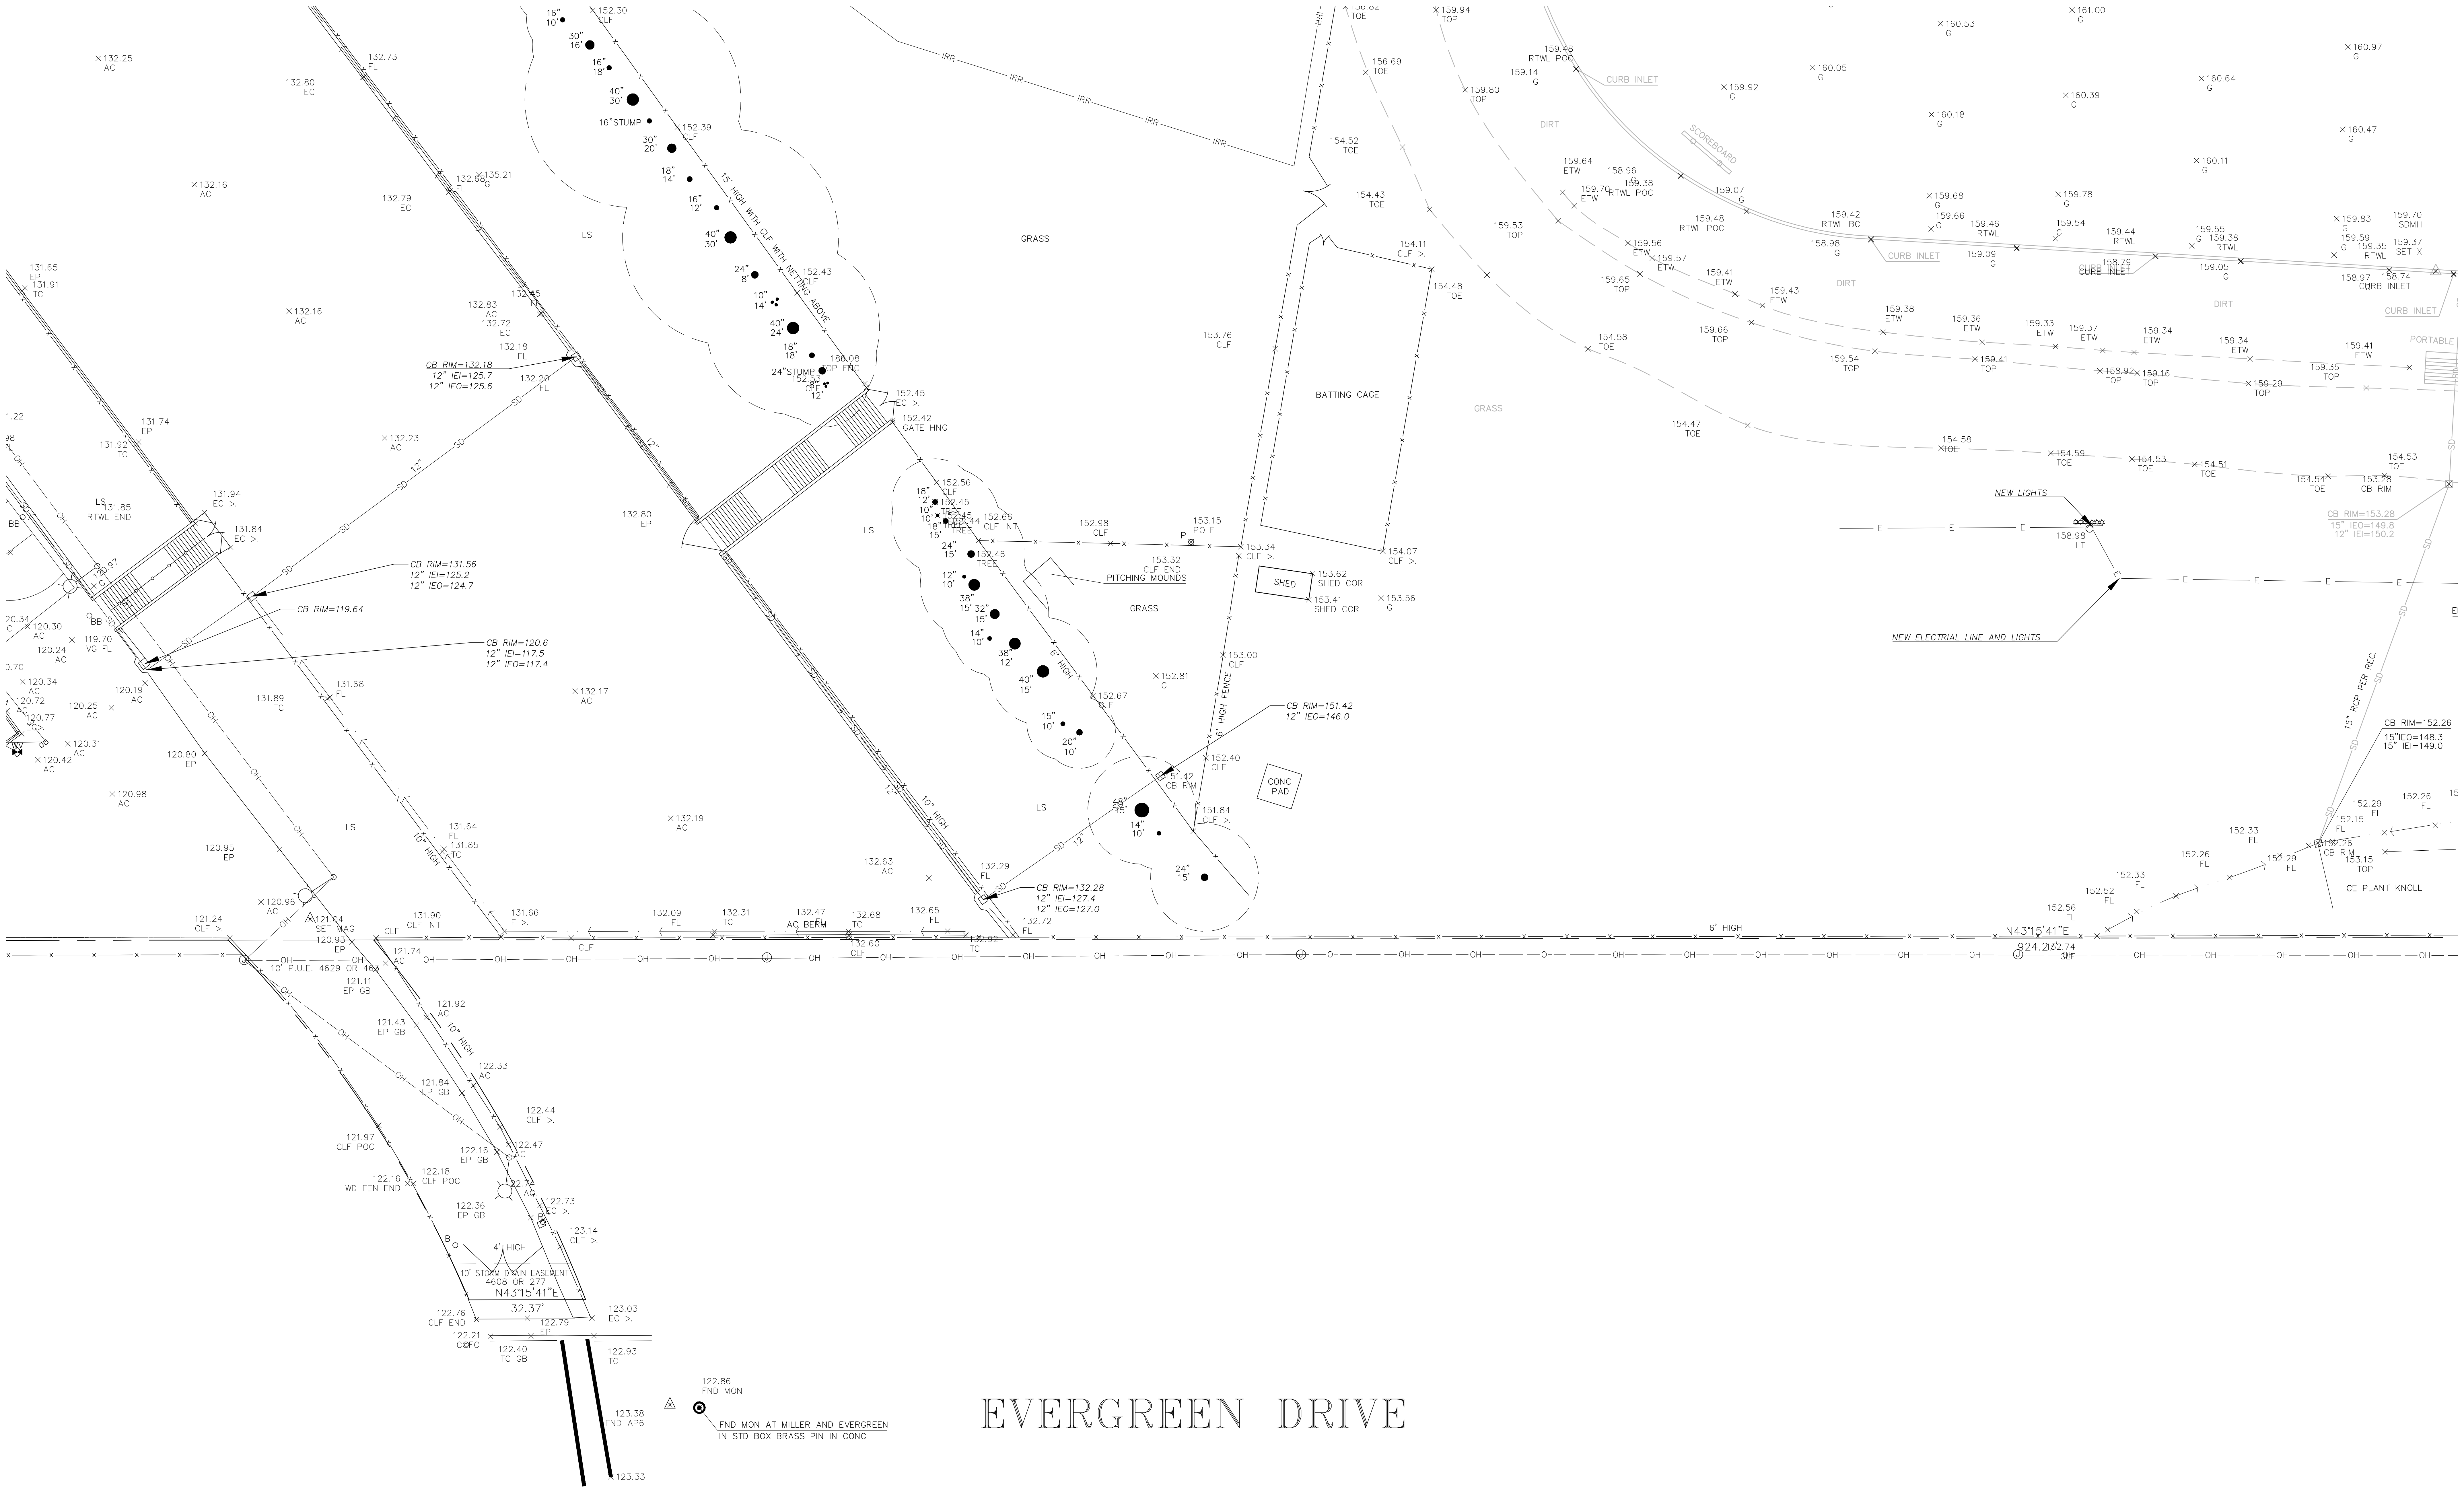
EVERGREEN DRIVE
BATTING CAGE
GRASS
LS
DIRT
SHED
CONC PAD
PITCHING MOUNDS
ICE PLANT KNOLL
PORTABLE
CURB INLET
SCOREBOARD
NEW LIGHTS
NEW ELECTRIAL LINE AND LIGHTS
15' HIGH WITH CLF WITH NETTING ABOVE
10' HIGH
6' HIGH
4' HIGH
15" RCP PER REC.
10' STORM DRAIN EASEMENT 4608 OR 277
N43°15'41"E
32.37'
10' P.U.E. 4629 OR 482
N43°15'41"E 924.27'
FND MON AT MILLER AND EVERGREEN IN STD BOX BRASS PIN IN CONC
122.86 FND MON
123.38 FND AP6
CB RIM=132.18 12" IEI=125.7 12" IEO=125.6
CB RIM=131.56 12" IEI=125.2 12" IEO=124.7
CB RIM=119.64
CB RIM=120.6 12" IEI=117.5 12" IEO=117.4
CB RIM=132.28 12" IEI=127.4 12" IEO=127.0
CB RIM=151.42 12" IEO=146.0
CB RIM=152.26 15"IEO=148.3 15" IEI=149.0
CB RIM=153.28 15" IEO=149.8 12" IEI=150.2

#	DESC. REVISIONS	DATE
1	UPDATED NEW WALKWAY TO UPPER FIELDS	8-30-2012
2	UPDATED NEW BUILDING IN SOUTH CORNER OF CAMPUS	–
3	UPDATED NEW SOFTBALL FIELD	–
4	ADDED STADIUM LIGHTS LOCATION TO SURVEY	–
–	–	–

UNDERWOOD & ROSENBLUM, INC.
civil engineers and surveyors
1630 Oakland Road Ste. A114 San Jose, Ca. 95131
Tel. No. (408) 453 1222 Fax No. (408) 453 1207

EL CAMINO HIGH SCHOOL
1320 MISSION ROAD
SOUTH SAN FRANCISCO UNIFIED SCHOOL DISTRICT
SOUTH SAN FRANCISCO CALIFORNIA

TOPOGRAPHIC & BOUNDARY SURVEY

Date 1-22-2025
Scale 1"=20'
Dwn by: DT,LA
Checked: FR
Job J24108
Sheet
6

LICENSED LAND SURVEYOR
FRANK M. ROSENBLUM
No. 6395
STATE OF CALIFORNIA

LEGEND

AC	ASPHALT CONCRETE	EC	EDGE OF CONCRETE	HDBD	HEADERBOARD	TC	TOP OF CURB
AD	AREA DRAIN	EL/ELEC	ELECTRIC	IEI	INVERT ELEVATION IN	TEL	TELEPHONE
BC	BEGIN CURVE	EP	EDGE OF PAVEMENT	IEO	INVERT ELEVATION OUT	TOE	BOTTOM OF SLOPE
BLD COR	BUILDING CORNER	FL	FLOW LINE	IET	INVERT ELEVATION THRU	TOP	TOP OF SLOPE
CI	CURB INLET	FNC	FENCE	LS	LANDSCAPING	WD	WOOD
C/CONC	CONCRETE	FOD	FULL OF DIRT	MH	MAINTENANCE HOLE	WIR	WIRE FENCE
CB	CATCH BASIN	G	GROUND	POC	POINT ON CURVE		
CLF	CHAIN LINK FENCE	GB	GRADE BREAK	RTWL	RETAINING WALL		

——SD——	STORM DRAIN LINE	—— —OH— ——	OVERHEAD UTILITIES	—o—o—o—o—	HAND RAILING
—— W ——	WATER LINE	—— T ——	TELEPHONE LINE	—— — — ——	BOUNDARY LINE
—— IRR ——	IRRIGATION LINE	— — — —	GRADE BREAK	—x——x—	FENCE LINE
—— E ——	UNDERGROUND ELECTRIC	——→ · · ——	FLOW LINE	—— ——	EASEMENT LINE
				———	BUILDING LINE

× 222.03 G	SPOT ELEVATION WITH DESCRIPTION
— 60 —	INDEX ELEVATION CONTOUR
— 59 —	INTERMEDIATE ELEVATION CONTOUR
20" 30' (•)	TREE WITH TRUNK DIAMETER AND DRIP LINE RADIUS
⌒⌒⌒	TREE LINE

○ AD	AREA DRAIN	† HB	HOSE BIB		FIRE HYDRANT	B○ P○	BOLLARD/POLE
☐ CB	CATCH BASIN	☐ ICV	IRRIGATION CONTROL VALVE	BFP	BACK FLOW PREVENTER	—o—	SIGN
SDMH ◎	STORM DRAIN MAINTENANCE HOLE	W	WATER METER	○ CO	CLEAN OUT	☼	LIGHT POLE
		WV ⋈	WATER VALVE	○ RWLUG	RAINWATER LEADER TO UNDERGROUND		

BENCHMARK: #1962 MONUMENT IN CONC WITH TACK AT EDGEWOOD AND EVERGREEN. ELEVATION = 76.65

UTILITY NOTE: THE UNDERGROUND UTILITY INFORMATION SHOWN ON THIS MAP WAS OBTAINED BY THE USE OF ELECTRONIC LOCATING EQUIPMENT, VISUAL INSPECTION, AND RECORD INFORMATION. UNDERGROUND UTILITIES ARE SOMETIMES NOT DETECTED OR INACCURATELY MAPPED BY OTHERS. POTHOLING MAY BE REQUIRED TO VERIFY THE LOCATION OR EXISTENCE OF AN UNDERGROUND UTILITY.

SURVEY NOTE: THIS SURVEY MAP WAS COMPILED FROM A TOPOGRAPHIC AND BOUNDARY SURVEY DONE IN MAY/JUNE 2012, AND AN AERIAL SURVEY DONE ON APRIL 30, 2012. SURVEY HAS BEEN UPDATED 2025. ANY CHANGES OR IMPROVEMENTS MADE TO THE PROPERTY AFTER THESE DATES MAY NOT BE SHOWN ON THIS SURVEY.

CONTOUR INTERVAL: ONE FOOT.

BOUNDARY NOTE: THE BOUNDARY SHOWN ON THIS MAP IS BASED ON RECORD INFORMATION DERIVED FROM THE TITLE REPORT AND FOUND BOUNDARY EVIDENCE IN THE FIELD. THIS IS NOT A RESOLVED BOUNDARY, AND MORE BOUNDARY SURVEYING WILL BE NECESSARY TO RESOLVE THIS BOUNDARY.

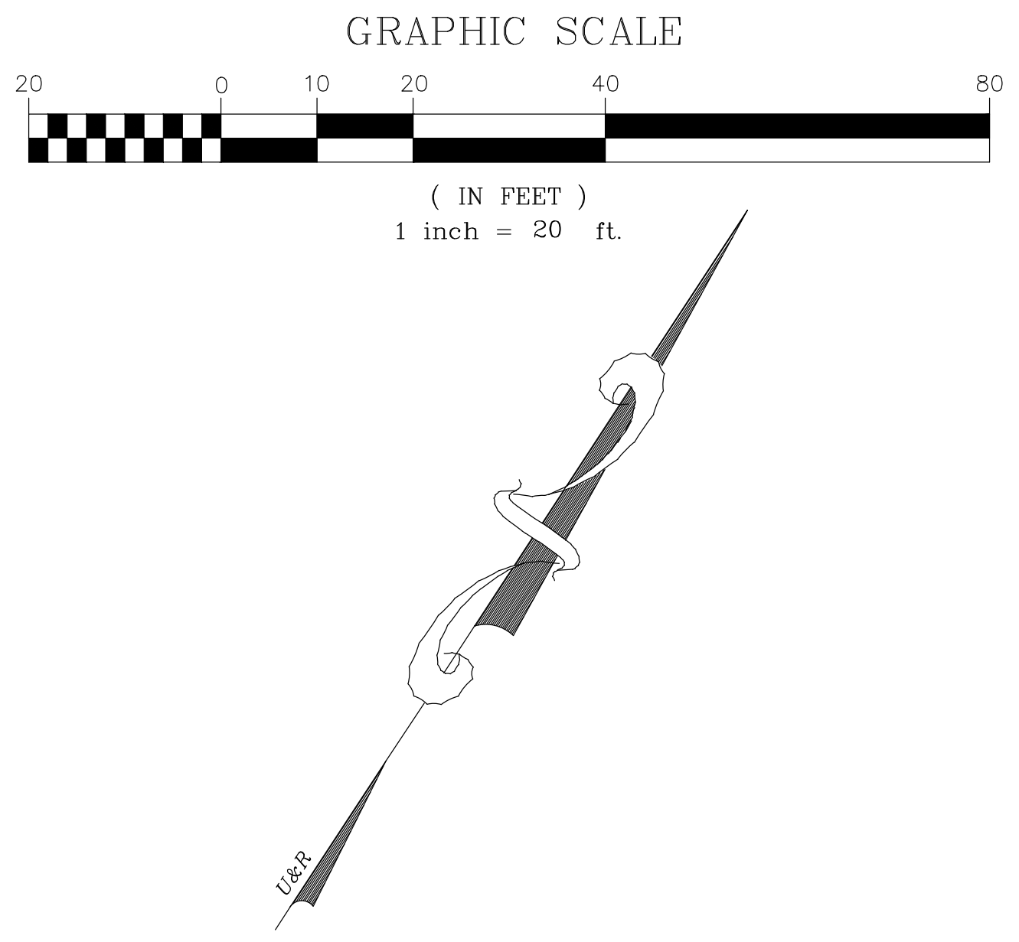

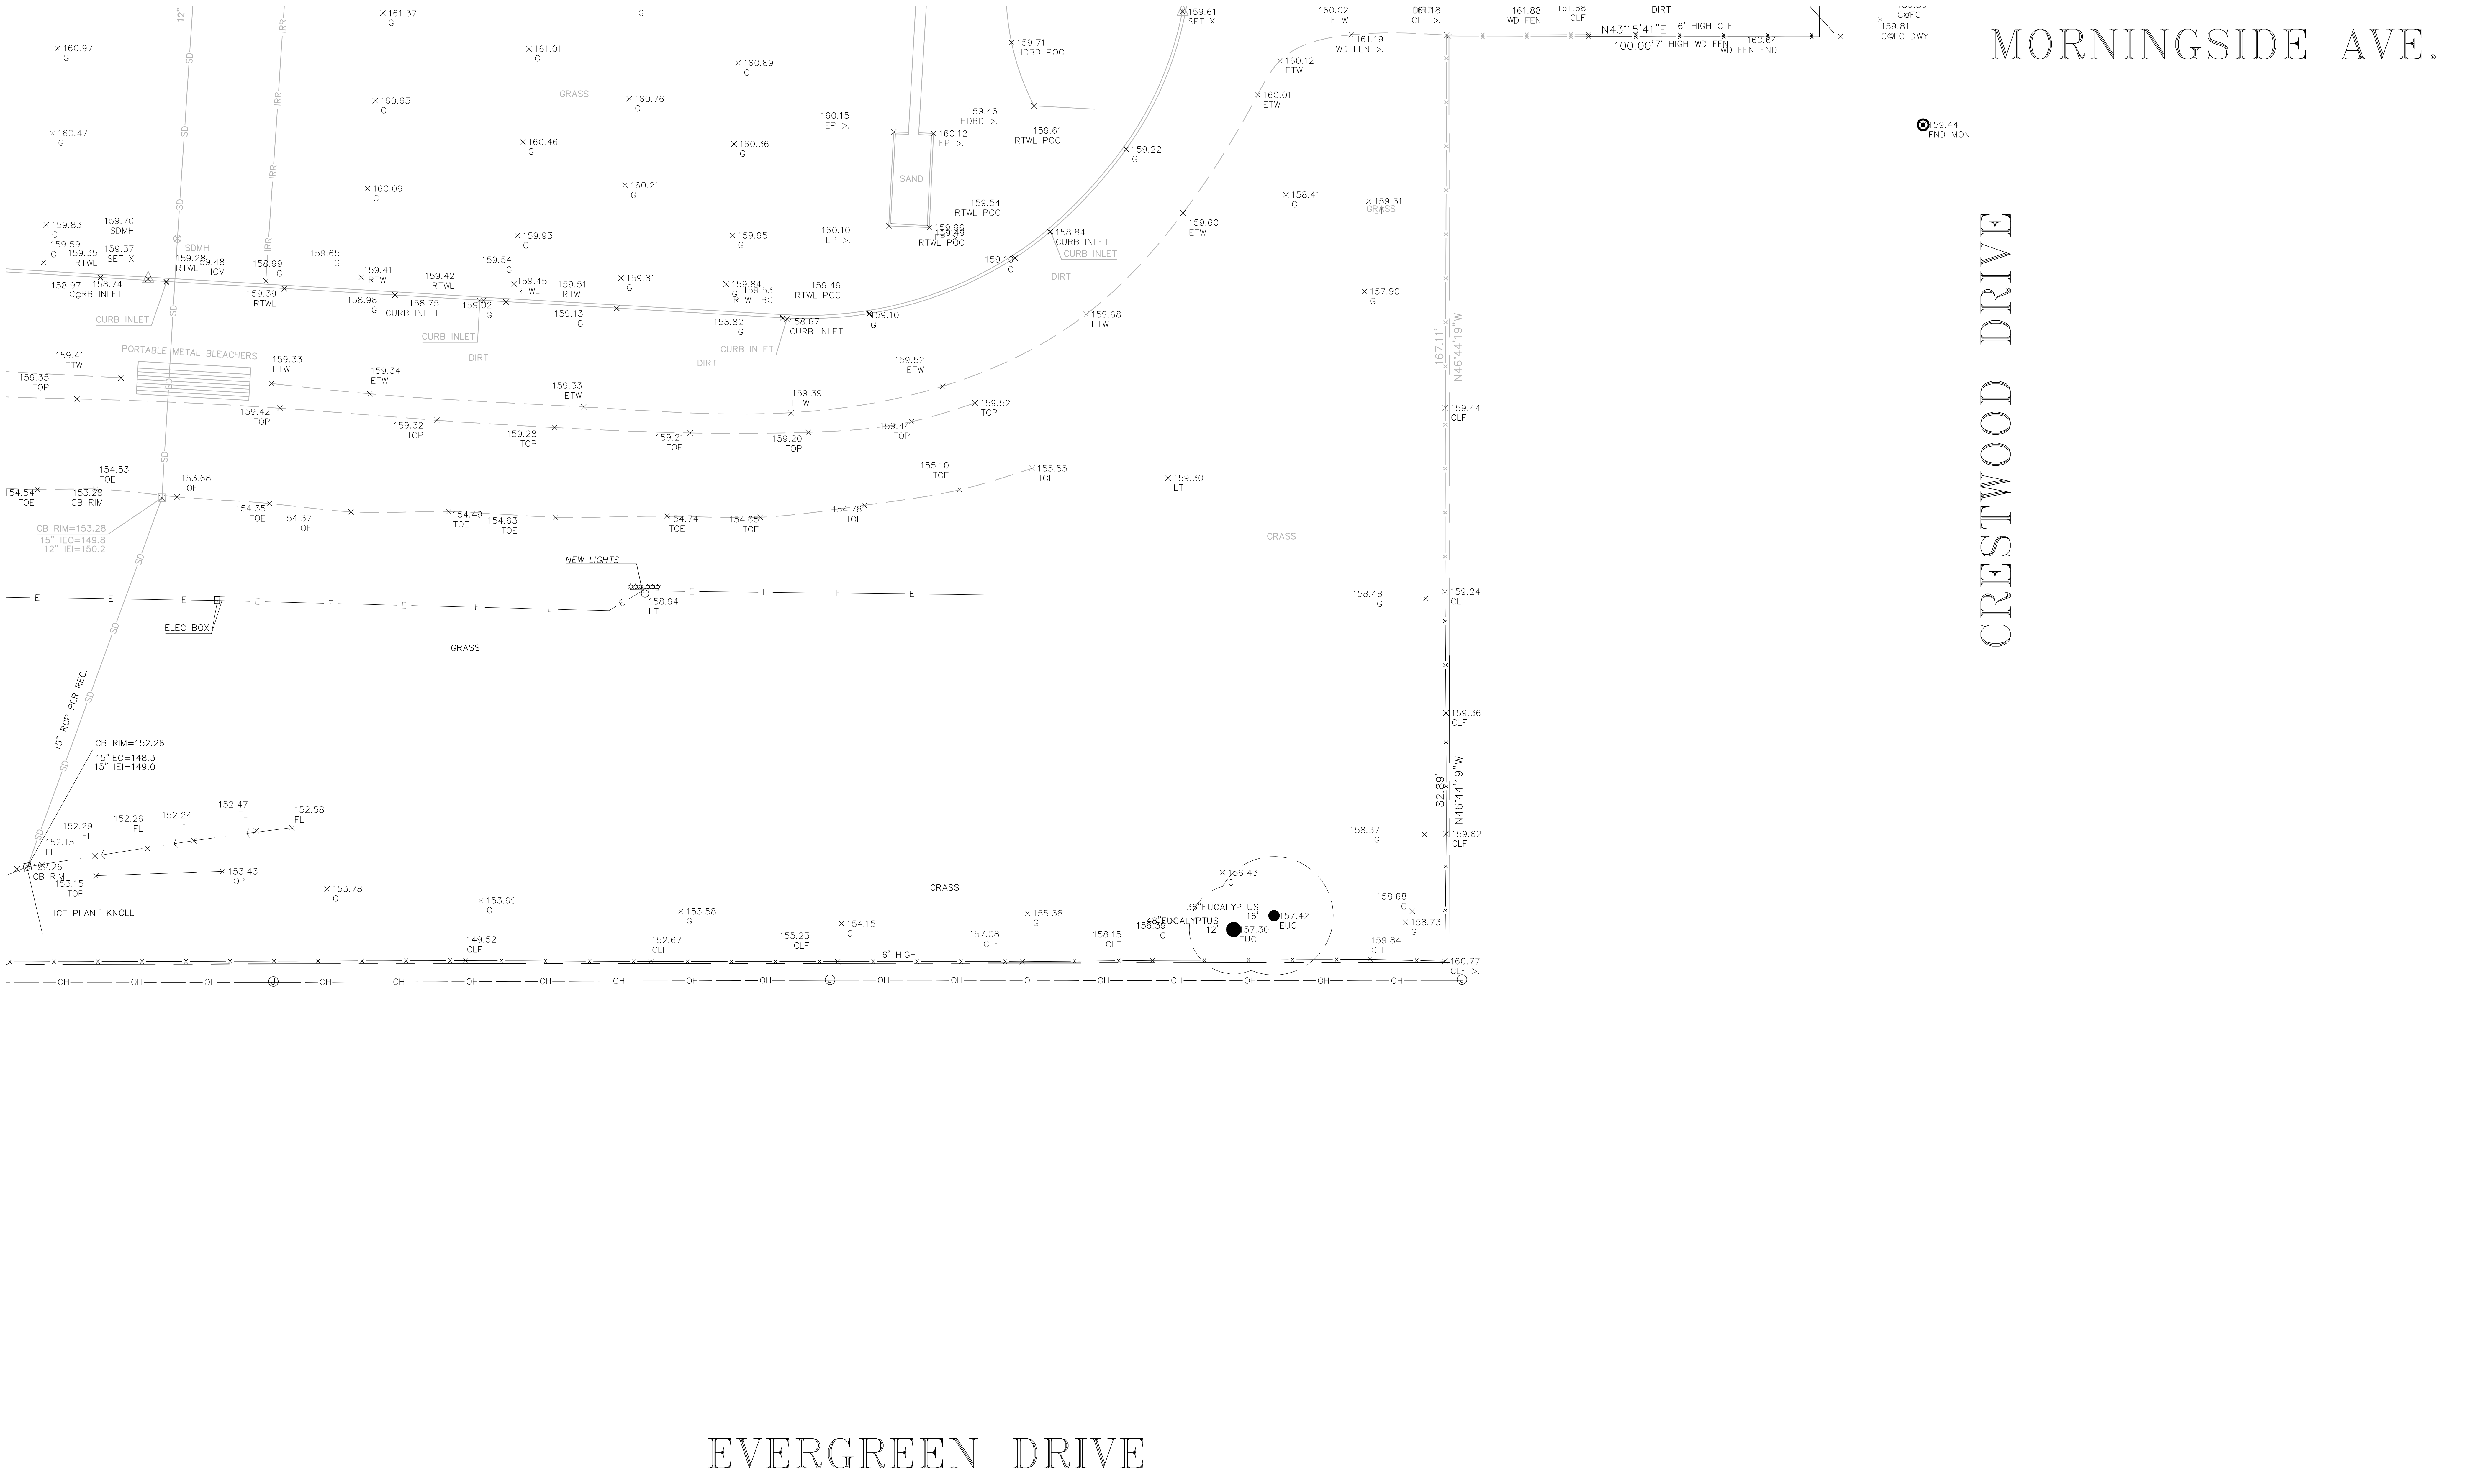

#	DESC.	DATE
1	UPDATED NEW WALKWAY TO UPPER FIELDS	8-30-2012
2	UPDATED NEW BUILDING IN SOUTH CORNER OF CAMPUS	-
3	UPDATED NEW SOFTBALL FIELD	-
4	ADDED STADIUM LIGHTS LOCATION TO SURVEY	-
-	-	-

REVISIONS

U&R
UNDERWOOD & ROSENBLUM, INC.
civil engineers and surveyors
1630 Oakland Road Ste. A114 San Jose, Ca. 95131
Tel. No. (408) 453 1222 Fax No. (408) 453 1207

EL CAMINO HIGH SCHOOL
1320 MISSION ROAD
SOUTH SAN FRANCISCO UNIFIED SCHOOL DISTRICT
SOUTH SAN FRANCISCO CALIFORNIA

TOPOGRAPHIC & BOUNDARY SURVEY

Date 1-22-2025
Scale 1"=20'
Dwn by: DT,LA
Checked: FR
Job J24108
Sheet
7

LEGEND

AC	ASPHALT CONCRETE	EC	EDGE OF CONCRETE	HDBD	HEADERBOARD	TC	TOP OF CURB
AD	AREA DRAIN	EL/ELEC	ELECTRIC	IEI	INVERT ELEVATION IN	TEL	TELEPHONE
BC	BEGIN CURVE	EP	EDGE OF PAVEMENT	IEO	INVERT ELEVATION OUT	TOE	BOTTOM OF SLOPE
BLD COR	BUILDING CORNER	FL	FLOW LINE	IET	INVERT ELEVATION THRU	TOP	TOP OF SLOPE
CI	CURB INLET	FNC	FENCE	LS	LANDSCAPING	WD	WOOD
C/CONC	CONCRETE	FOD	FULL OF DIRT	MH	MAINTENANCE HOLE	WIR	WIRE FENCE
CB	CATCH BASIN	G	GROUND	POC	POINT ON CURVE		
CLF	CHAIN LINK FENCE	GB	GRADE BREAK	RTWL	RETAINING WALL		

SD	STORM DRAIN LINE	OH	OVERHEAD UTILITIES	—o—o—o—	HAND RAILING
W	WATER LINE	T	TELEPHONE LINE	— — —	BOUNDARY LINE
IRR	IRRIGATION LINE	— — — —	GRADE BREAK	—x—x—	FENCE LINE
E	UNDERGROUND ELECTRIC	→ · ·	FLOW LINE	— —	EASEMENT LINE
				———	BUILDING LINE

× 222.03 G	SPOT ELEVATION WITH DESCRIPTION
— 60 —	INDEX ELEVATION CONTOUR
— 59 —	INTERMEDIATE ELEVATION CONTOUR
20" 30'	TREE WITH TRUNK DIAMETER AND DRIP LINE RADIUS
⌒⌒⌒	TREE LINE

○ AD	AREA DRAIN	+ HB	HOSE BIB		FIRE HYDRANT	B○ P○	BOLLARD/POLE
☐ CB	CATCH BASIN	☐ ICV	IRRIGATION CONTROL VALVE	BFP	BACK FLOW PREVENTER	—o—	SIGN
SDMH ◎	STORM DRAIN MAINTENANCE HOLE	W	WATER METER	○ CO	CLEAN OUT	☼	LIGHT POLE
		WV	WATER VALVE	○ RWLUG	RAINWATER LEADER TO UNDERGROUND		

LICENSED LAND SURVEYOR
FRANK M. ROSENBLUM
No. 6395
STATE OF CALIFORNIA

BENCHMARK: #1962 MONUMENT IN CONC WITH TACK AT EDGEWOOD AND EVERGREEN. ELEVATION = 76.65

UTILITY NOTE: THE UNDERGROUND UTILITY INFORMATION SHOWN ON THIS MAP WAS OBTAINED BY THE USE OF ELECTRONIC LOCATING EQUIPMENT, VISUAL INSPECTION, AND RECORD INFORMATION. UNDERGROUND UTILITIES ARE SOMETIMES NOT DETECTED OR INACCURATELY MAPPED BY OTHERS. POTHOLING MAY BE REQUIRED TO VERIFY THE LOCATION OR EXISTENCE OF AN UNDERGROUND UTILITY.

SURVEY NOTE: THIS SURVEY MAP WAS COMPILED FROM A TOPOGRAPHIC AND BOUNDARY SURVEY DONE IN MAY/JUNE 2012, AND AN AERIAL SURVEY DONE ON APRIL 30, 2012. SURVEY HAS BEEN UPDATED 2025. ANY CHANGES OR IMPROVEMENTS MADE TO THE PROPERTY AFTER THESE DATES MAY NOT BE SHOWN ON THIS SURVEY.

CONTOUR INTERVAL: ONE FOOT.

BOUNDARY NOTE: THE BOUNDARY SHOWN ON THIS MAP IS BASED ON RECORD INFORMATION DERIVED FROM THE TITLE REPORT AND FOUND BOUNDARY EVIDENCE IN THE FIELD. THIS IS NOT A RESOLVED BOUNDARY, AND MORE BOUNDARY SURVEYING WILL BE NECESSARY TO RESOLVE THIS BOUNDARY.

GRAPHIC SCALE

20 0 10 20 40 80

(IN FEET)
1 inch = 20 ft.

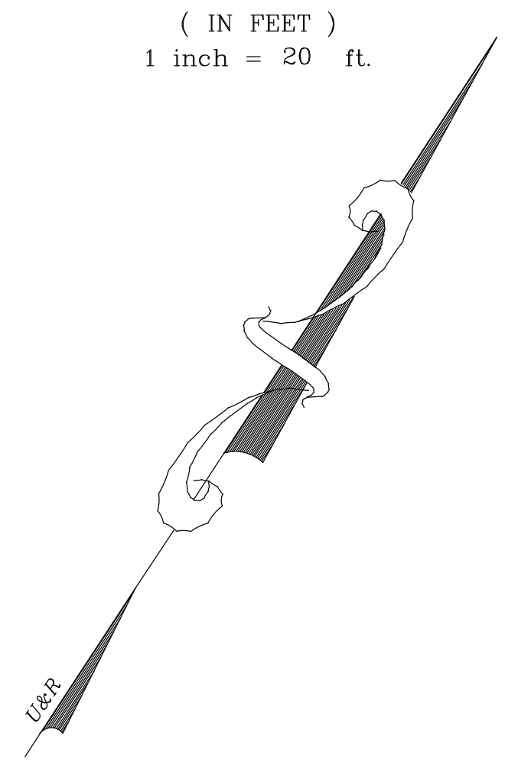

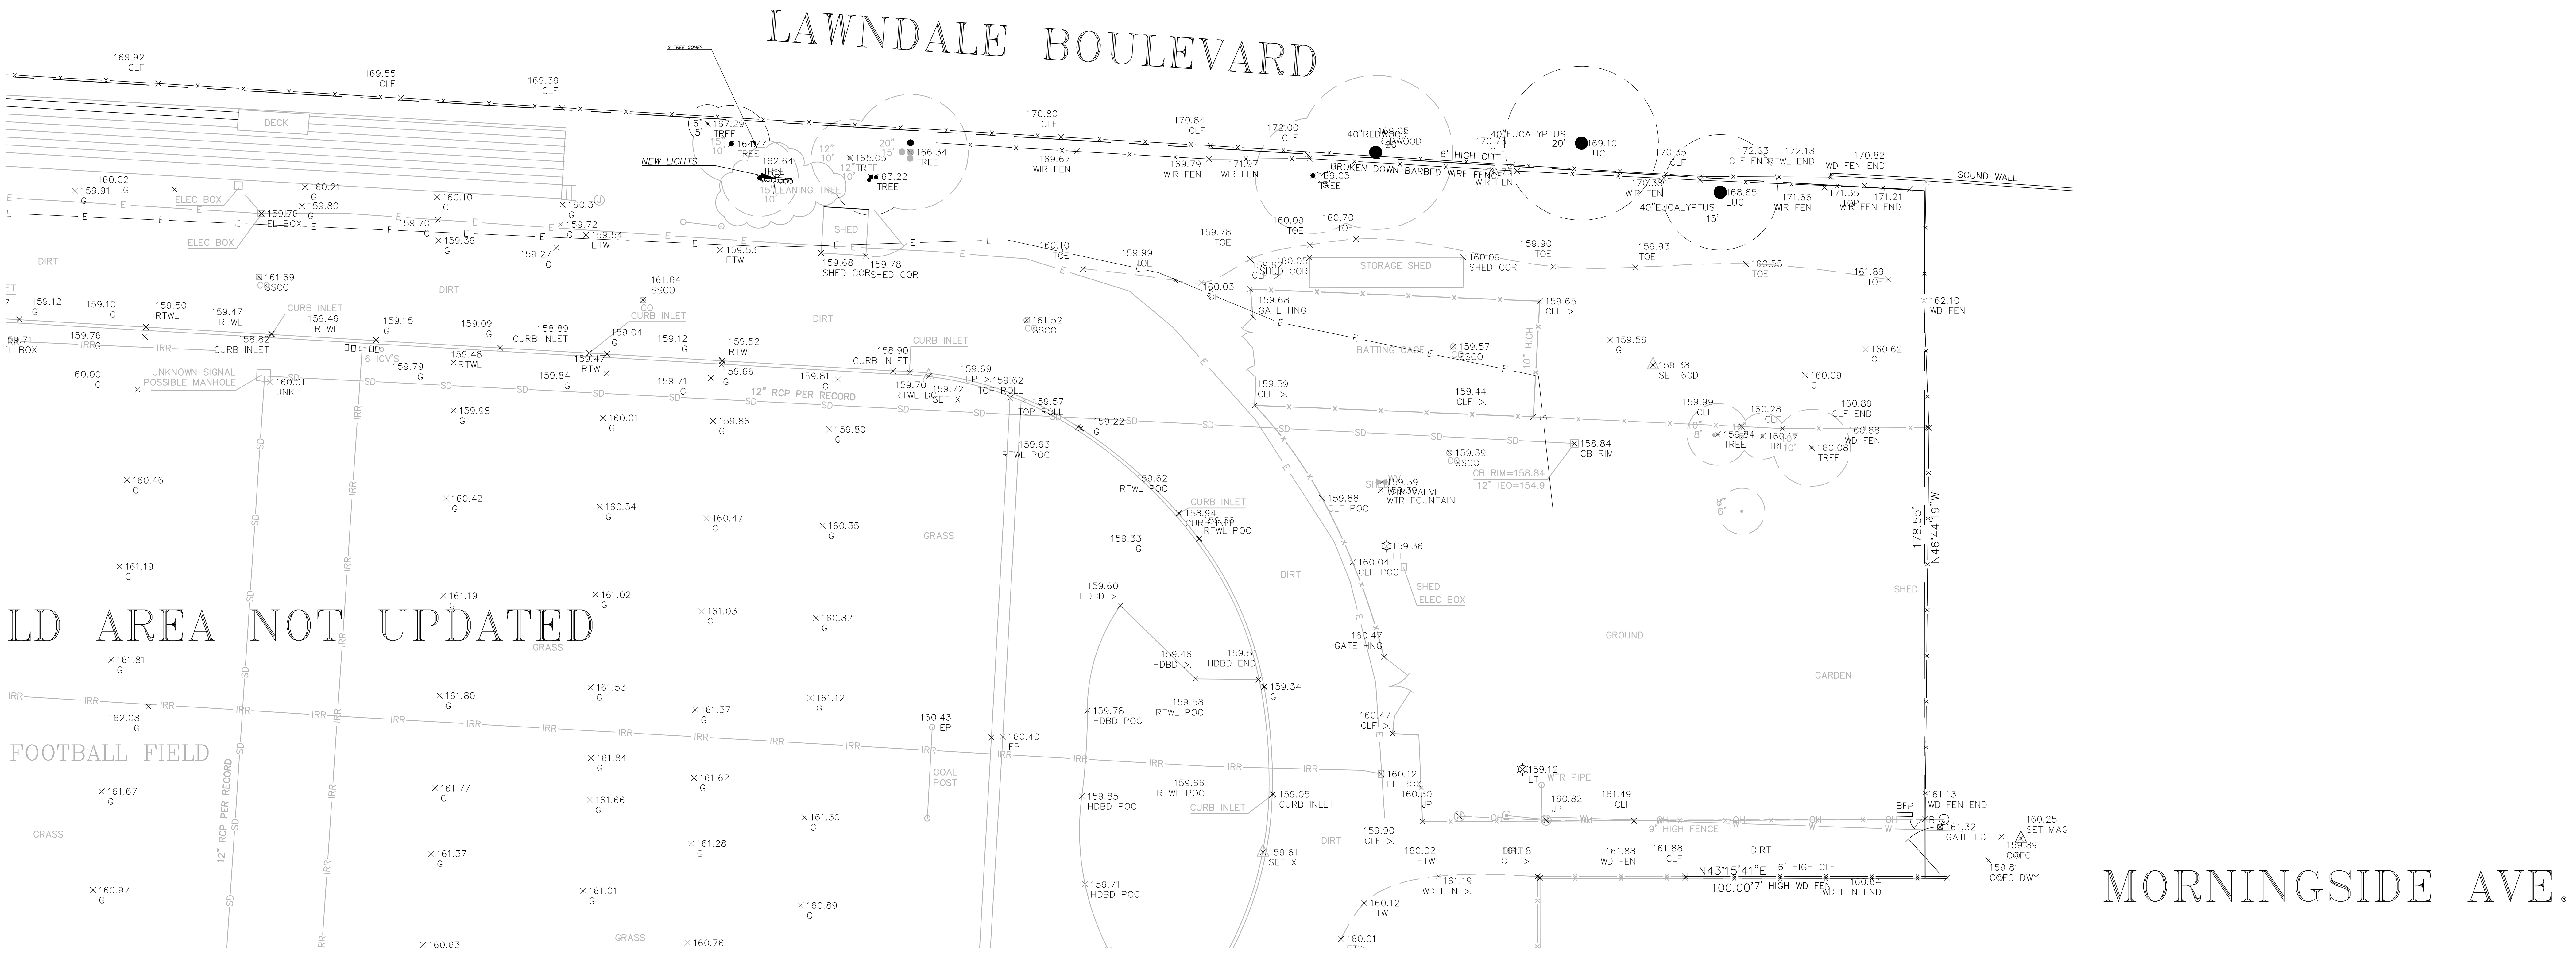

#	DESC.	DATE
1	UPDATED NEW WALKWAY TO UPPER FIELDS	8-30-2012
2	UPDATED NEW BUILDING IN SOUTH CORNER OF CAMPUS	-
3	UPDATED NEW SOFTBALL FIELD	-
4	ADDED STADIUM LIGHTS LOCATION TO SURVEY	-
-	-	-

REVISIONS

UNDERWOOD & ROSENBLUM, INC.
civil engineers and surveyors
1630 Oakland Road Ste. A114 San Jose, Ca. 95131
Tel. No. (408) 453 1222 Fax No. (408) 453 1207

EL CAMINO HIGH SCHOOL
1320 MISSION ROAD

SOUTH SAN FRANCISCO UNIFIED SCHOOL DISTRICT
SOUTH SAN FRANCISCO CALIFORNIA

TOPOGRAPHIC & BOUNDARY SURVEY

Date 1-22-2025
Scale 1"=20'
Dwn by: DT,LA
Checked: FR
Job J24108
Sheet
8