


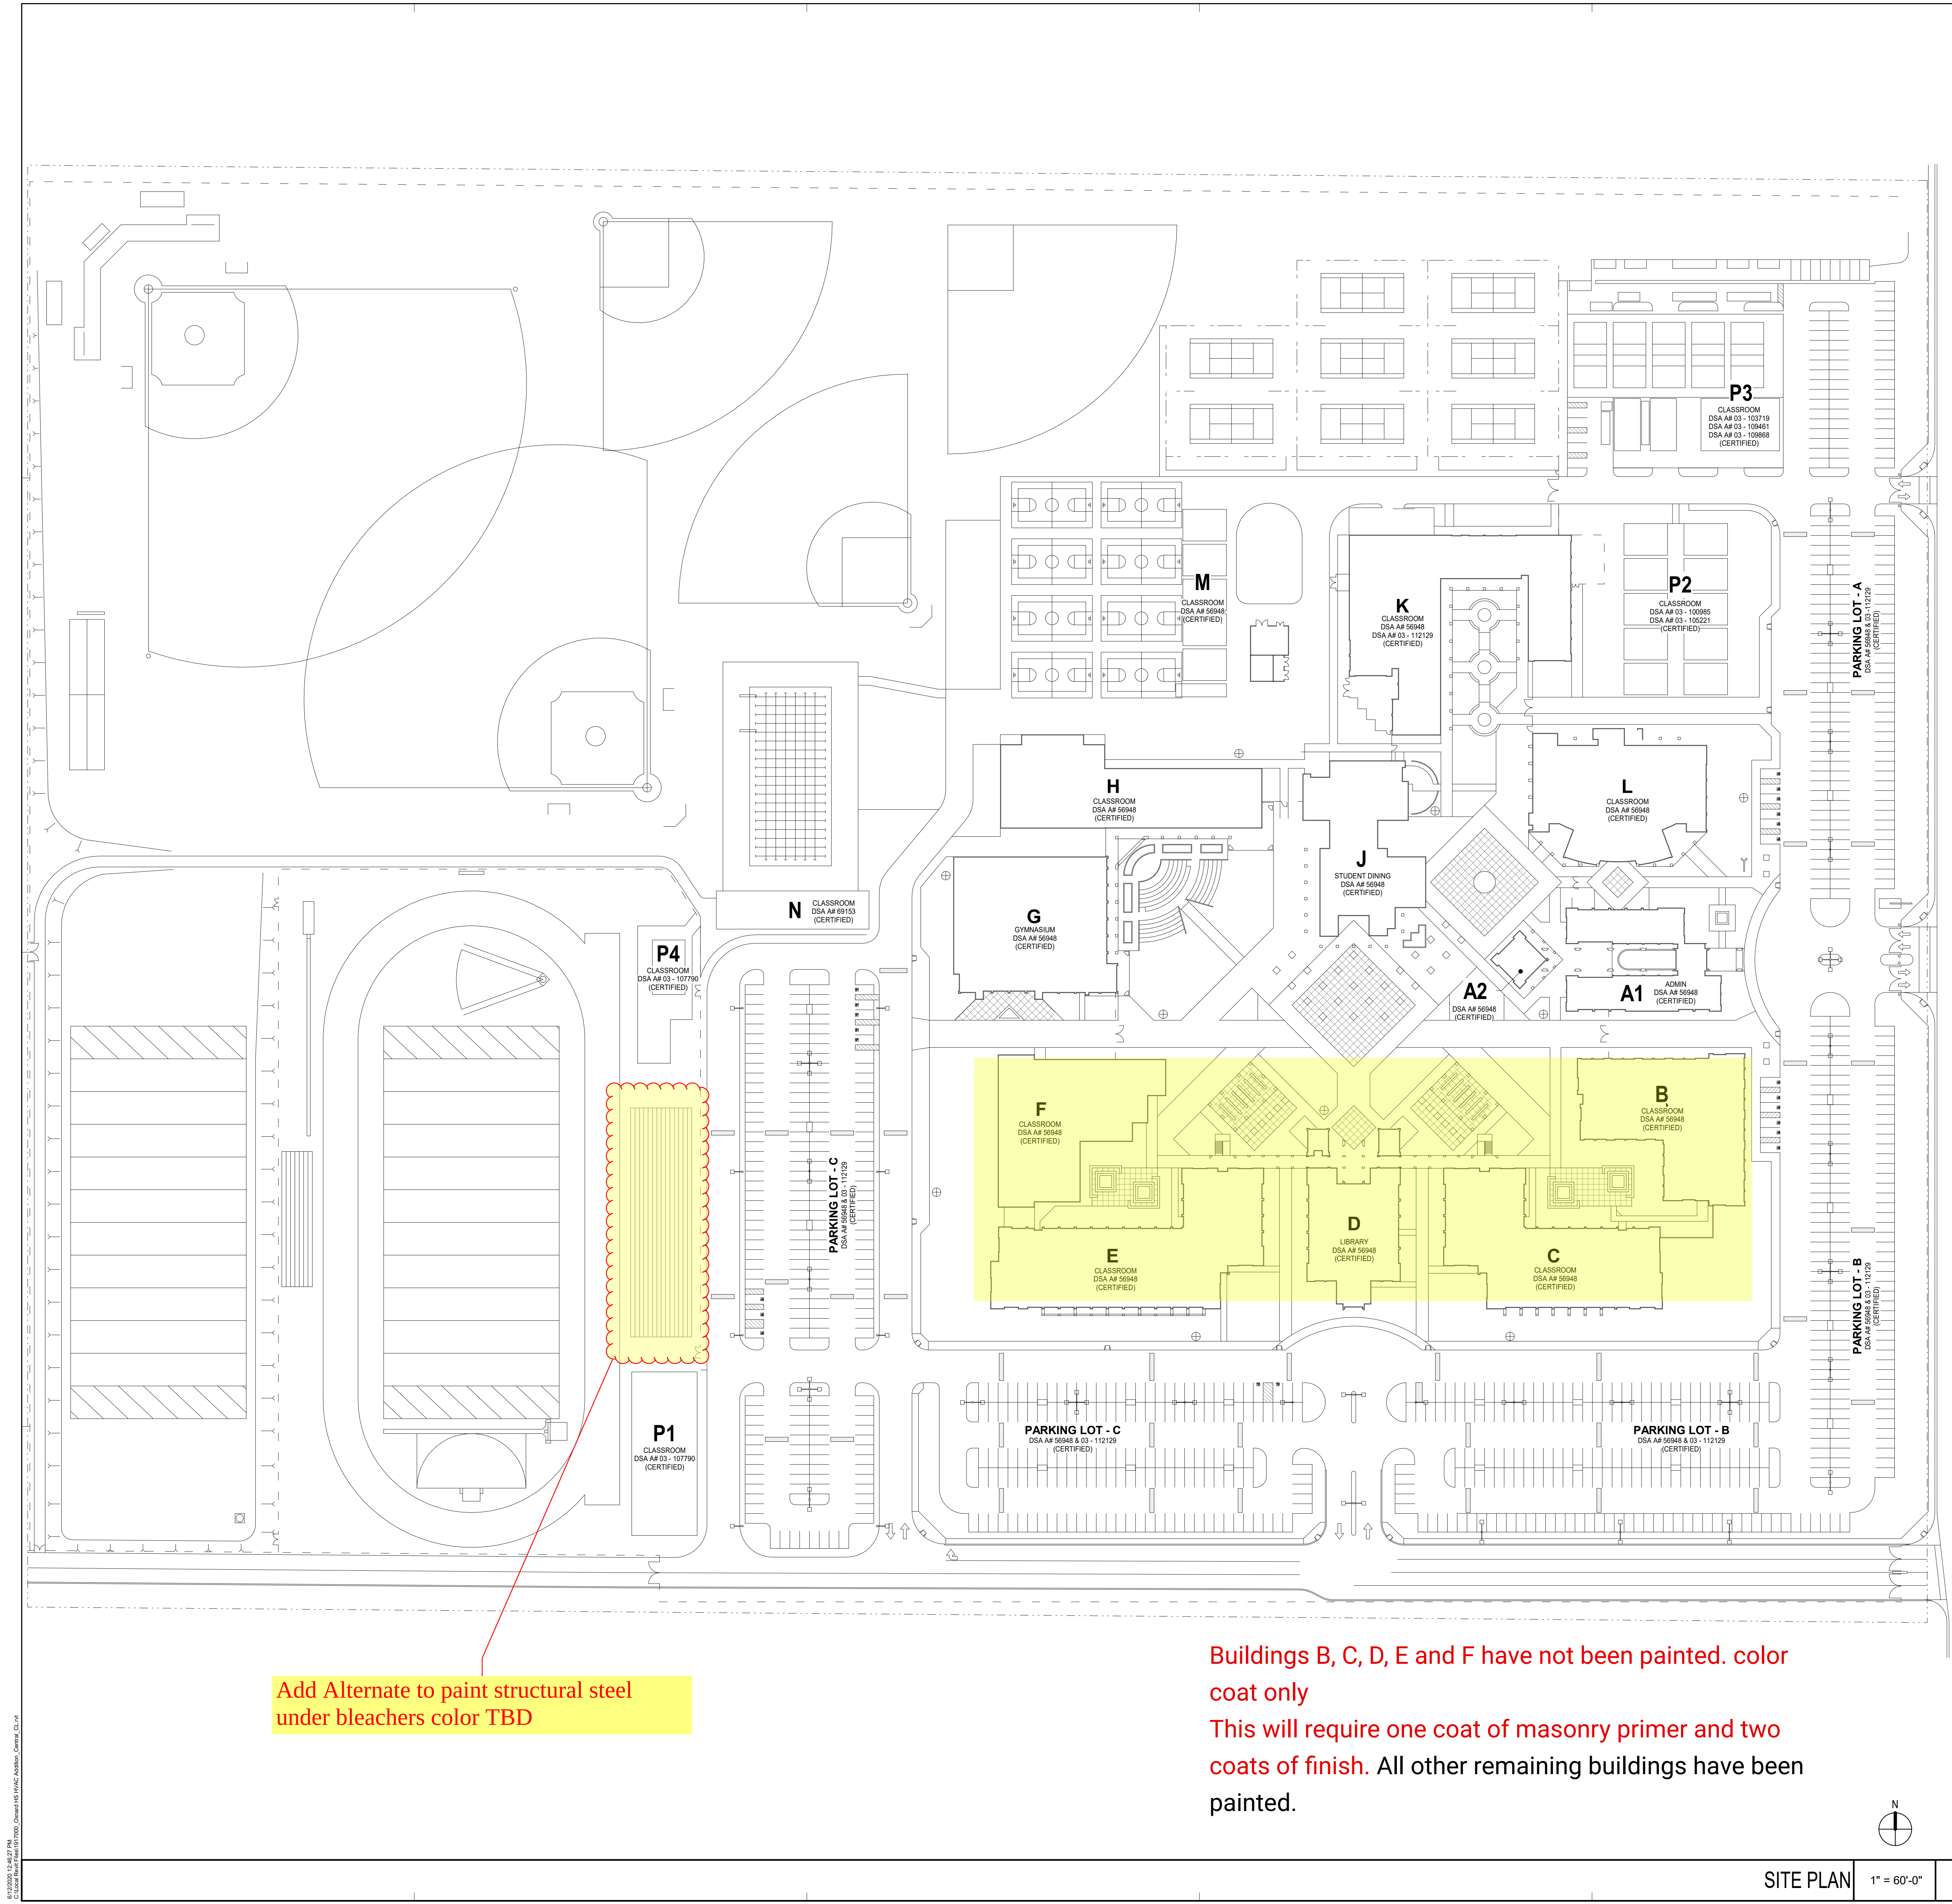

Add Alternate to paint structural steel under bleachers color TBD

Buildings B, C, D, E and F have not been painted. color coat only
This will require one coat of masonry primer and two coats of finish. All other remaining buildings have been painted.

REFERENCE NOTES	
KEYNOTE	DESCRIPTION
	<u>OHS Paint Specifications</u>
	Bone White DEC741 Primary Exterior Wall Color - P1
	Cedar Rust DE977 Secondary Exterior Wall Color - P2 SW Superpaint Ext. Flat & Primary Ext Trim Color Metal Fascia, Hand Railing, Gutters, Trim, Metal Fencing, Etc.
	Scanda SW6529 Ext. Doors, Lockers, Trim, Windows SW Pro - Industrial Alkyd Urethane, Semi-Gloss
NOTE: All ext. buildings, trim, metal fencing, and railing shall be painted excluding the softball and baseball dugouts. All scope to be verified by bidder at site walk	

OXNARD HIGH SCHOOL
OXNARD UNION HIGH SCHOOL DISTRICT
SCHOOL SITE (805) 278-2907
3400 W GONZALES RD.
OXNARD, CA 93036