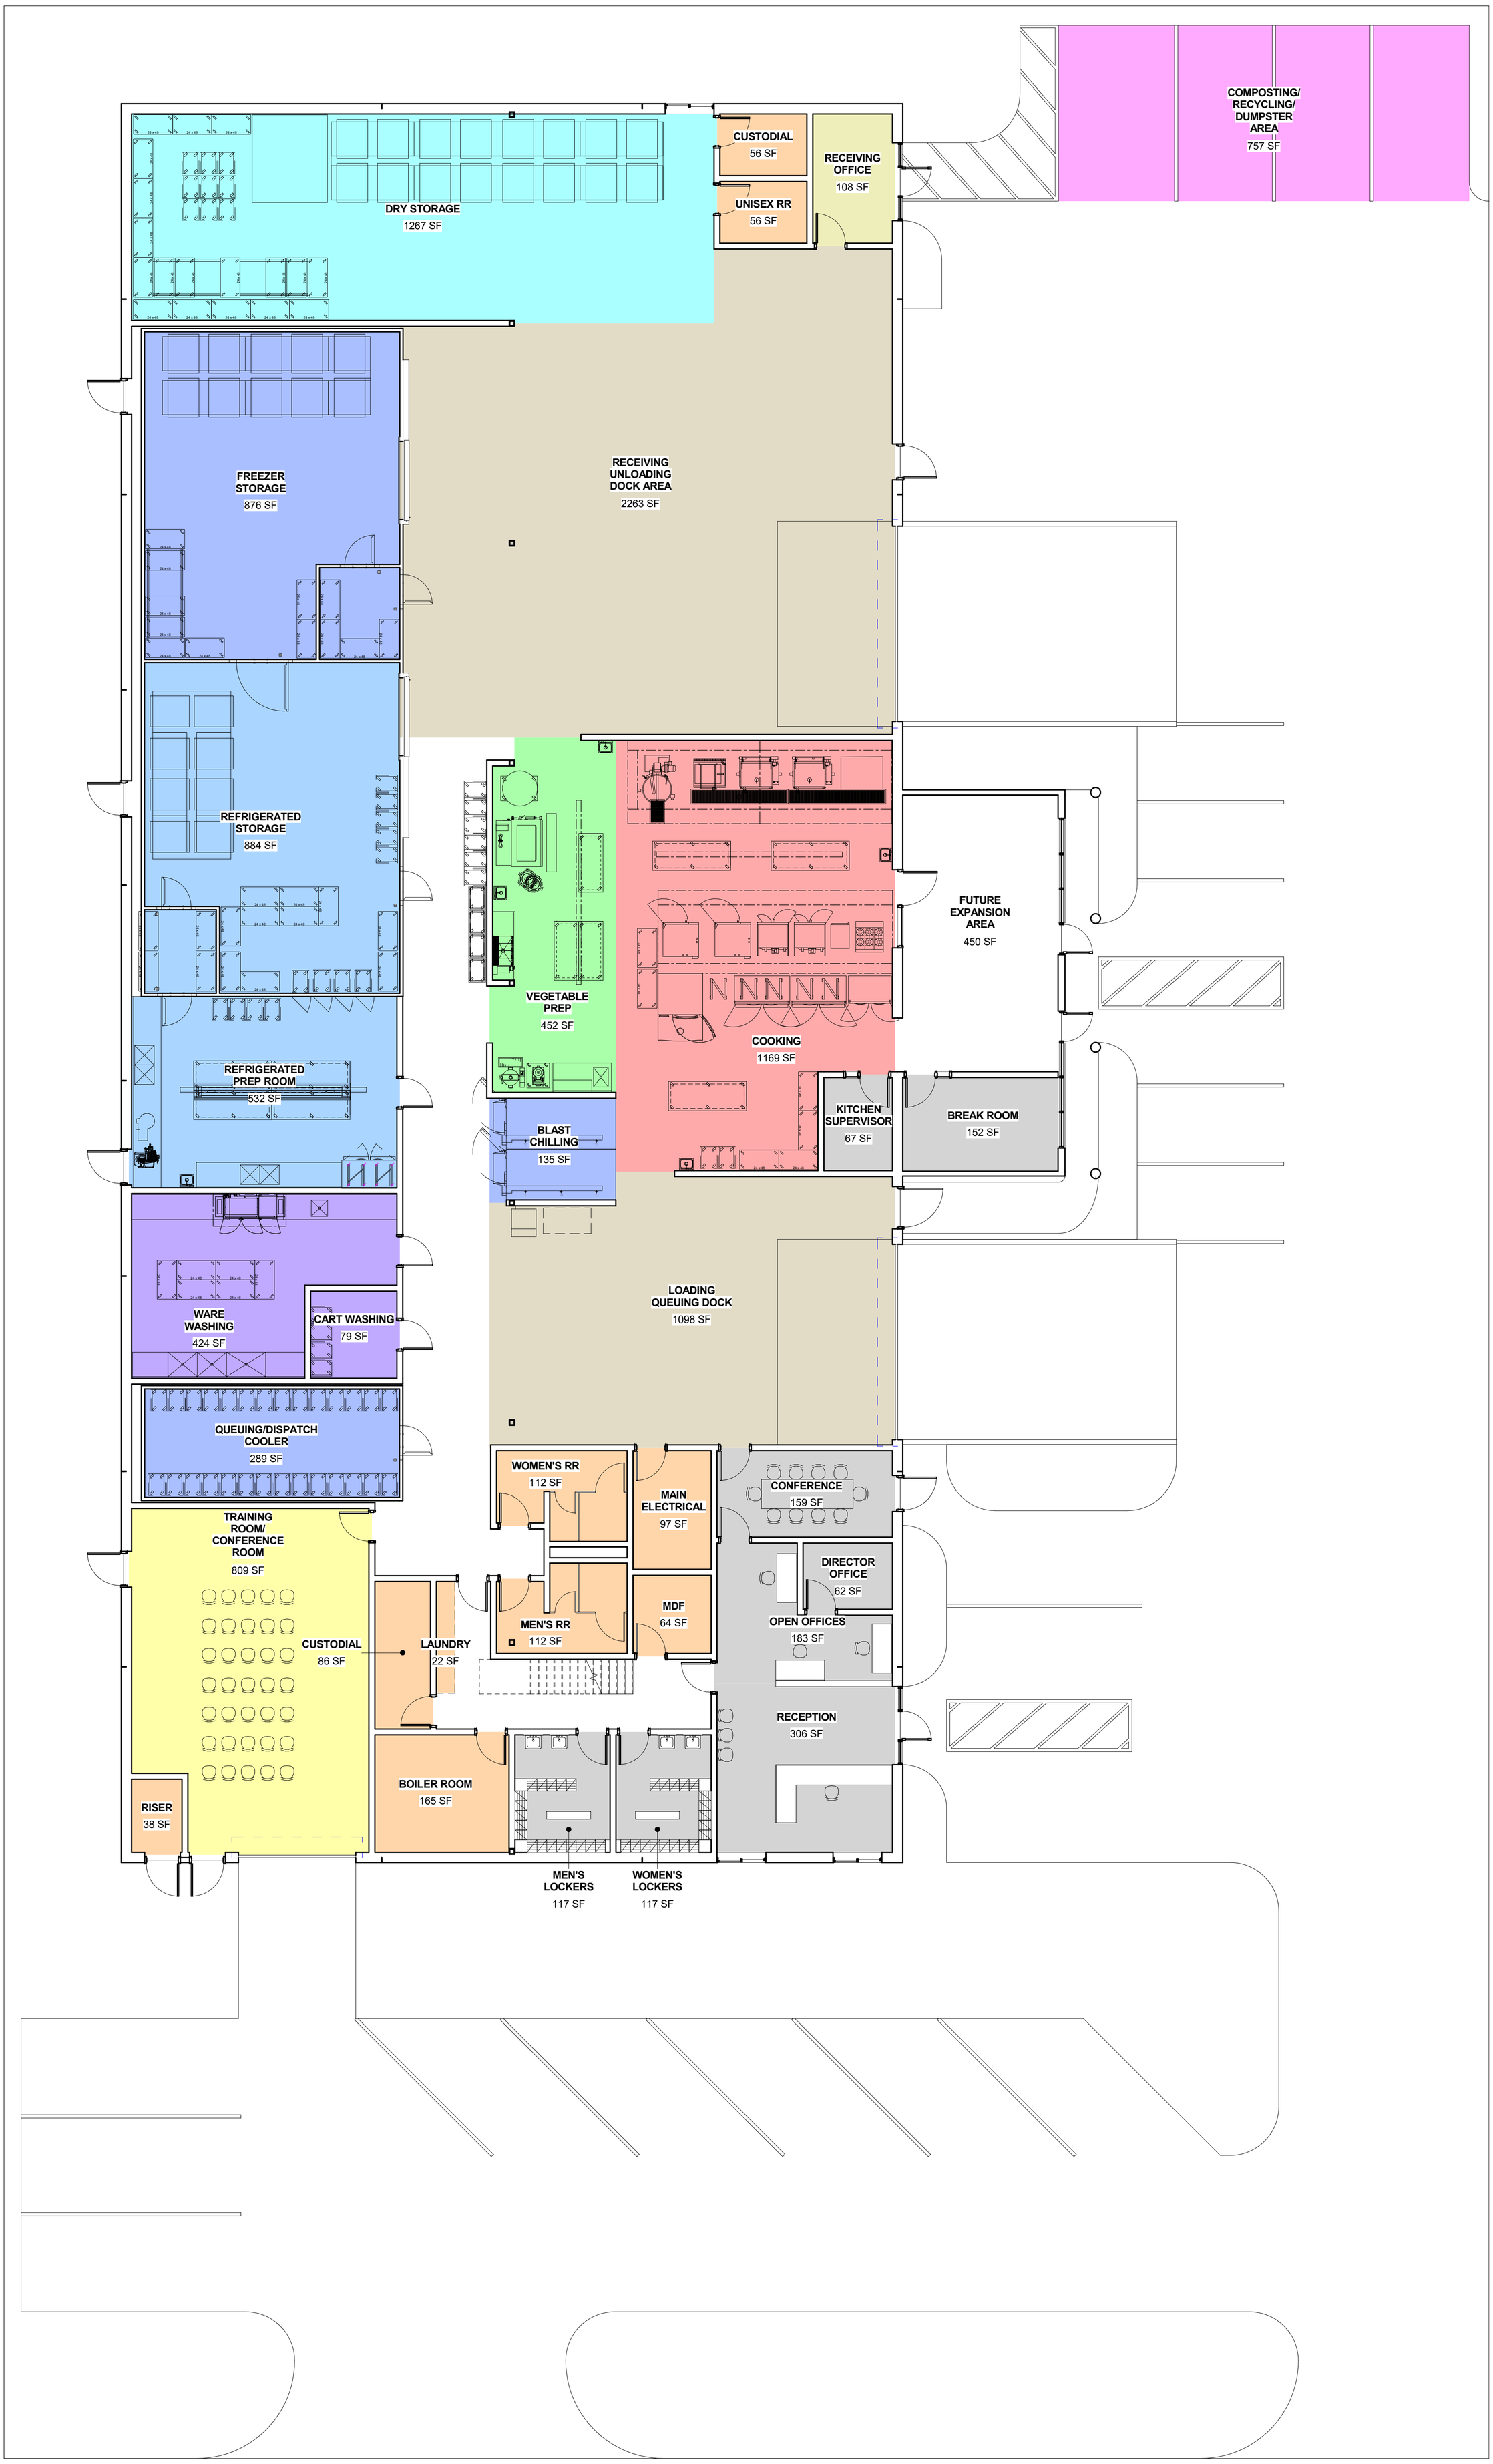

Floor Plan - Level 1

Central Kitchen | 01/03/18

Bellingham Public Schools
a collective commitment

DYKEMAN

www.dykeman.net
425.259.3161 (T)

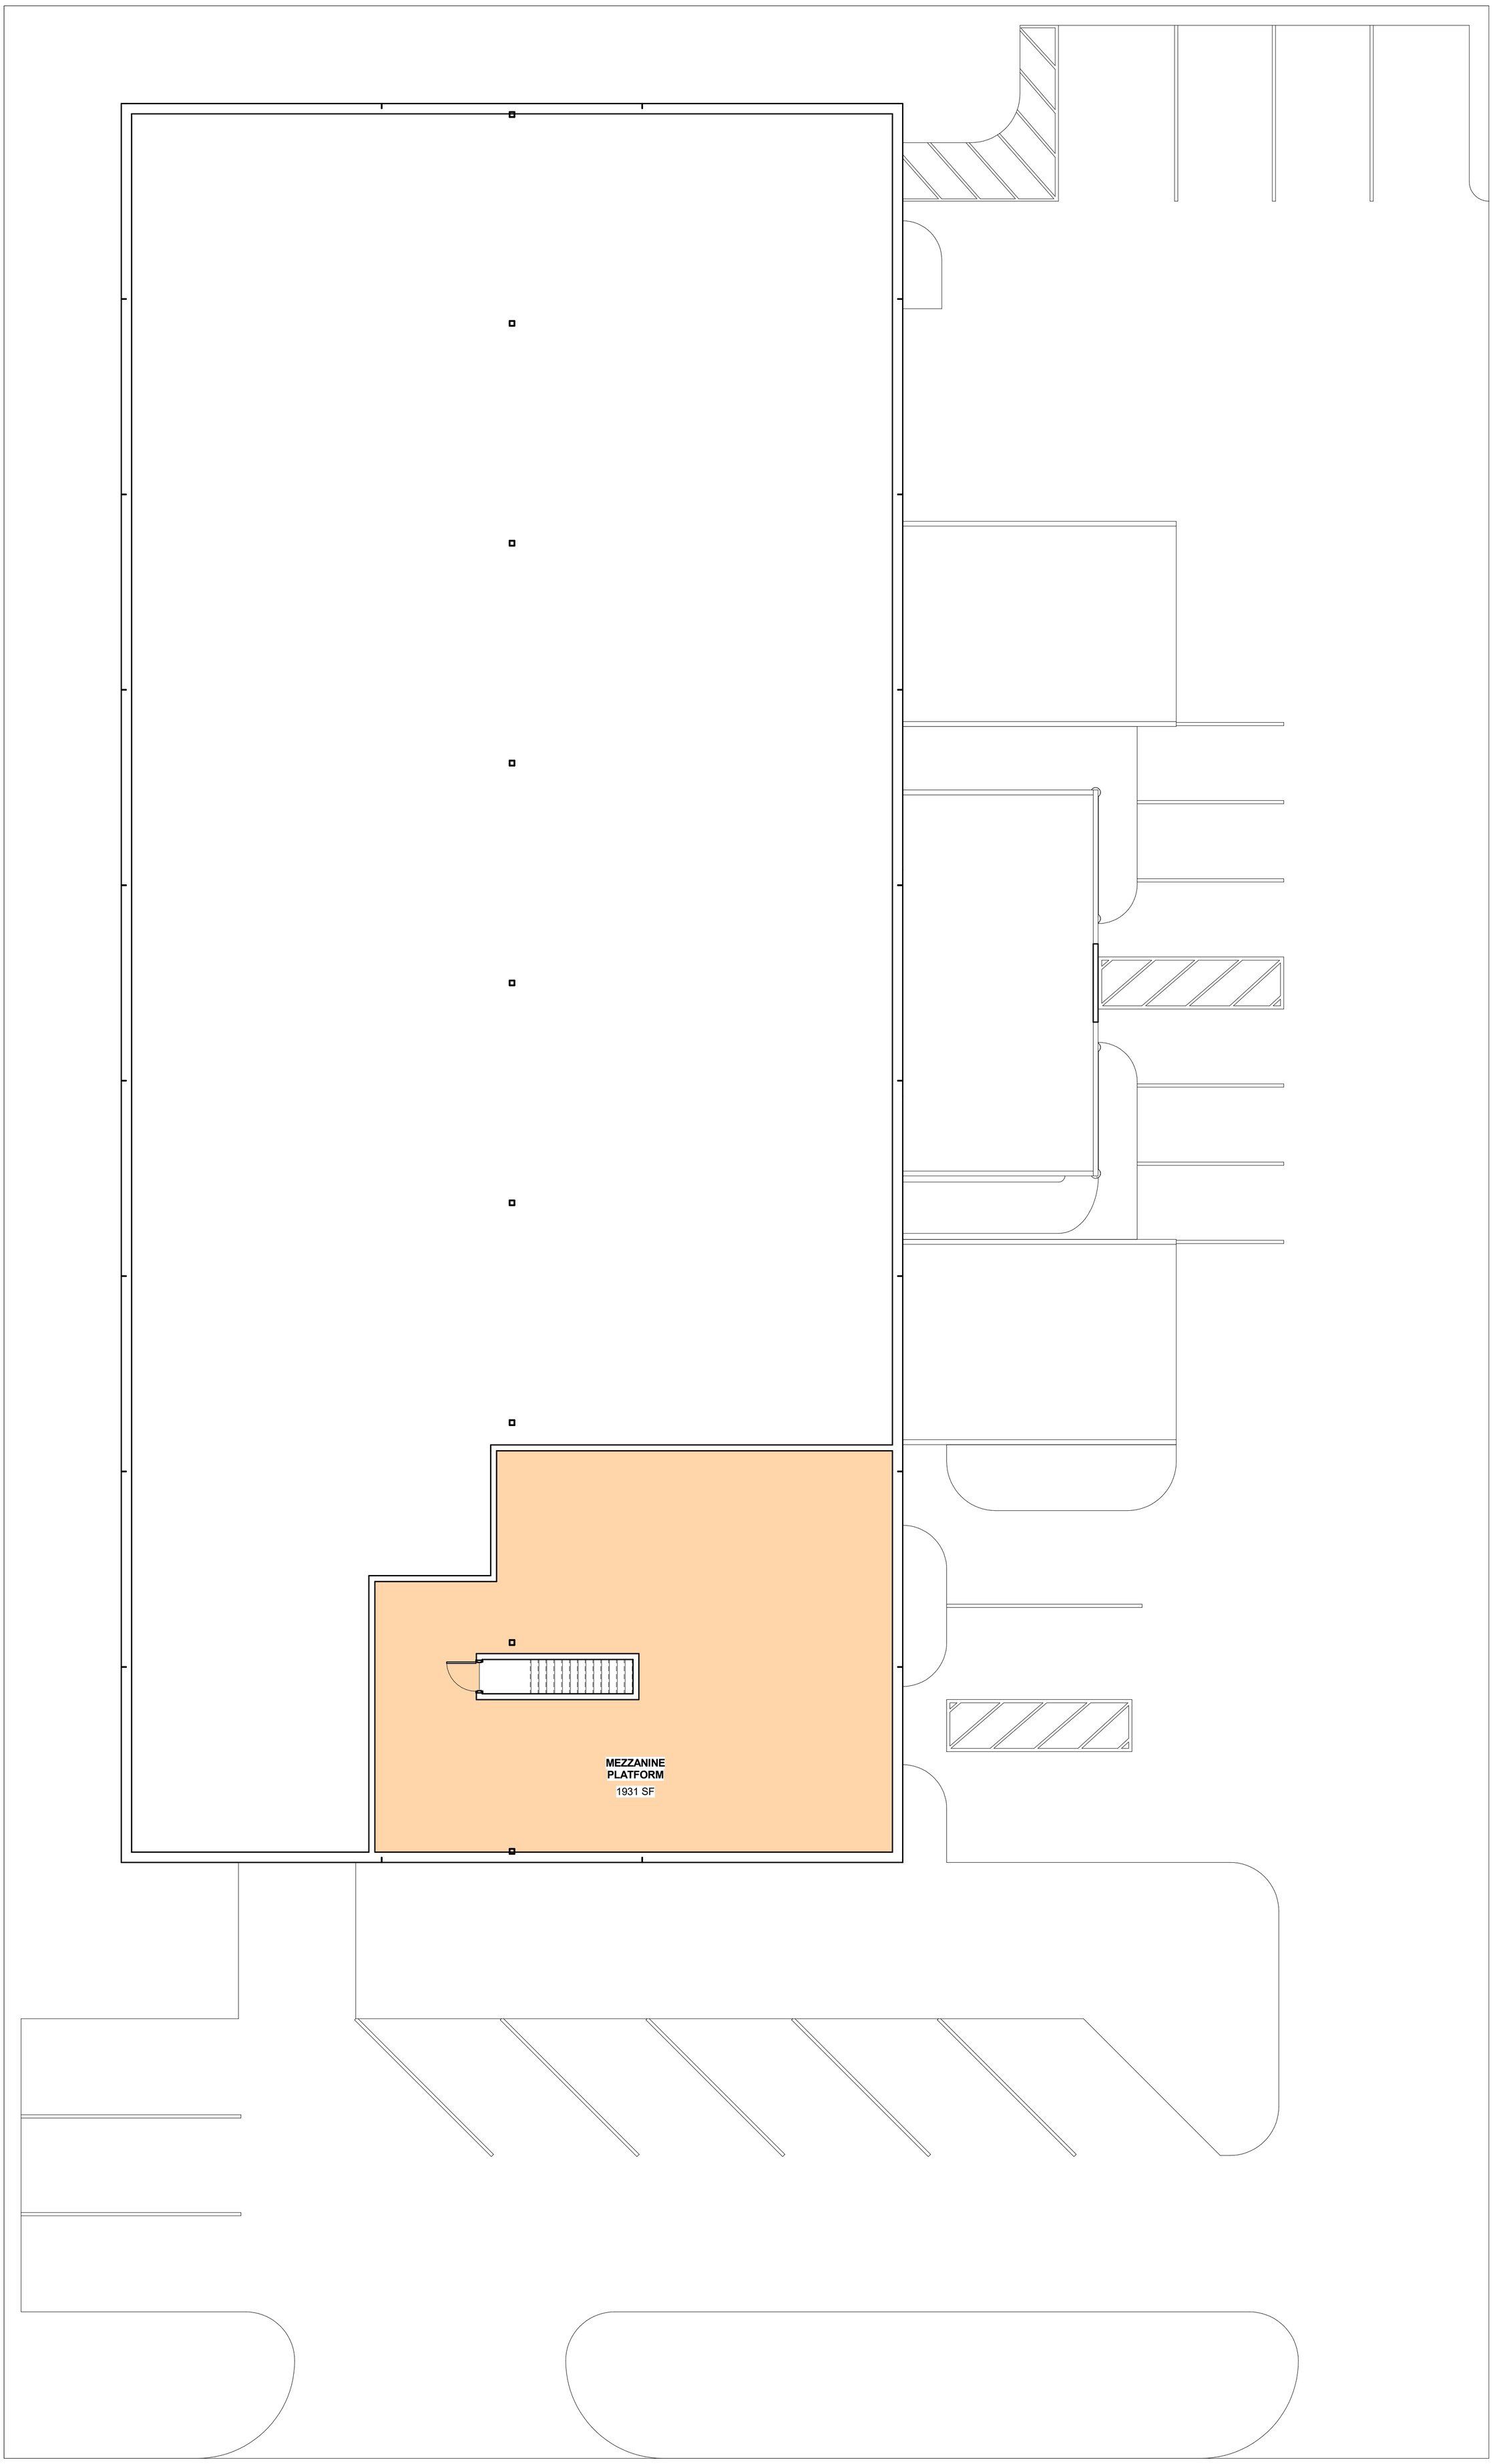

Floor Plan - Mezzanine

Central Kitchen | 01/03/18

Bellingham Public Schools
a collective commitment

DYKEMAN

www.dykeman.net
425.259.3161 (T)