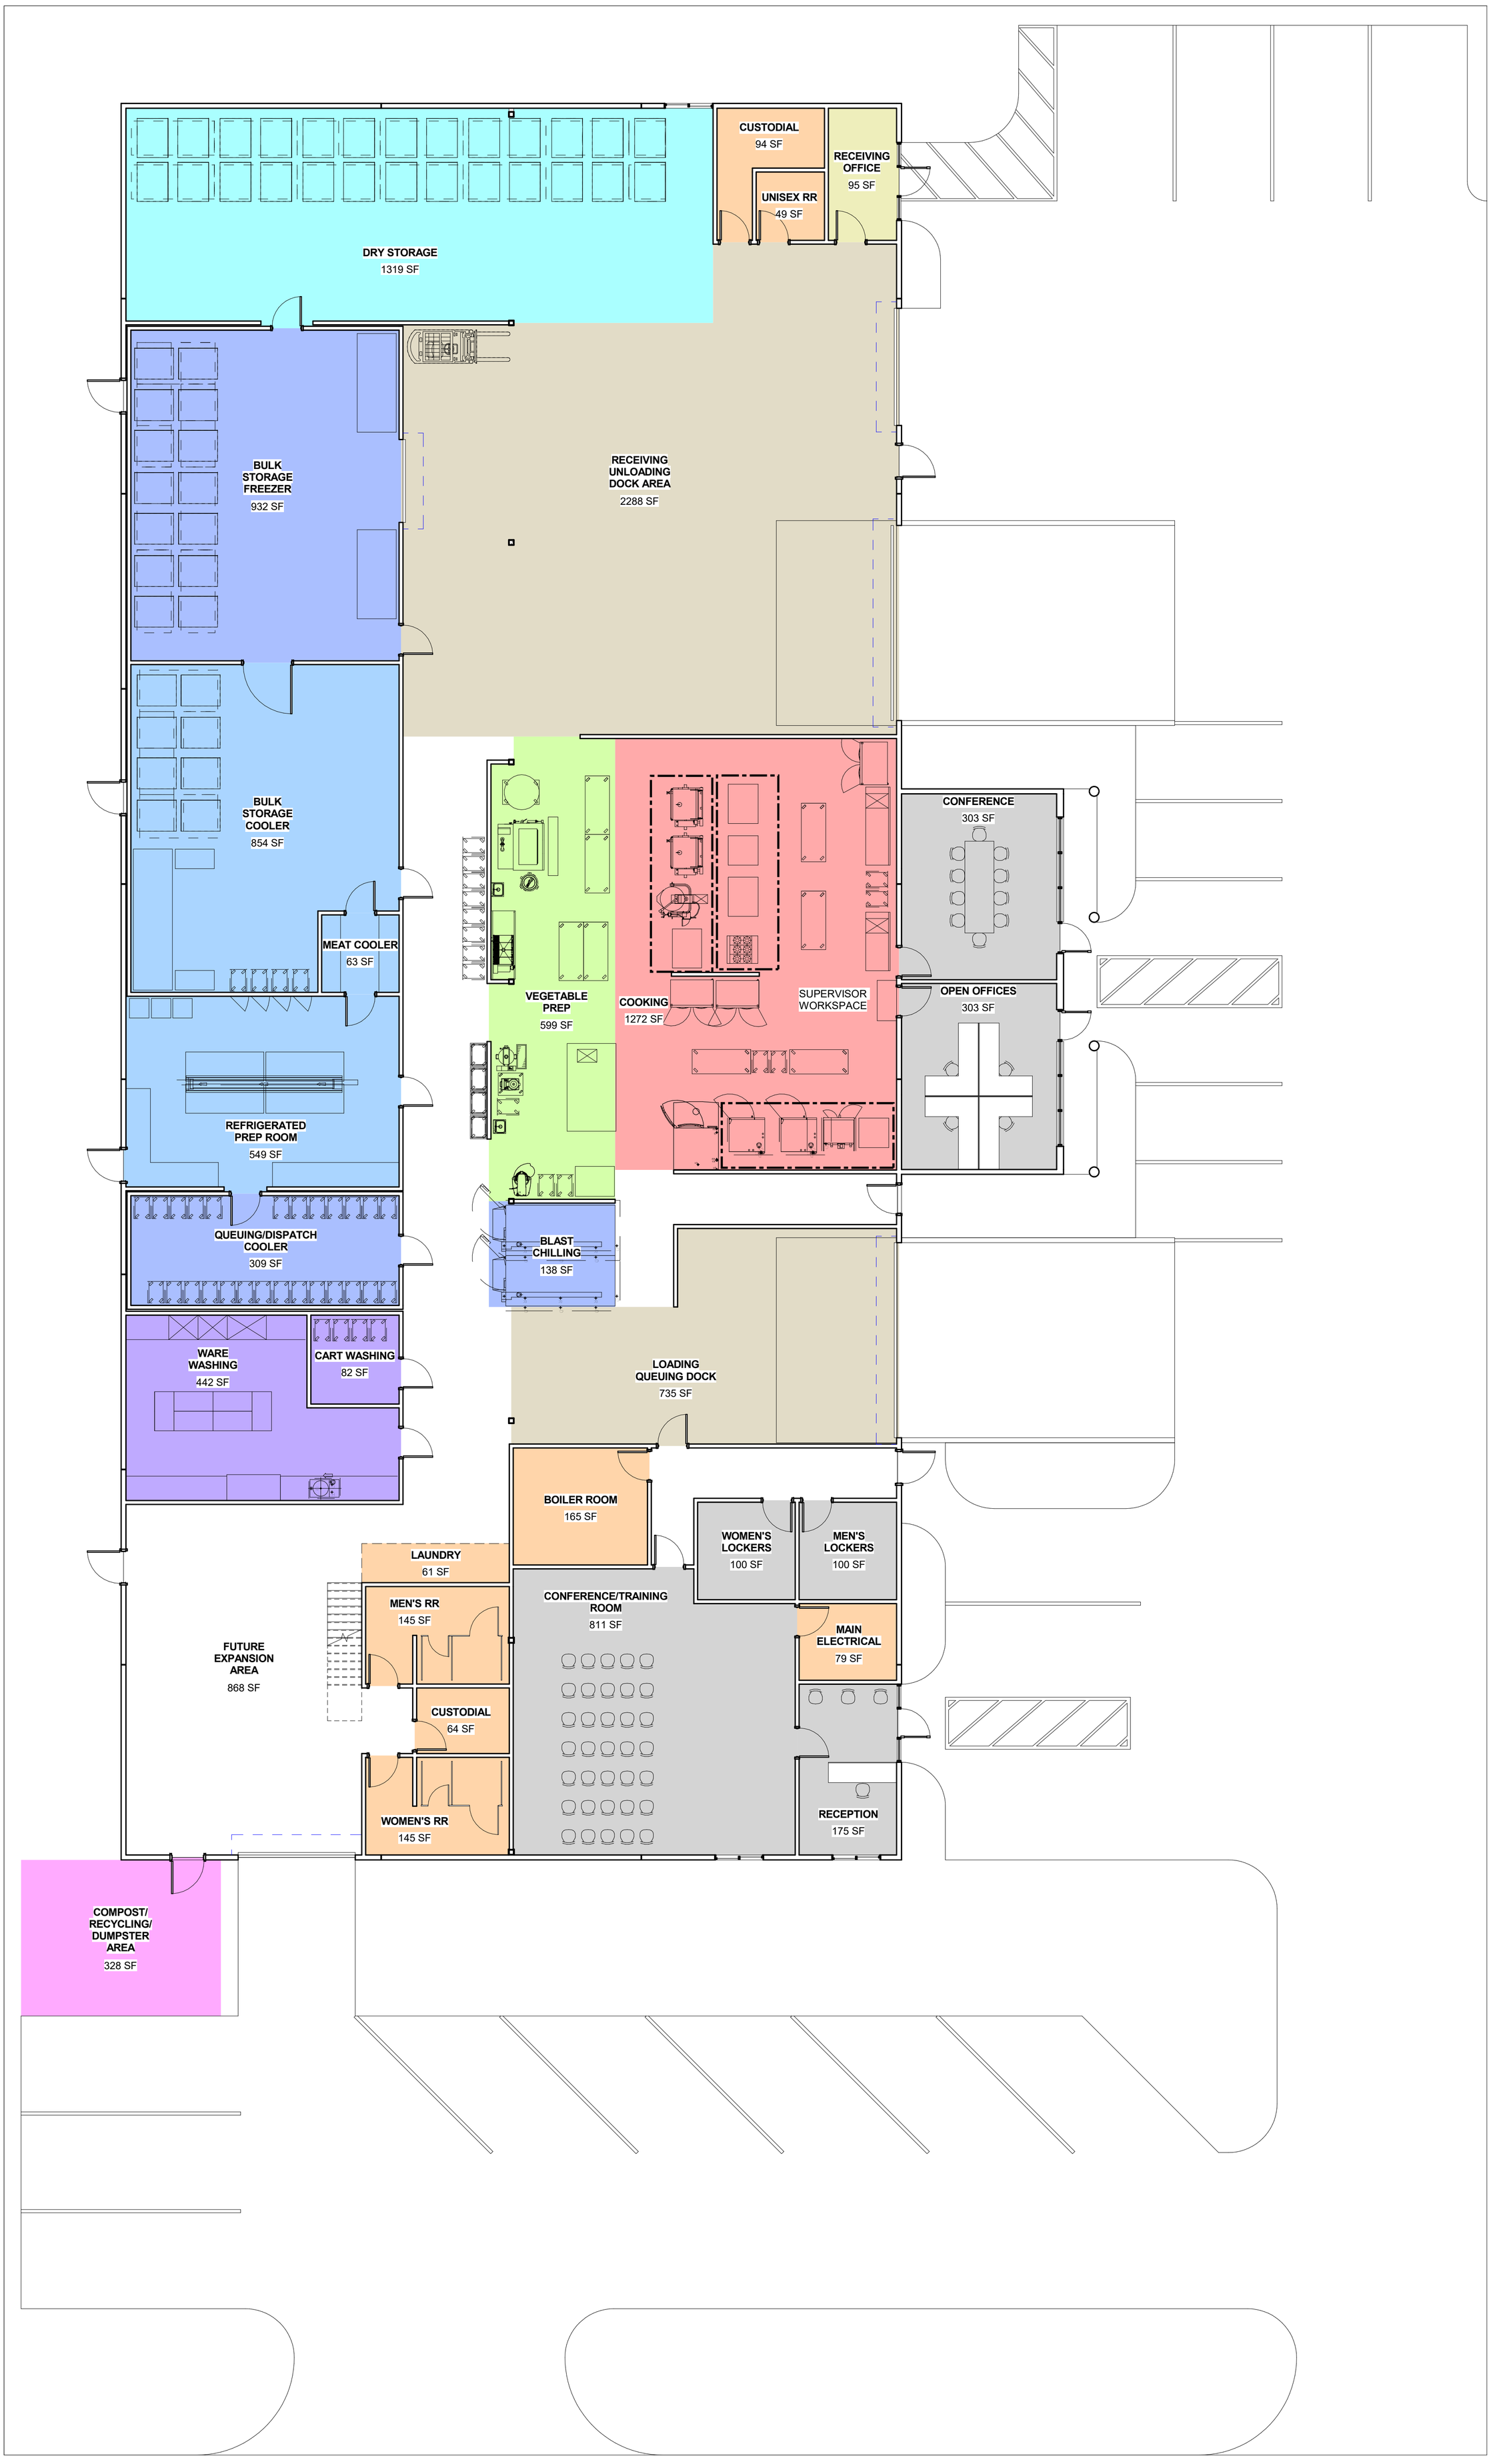

Floor Plan - Level 1 - Option 2

Central Kitchen | 12/13/17

Bellingham Public Schools
a collective commitment

DYKEMAN

www.dykeman.net
425.259.3161 (T)

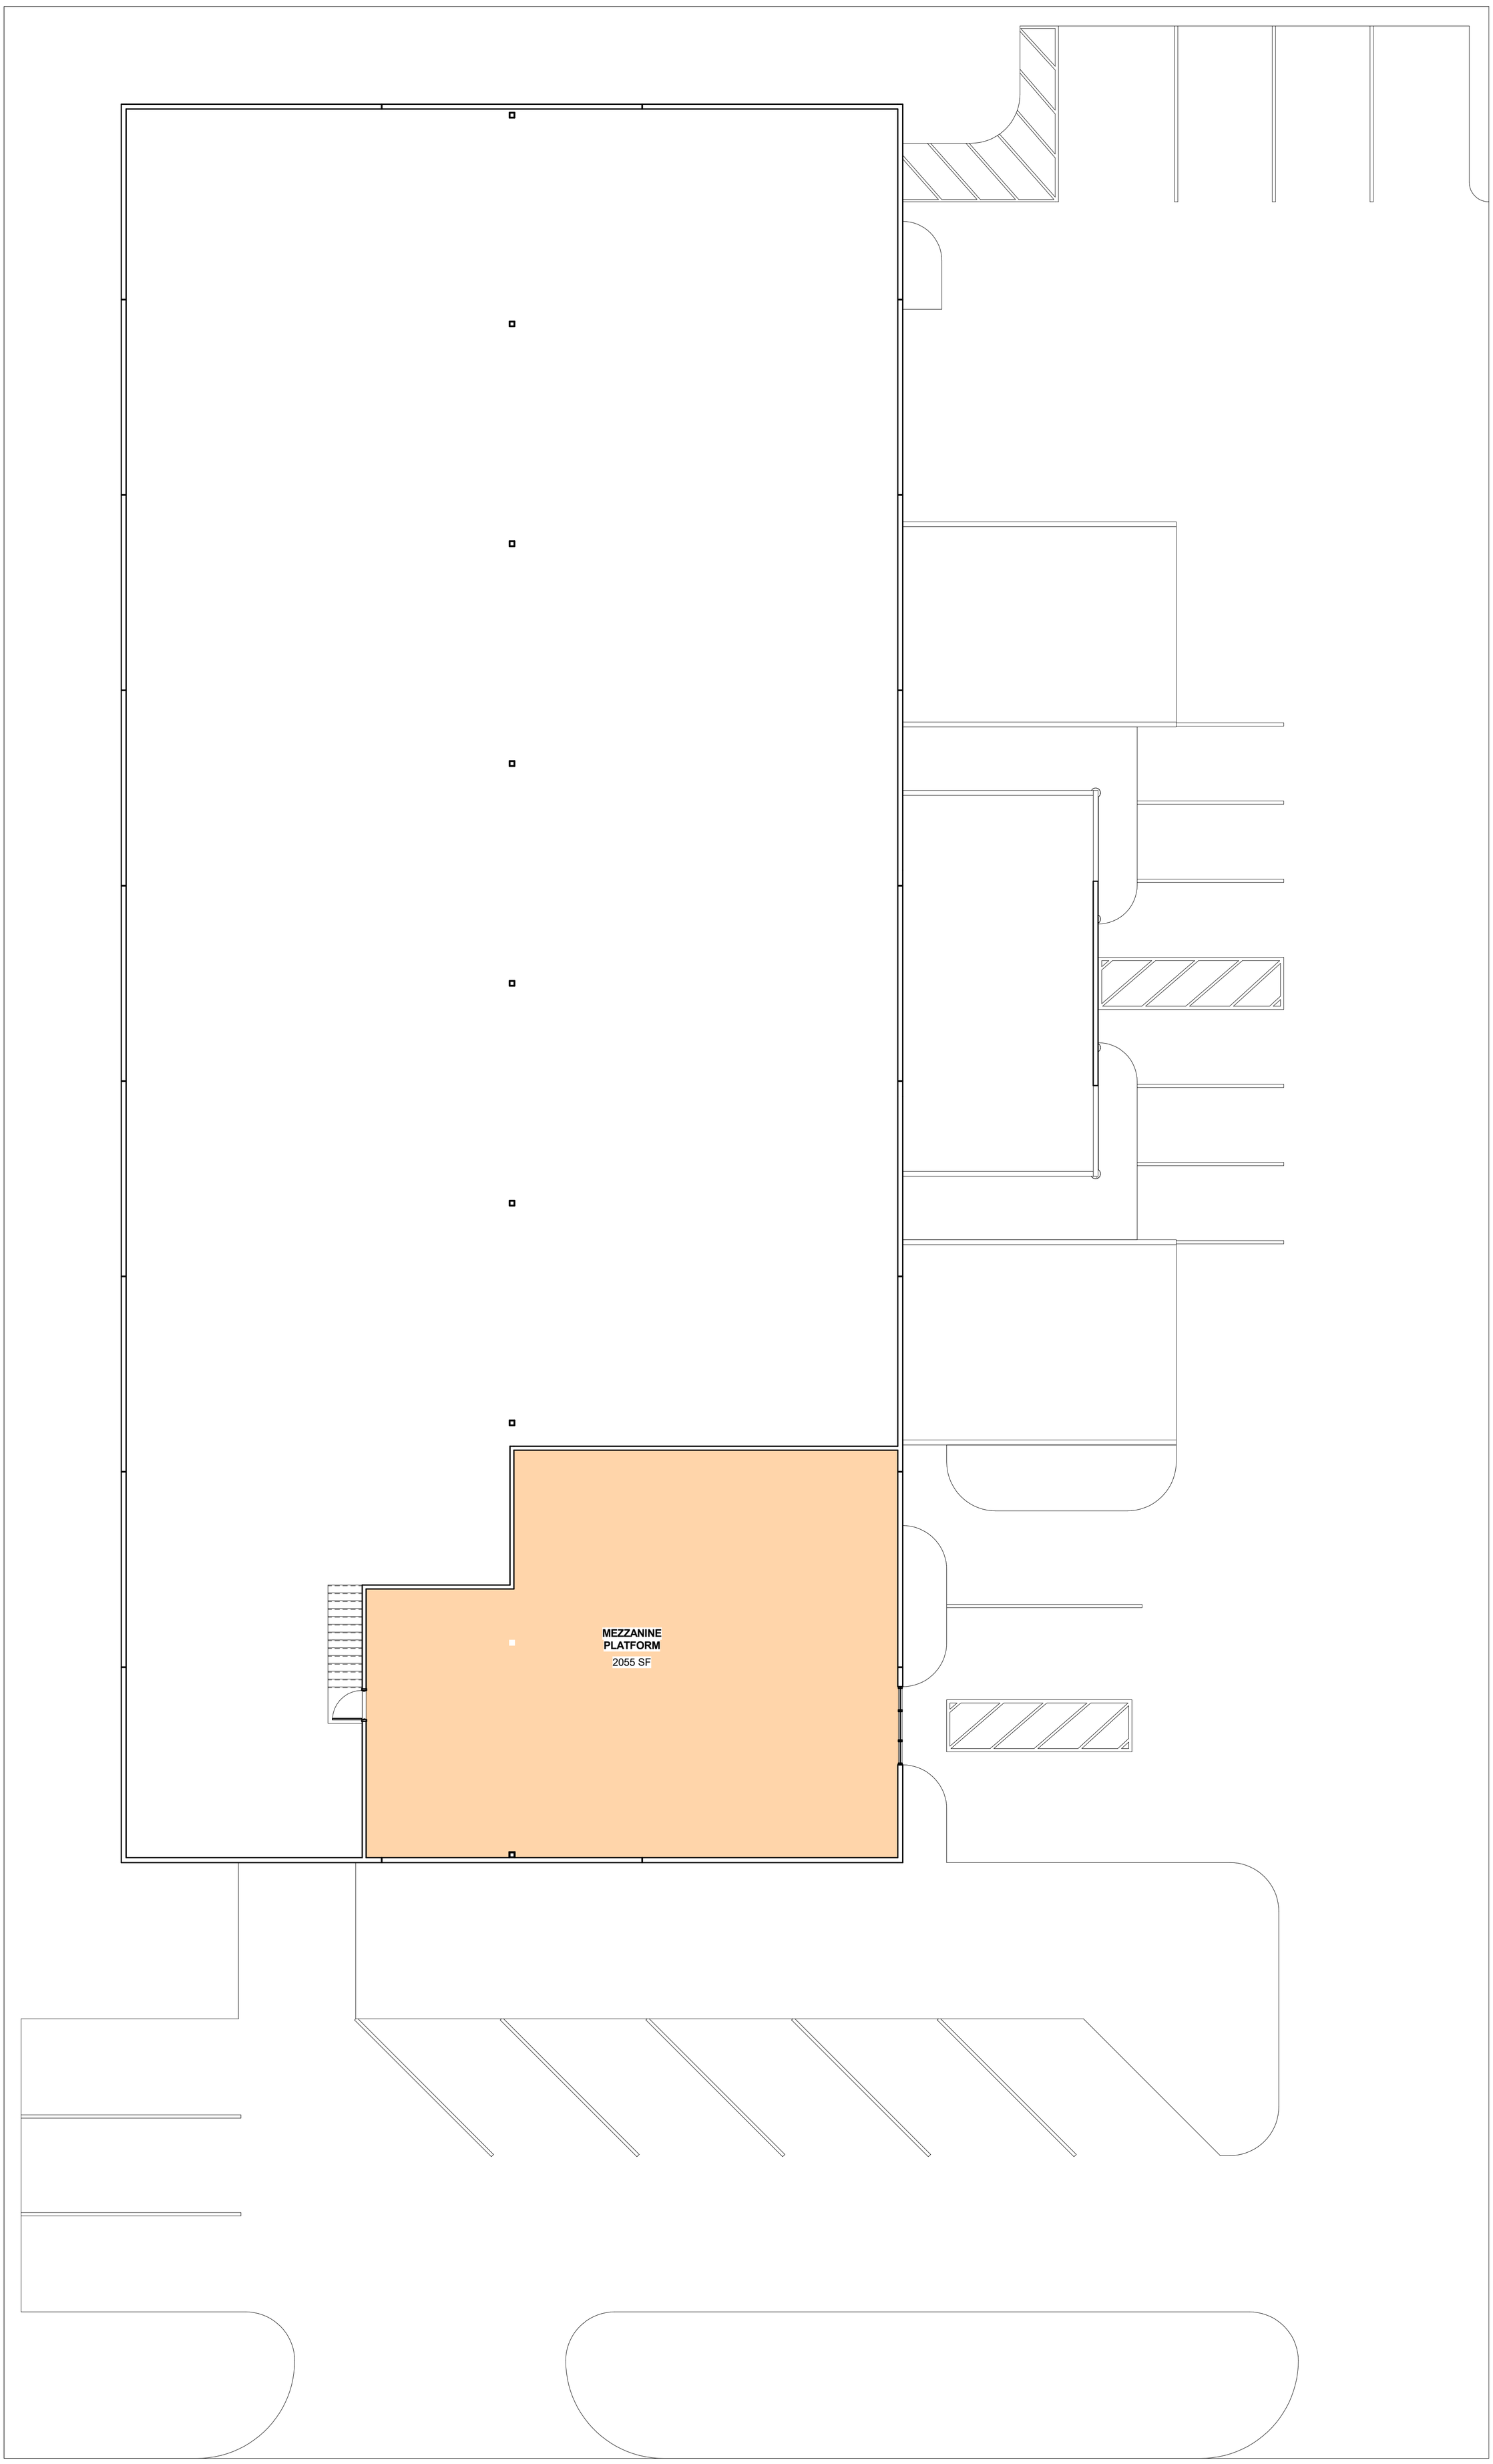

Floor Plan - Mezzanine - Option 2

Central Kitchen | 12/13/17

Bellingham Public Schools
a collective commitment

DYKEMAN

www.dykeman.net
425.259.3161 (T)