DRY STORAGE
1319 SF

CUSTODIAL
94 SF

UNISEX RR
49 SF

RECEIVING OFFICE
95 SF

BULK STORAGE FREEZER
932 SF

RECEIVING UNLOADING DOCK AREA
2288 SF

BULK STORAGE COOLER
854 SF

MEAT COOLER
63 SF

VEGETABLE PREP
599 SF

COOKING
1272 SF

SUPERVISOR WORKSPACE

FUTURE EXPANSION AREA
612 SF

REFRIGERATED PREP ROOM
549 SF

QUEUING/DISPATCH COOLER
309 SF

BLAST CHILLING
138 SF

LOADING QUEUING DOCK
951 SF

WARE WASHING
442 SF

CART WASHING
82 SF

LAUNDRY
65 SF

BOILER ROOM
190 SF

MDF
64 SF

MAIN ELECTRICAL
96 SF

CONFERENCE/TRAINING ROOM
868 SF

OPEN OFFICES
315 SF

MEN'S RR
95 SF

MEN'S LOCKERS
93 SF

WOMEN'S LOCKERS
93 SF

CUSTODIAL
64 SF

RECEPTION
357 SF

CONFERENCE
185 SF

WOMEN'S RR
145 SF

COMPOSTING/ RECYCLING/ DUMPSTER AREA
328 SF

Floor Plan - Level 1 - Option 3

Central Kitchen | 12/13/17

Bellingham Public Schools
a collective commitment

DYKEMAN

www.dykeman.net
425.259.3161 (T)

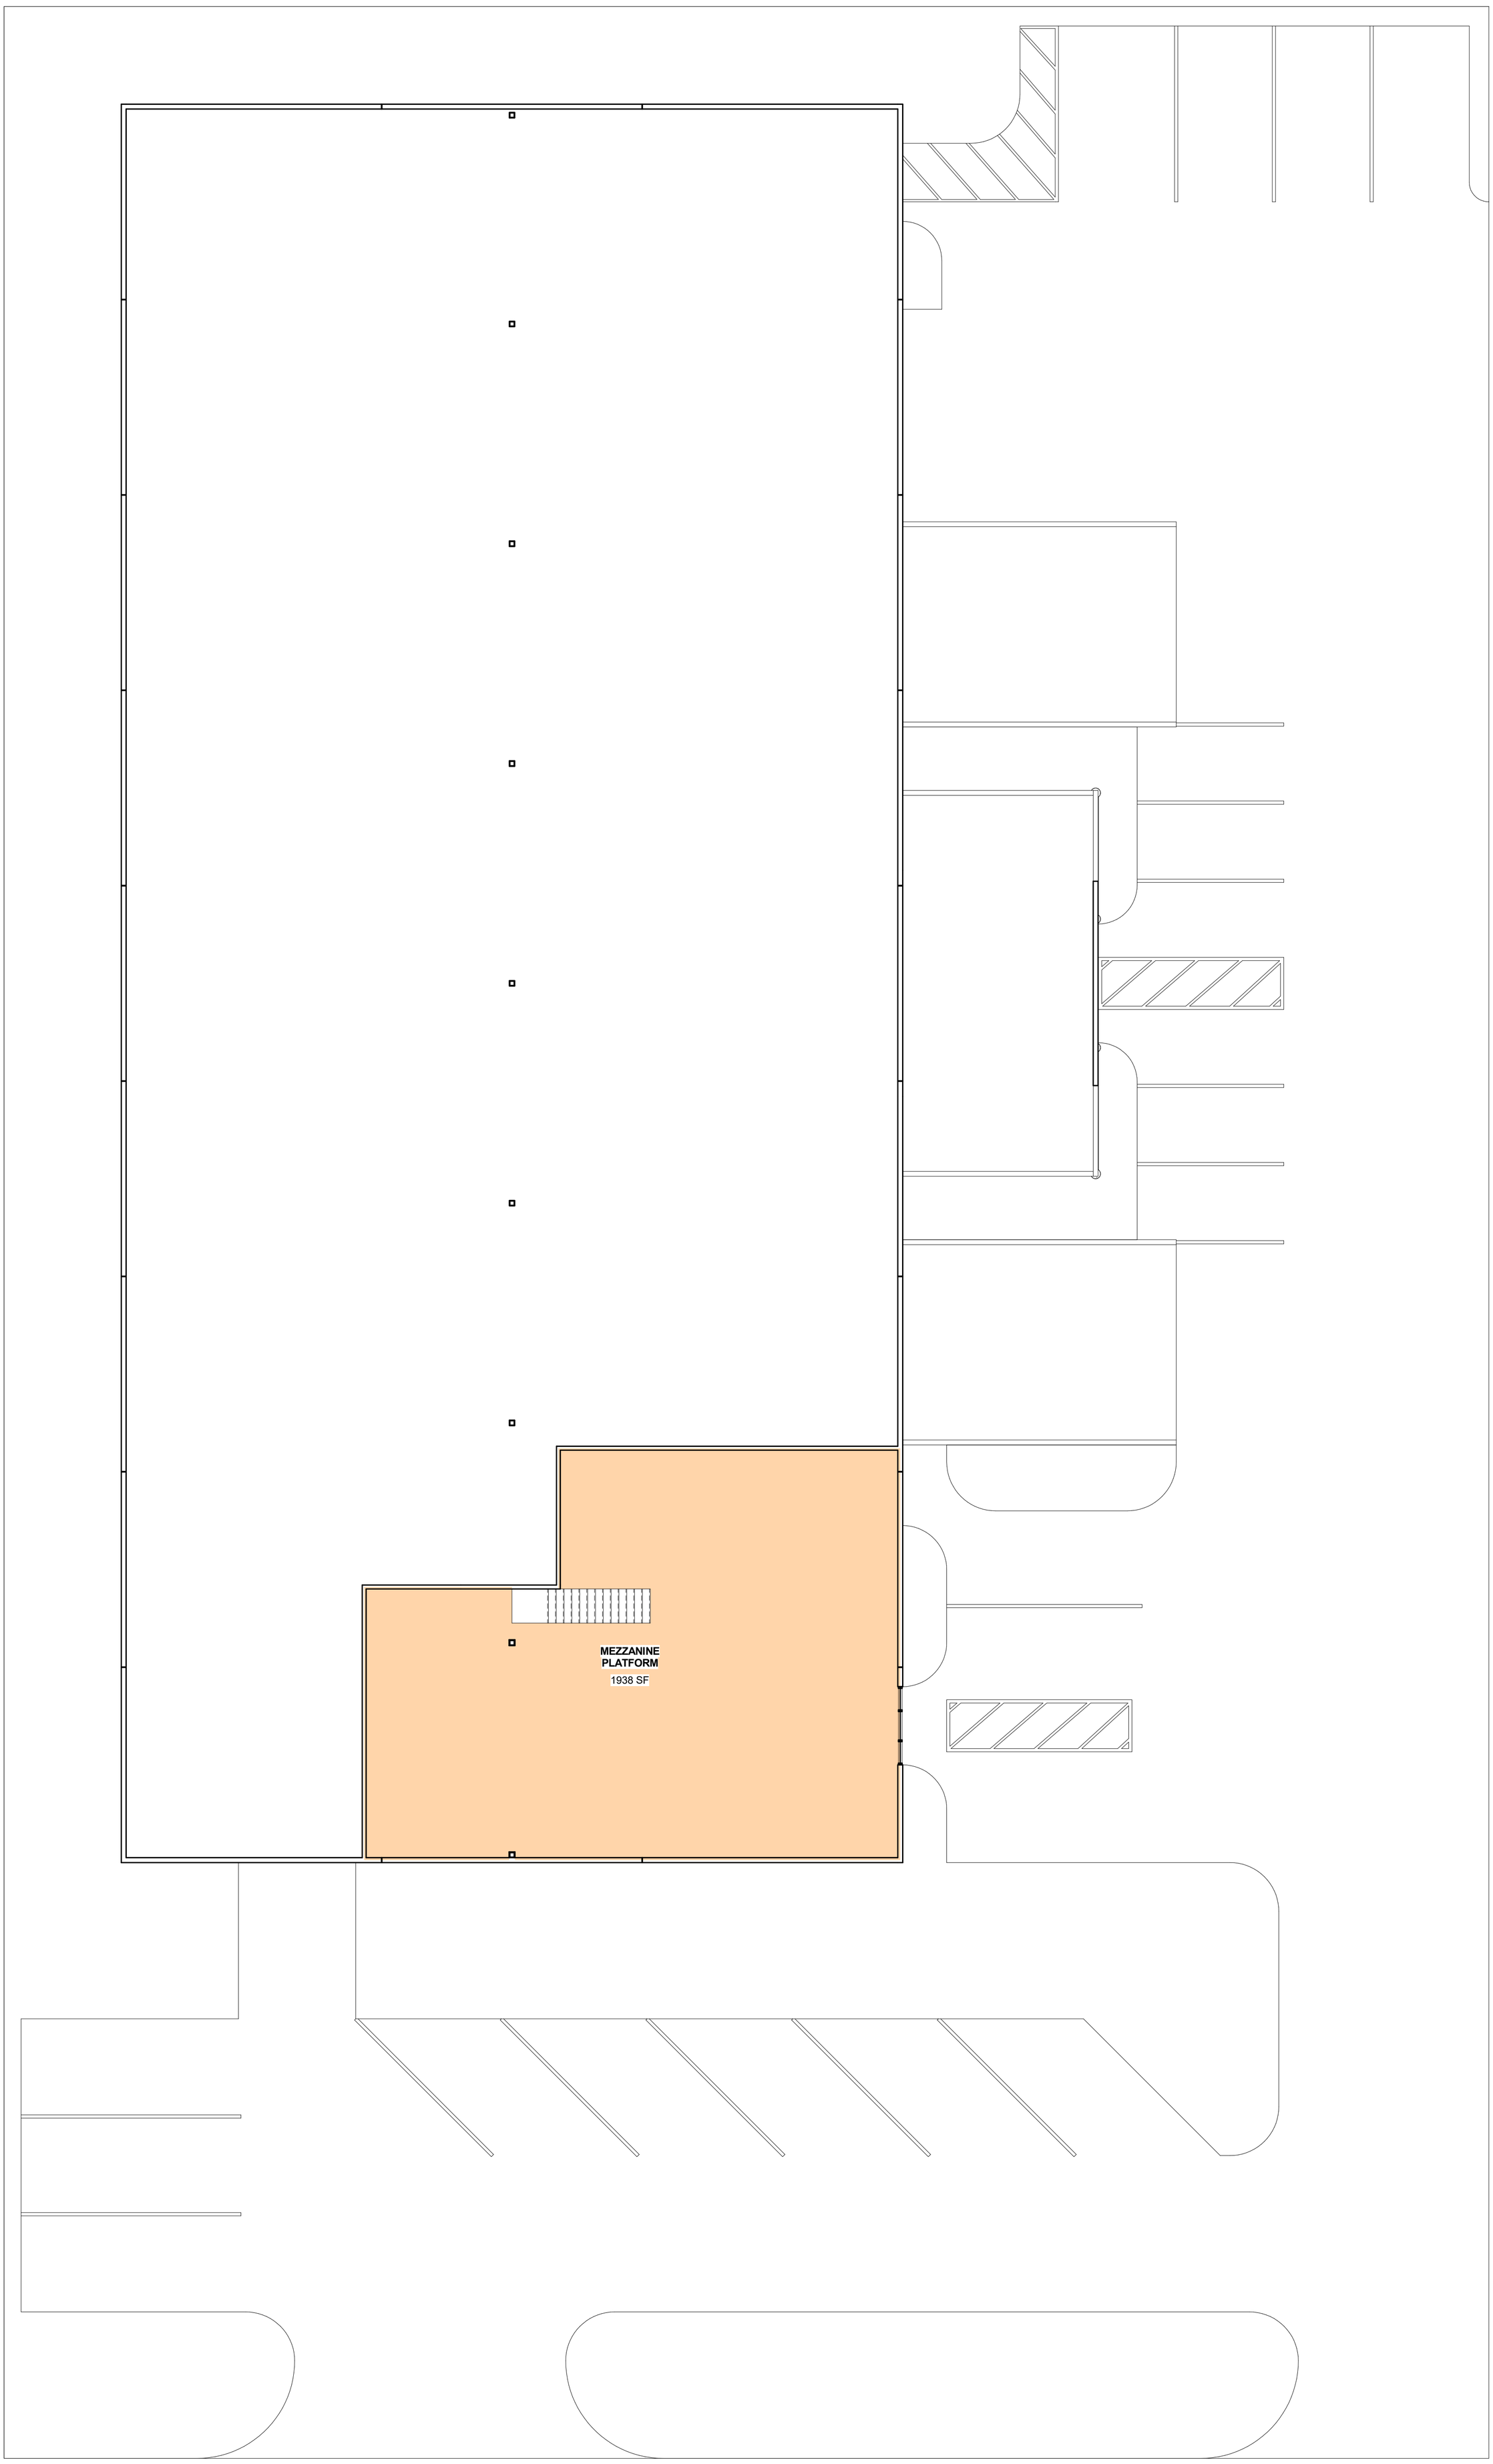

Floor Plan - Mezzanine - Option 3

Central Kitchen | 12/13/17

Bellingham Public Schools
a collective commitment

DYKEMAN

www.dykeman.net
425.259.3161 (T)