


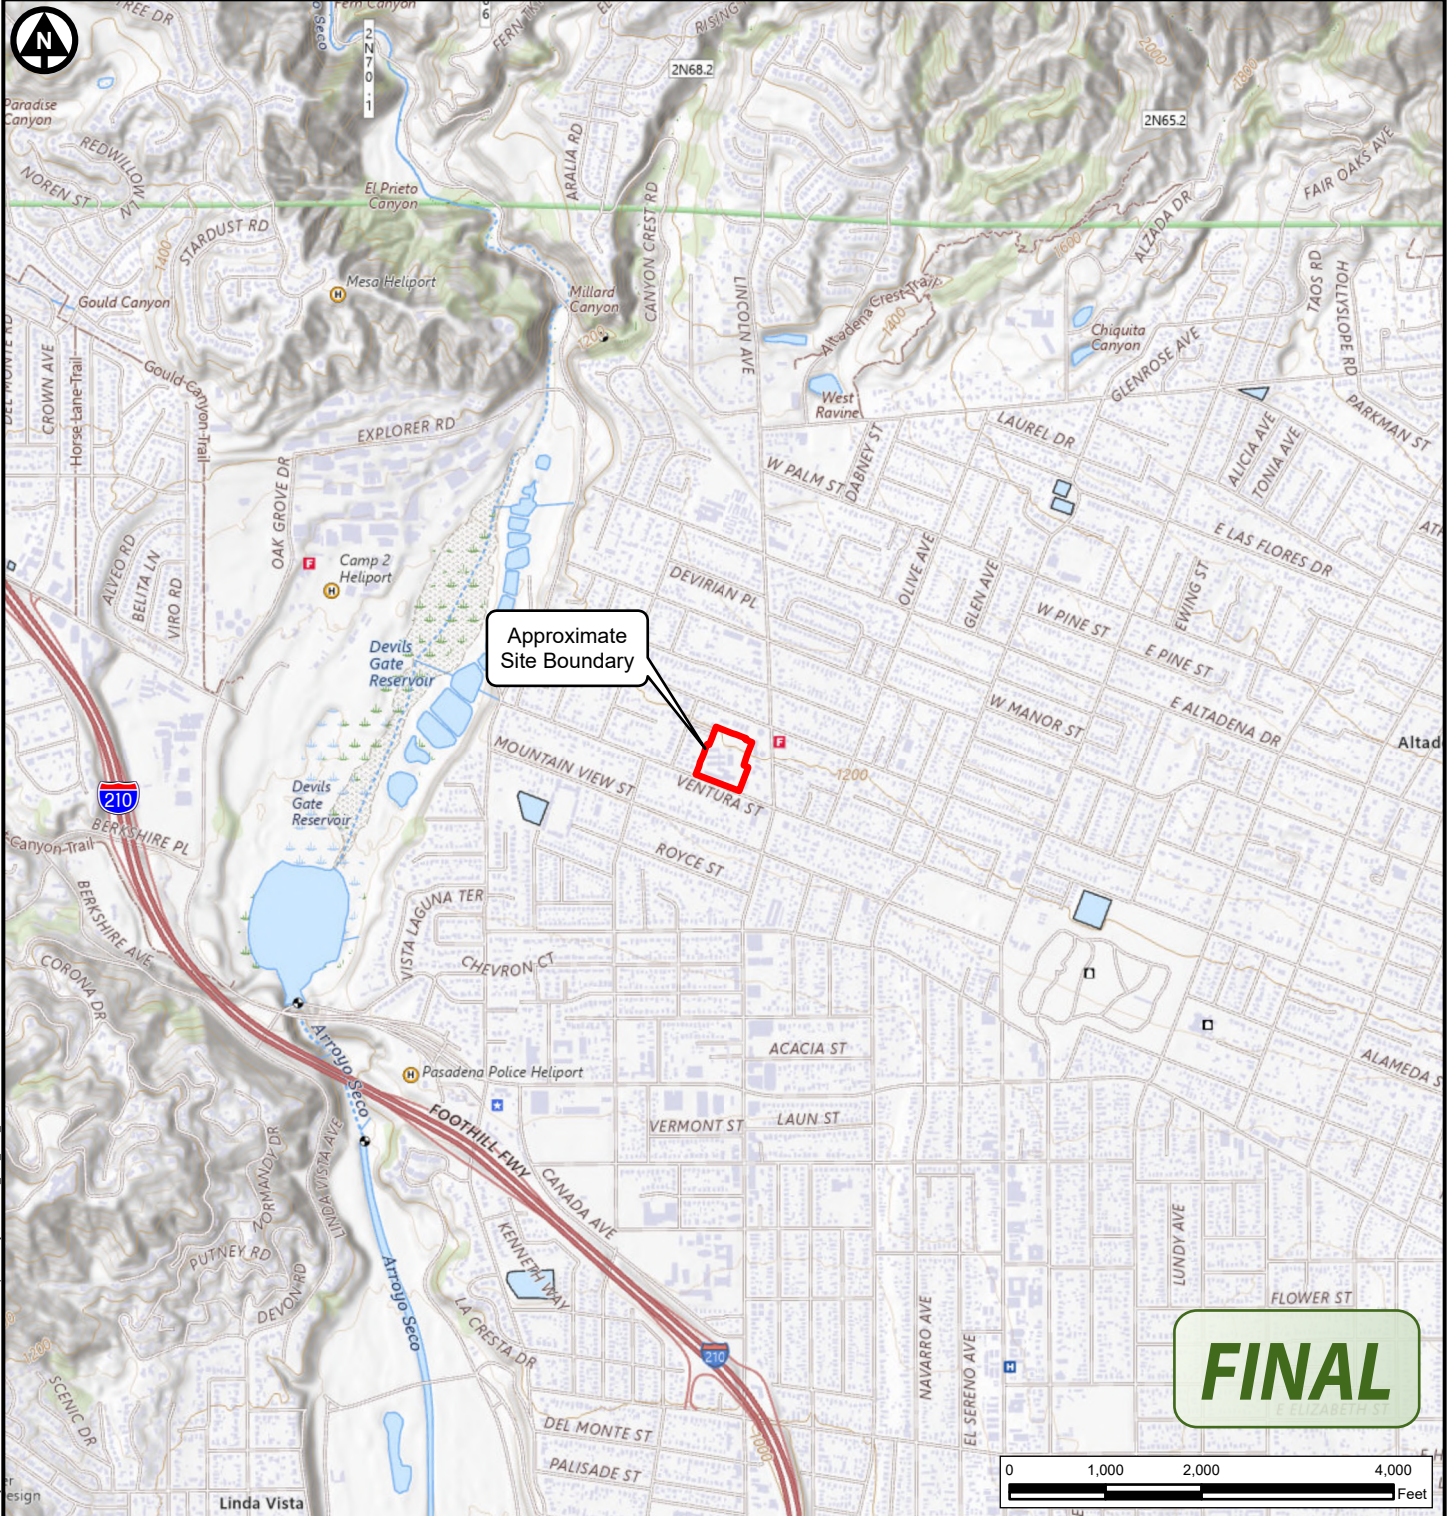

FINAL
E. ELIZABETH ST

Approximate Site Boundary



DISCLAIMER: Verdantas Inc. has furnished this map to the Client for its sole and exclusive use as a preliminary planning and screening tool. This map is reproduced from geospatial information compiled from third-party sources which may change over time and are not accurate as to mapping, surveying or engineering standards. Verdantas Inc. makes no representation or warranty as to the content, accuracy, timeliness or completeness of any information. In no event will Verdantas Inc., its owners, officers, employees or agents, be liable for damages of any kind arising out of the use of this map by Client or any other party.



Sources:
Aerial Imagery: Esri Imagery Web Service dated 2021.
Topographic Map: National Geographic Society Web Service.
Quadrangle: Pasadena, California

verdantas

527 Ventura Street
Altadena, California 91001

SITE LOCATION MAP

Pasadena Unified School District
Fire Relief Assessment
Franklin Elementary School

Project Number
33799
Date
12/2025
Author
mmurphy
Scale
1 in = 2,000 ft
Figure

1



Edited: 1/28/2026 File Location: C:\Users\MaryMurphy\OneDrive - Verdantas\Fire\Project Files\AA-52\AA-RR\33799\GIS\33799 Franklin.aprx Layout: 33799 F02 SP-Franklin_2026-01-27

Approximate Site Boundary

FINAL

Note: The aerial photo was acquired through the Esri Imagery Web Service. Aerial photography dated 2021.

DISCLAIMER: Verdantas Inc. has furnished this map to the Client for its sole and exclusive use as a preliminary planning and screening tool. This map is reproduced from geospatial information compiled from third-party sources which may change over time and are not accurate as to mapping, surveying or engineering standards. Verdantas Inc. makes no representation or warranty as to the content, accuracy, timeliness or completeness of any information. In no event will Verdantas Inc., its owners, officers, employees or agents, be liable for damages of any kind arising out of the use of this map by Client or any other party.

verdantas

Franklin Elementary School

527 Ventura Street

Altadena, California 91001

SITE PLAN

Pasadena Unified School District

Fire-Related Campus Assessment

Project Number

33799

Date

01/2026

Author

mmurphy

Scale

1 in = 60 ft

Figure

2



 Approximate Site Boundary

FINAL

The aerial photo was acquired through Google Earth, 2025.

DISCLAIMER: Verdantas Inc. has furnished this map to the Client for its sole and exclusive use as a preliminary planning and screening tool. This map is reproduced from geospatial information compiled from third-party sources which may change over time and are not accurate as to mapping, surveying or engineering standards. Verdantas Inc. makes no representation or warranty as to the content, accuracy, timeliness or completeness of any information. In no event will Verdantas Inc., its owners, officers, employees or agents, be liable for damages of any kind arising out of the use of this map by Client or any other party.

Pasadena Unified School District
Fire-Related Campus Assessment

Figure

3



Edited: 3/17/2026 File Location: C:\Users\MaryMurphy\OneDrive - Verdantas\Fire\Project Files\AA-BZ\ALRR\33799\GIS\33799 Franklin.aprx Layout: 33799 F04A_SSLM-Franklin_2026-01-27

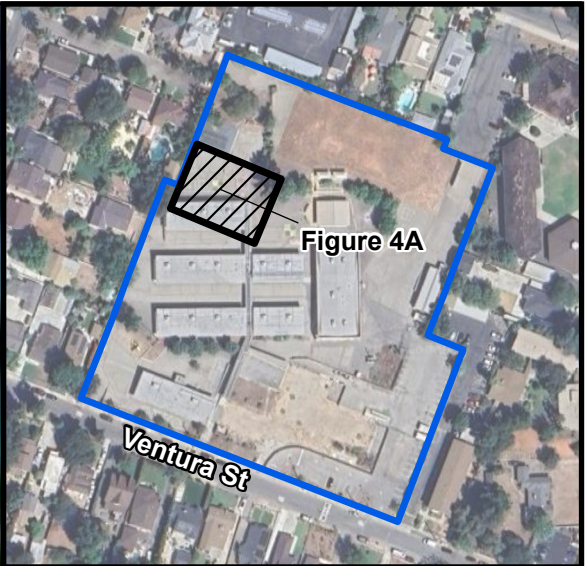


Figure 4A

Ventura St

Location of Sample with Analytical Results Above Regulatory Screening Criteria

Location of Sample with Analytical Results at or below Regulatory Screening Criteria

Proposed Confirmation Sample Locations

Proposed Removal Area

Approximate Site Boundary

mg/kg Milligrams per kilogram

bgs Below Ground Surface

Orange values are above Regulatory Screening Criteria and black values are at or below Regulatory Screening Criteria

Notes:

Final Report and FAQ will be available at <https://www.pusd.us/fire-relief/safety>

The aerial photo was acquired through Google Earth, 2025.

DISCLAIMER: Verdantas Inc. has furnished this map to the Client for its sole and exclusive use as a preliminary planning and screening tool. This map is reproduced from geospatial information compiled from third-party sources which may change over time and are not accurate as to mapping, surveying or engineering standards. Verdantas Inc. makes no representation or warranty as to the content, accuracy, timeliness or completeness of any information. In no event will Verdantas Inc., its owners, officers, employees or agents, be liable for damages of any kind arising out of the use of this map by Client or any other party.




Franklin Elementary School
527 Ventura Street
Altadena, California 91001


SOIL SAMPLE ANALYTICAL RESULTS LOCATIONS -014

Pasadena Unified School District
Fire-Related Campus Assessment


Project Number	33799
Date	03/2026
Author	mmurphy
Scale	1 in = 10 ft
Figure	4A

FINAL

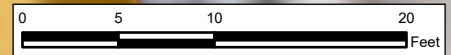

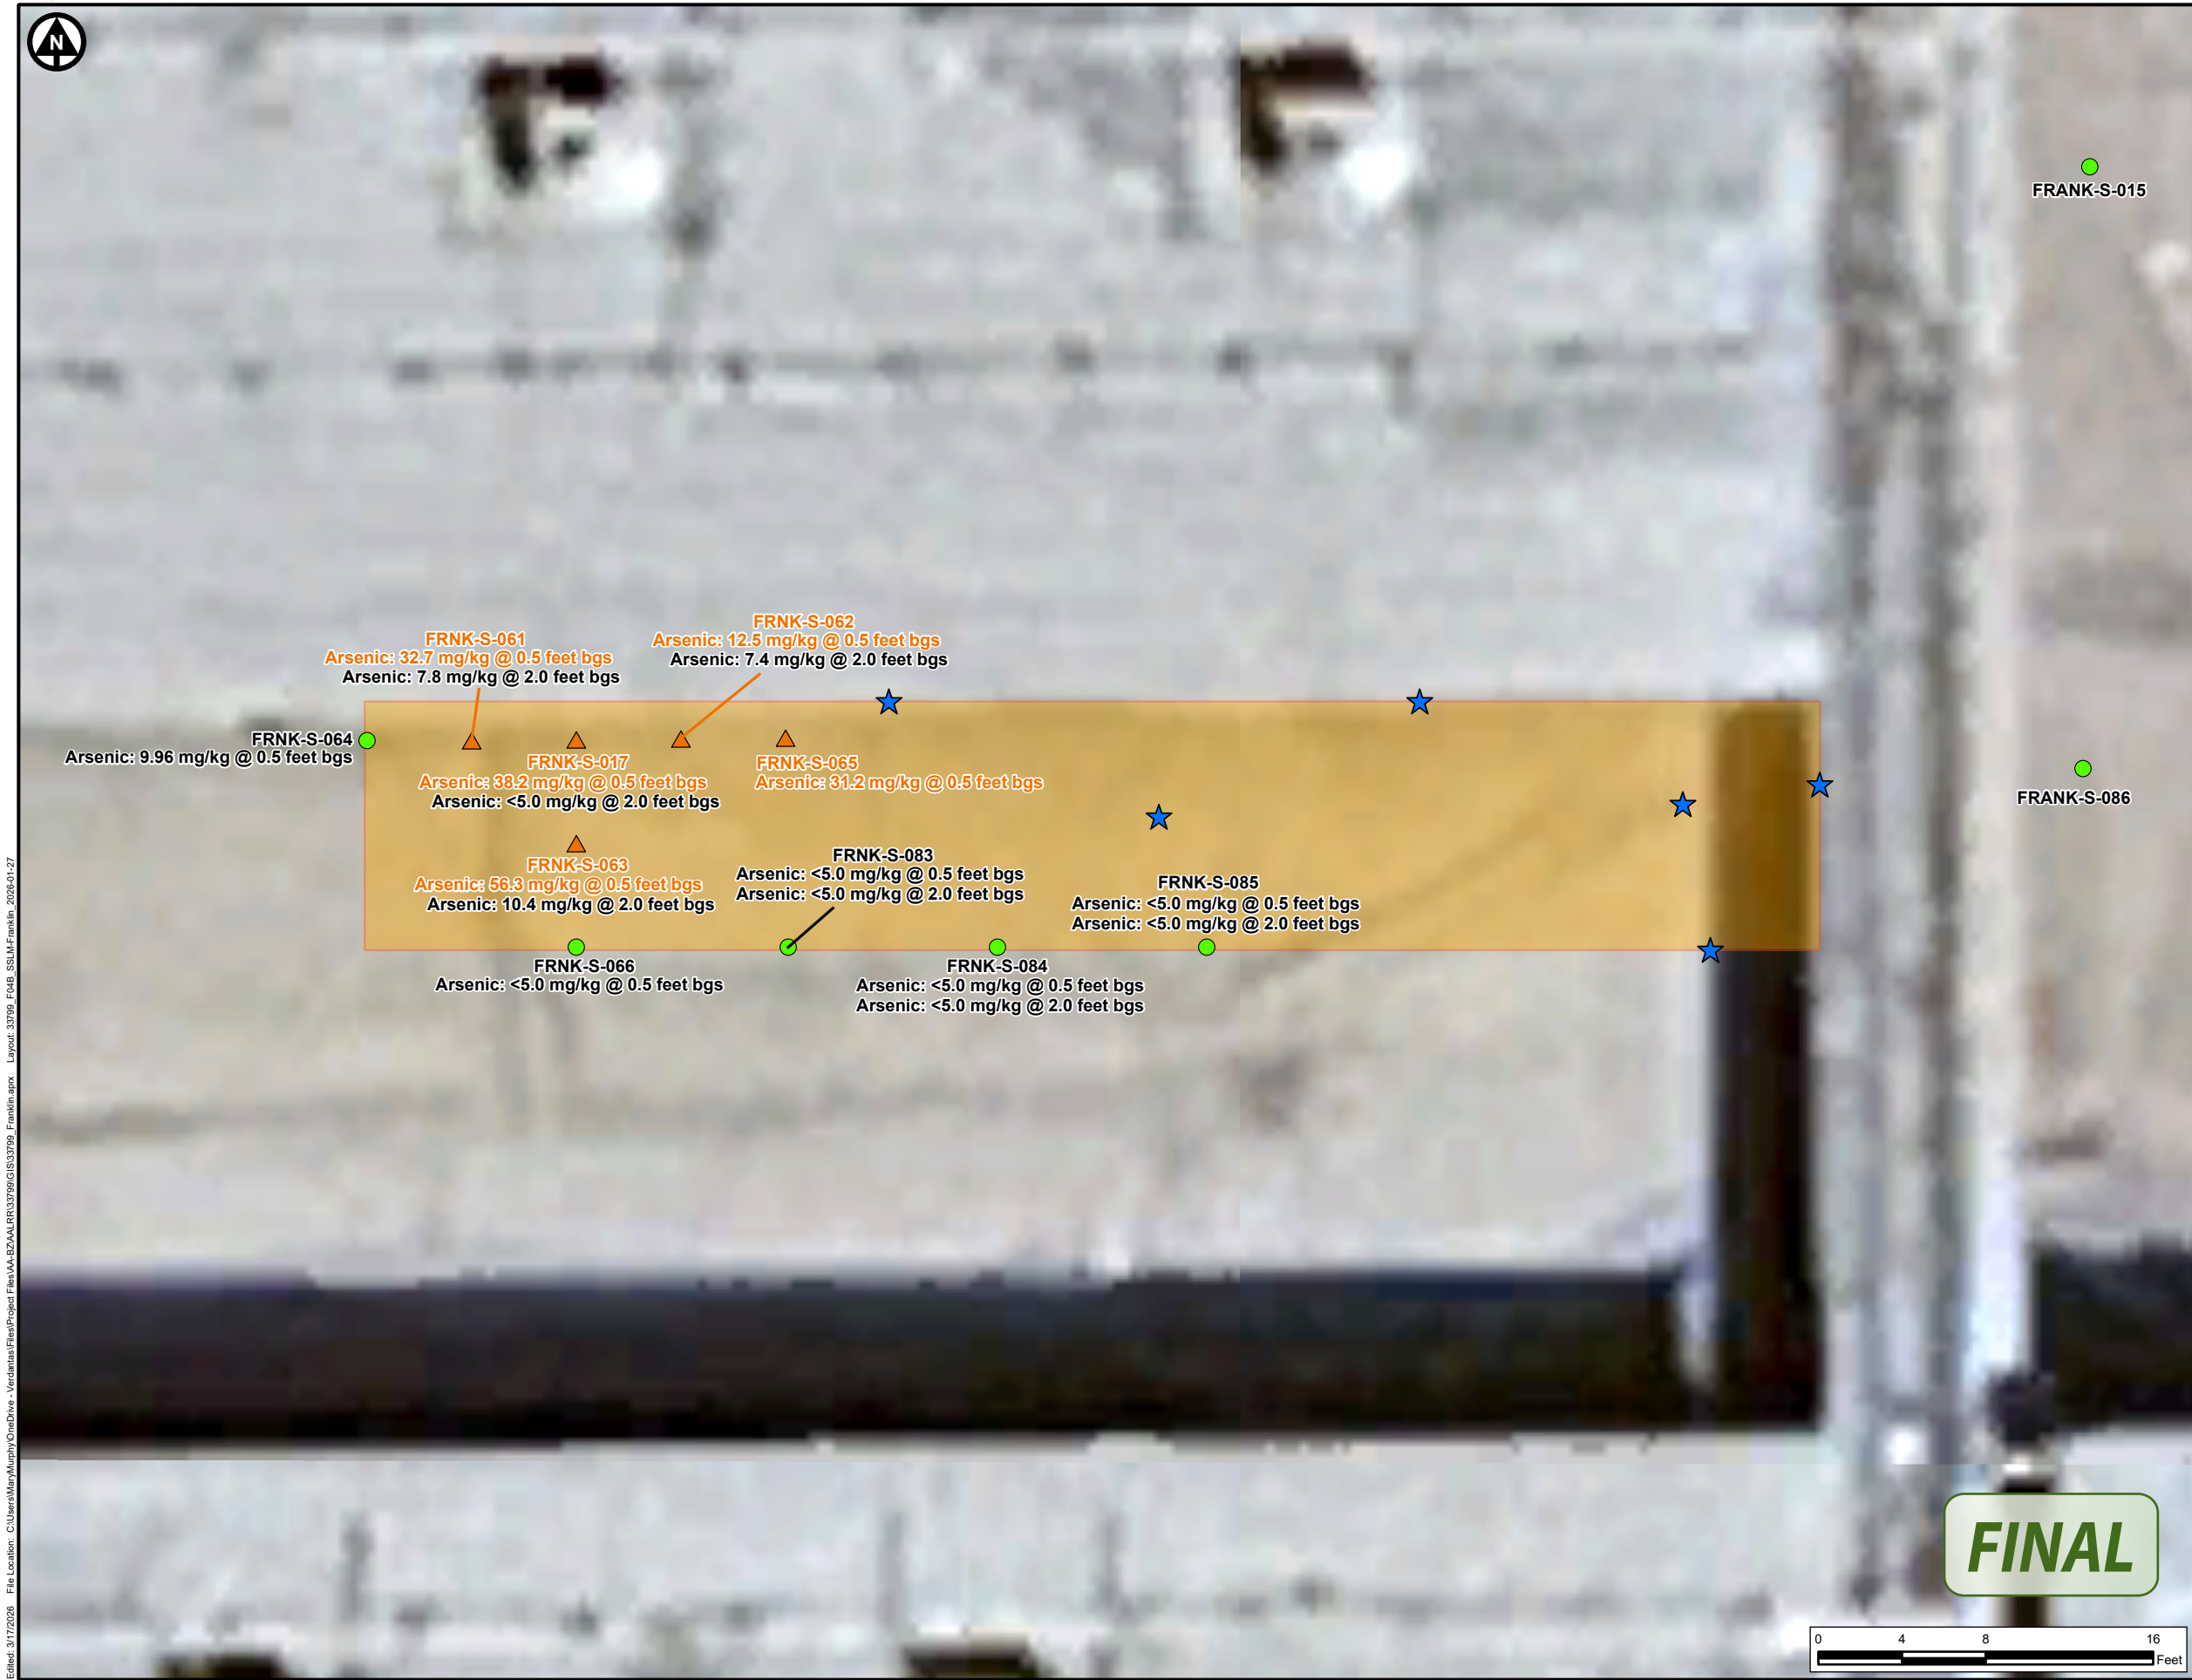

Edited: 3/17/2026 File Location: C:\Users\MaryMurphy\OneDrive - Verdantas\Fire\Project Files\AA-BZ\ALRR\33799\GIS\33799_Franklin.aprx Layout: 33799_F04B_SSLM\Franklin_2026-01-27
Produced Using Esri's ArcGIS Software

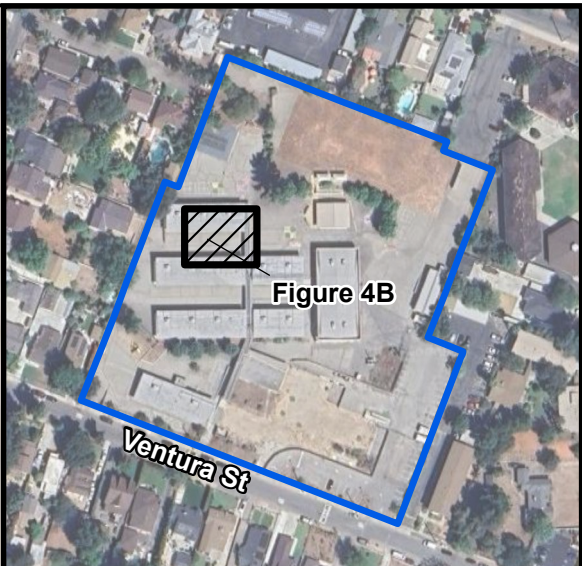

▲

Location of Sample with Analytical Results Above Regulatory Screening Criteria

●

Location of Sample with Analytical Results at or below Regulatory Screening Criteria

★

Proposed Confirmation Sample Locations

Proposed Removal Area

Approximate Site Boundary

mg/kg

Milligrams per kilogram

bgs

Below Ground Surface

Orange values are above Regulatory Sceneing Criteria and black values are at or below Regulatory Screening Criteria

Notes:

Final Report and FAQ will be available at <https://www.pusd.us/fire-relief/safety>

The aerial photo was acquired through Google Earth, 2025.

DISCLAIMER: Verdantas Inc. has furnished this map to the Client for its sole and exclusive use as a preliminary planning and screening tool. This map is reproduced from geospatial information compiled from third-party sources which may change over time and are not accurate as to mapping, surveying or engineering standards. Verdantas Inc. makes no representation or warranty as to the content, accuracy, timeliness or completeness of any information. In no event will Verdantas Inc., its owners, officers, employees or agents, be liable for damages of any kind arising out of the use of this map by Client or any other party.

verdantas

Franklin Elementary School

527 Ventura Street

Altadena, California 91001

SOIL SAMPLE ANALYTICAL RESULTS

LOCATION -017

Pasadena Unified School District

Fire-Related Campus Assessment

Project Number

33799

Date

03/2026

Author


mmurphy

Scale

1 in = 8 ft

Figure

4B

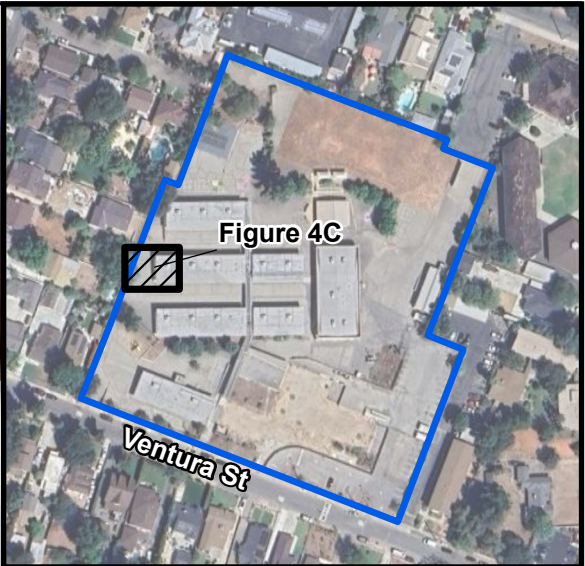

Location of Sample with Analytical Results Above Regulatory Screening Criteria

Location of Sample with Analytical Results at or below Regulatory Screening Criteria

Proposed Confirmation Sample Locations

Proposed Removal Area

Approximate Site Boundary

mg/kg Milligrams per kilogram

bgs Below Ground Surface

Orange values are above Regulatory Sceening Criteria and black values are at or below Regulatory Screening Criteria

Notes:

Final Report and FAQ will be available at <https://www.pusd.us/fire-relief/safety>

The aerial photo was acquired through Google Earth, 2025.

DISCLAIMER: Verdantas Inc. has furnished this map to the Client for its sole and exclusive use as a preliminary planning and screening tool. This map is reproduced from geospatial information compiled from third-party sources which may change over time and are not accurate as to mapping, surveying or engineering standards. Verdantas Inc. makes no representation or warranty as to the content, accuracy, timeliness or completeness of any information. In no event will Verdantas Inc., its owners, officers, employees or agents, be liable for damages of any kind arising out of the use of this map by Client or any other party.

Franklin Elementary School
527 Ventura Street
Altadena, California 91001

SOIL SAMPLE ANALYTICAL RESULTS
LOCATION -020
Pasadena Unified School District
Fire-Related Campus Assessment

Project Number	33799
Date	03/2026
Author	mmurphy
Scale	1 in = 6 ft
Figure	4C

FINAL

