


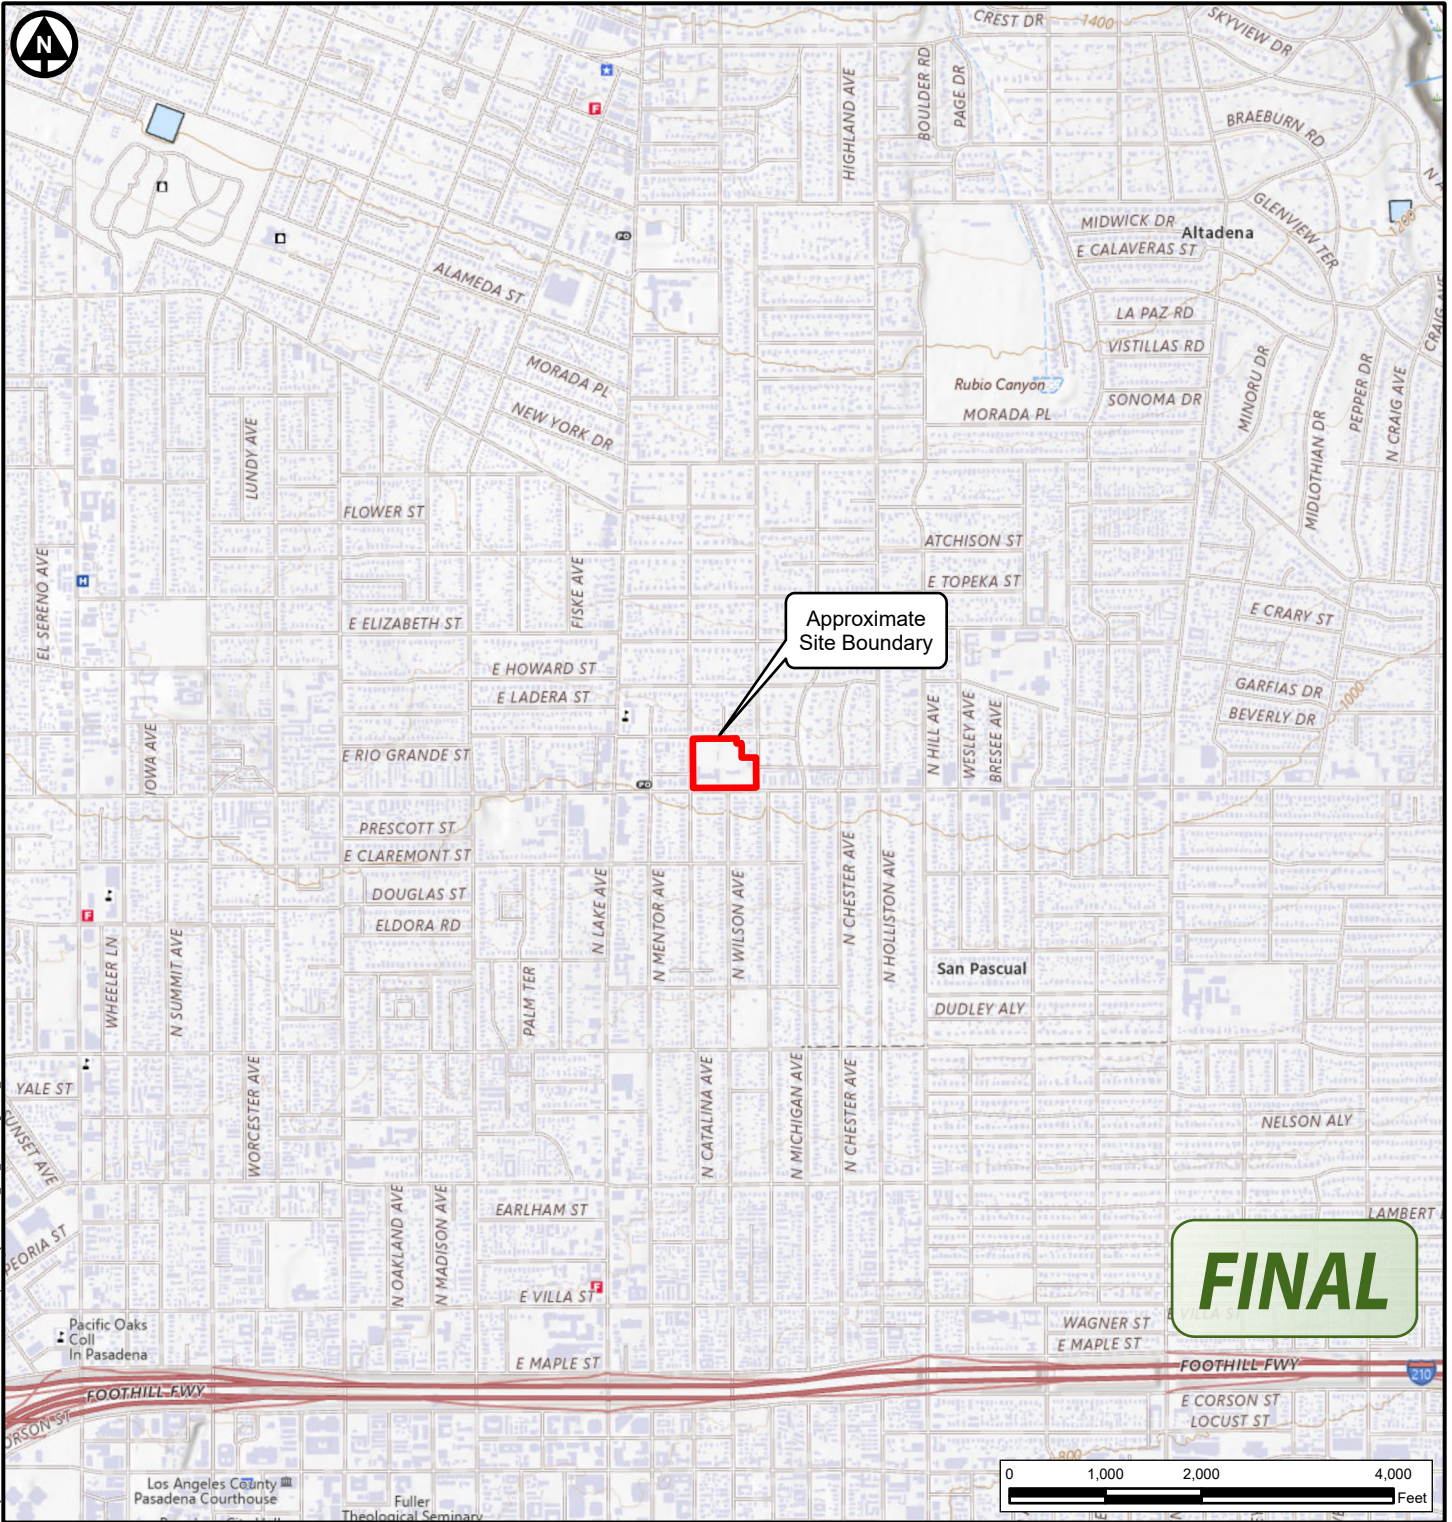

 Approximate Site Boundary

DISCLAIMER: Verdantas Inc. has furnished this map to the Client for its sole and exclusive use as a preliminary planning and screening tool. This map is reproduced from geospatial information compiled from third-party sources which may change over time and are not accurate as to mapping, surveying or engineering standards. Verdantas Inc. makes no representation or warranty as to the content, accuracy, timeliness or completeness of any information. In no event will Verdantas Inc., its owners, officers, employees or agents, be liable for damages of any kind arising out of the use of this map by Client or any other party.

verdantas

Longfellow Elementary School
1065 E. Washington Blvd
Pasadena, California 91103

SITE LOCATION MAP

Pasadena Unified School District
Fire-Related Campus Assessment

Project Number
35210
Date
01/2026
Author
mmurphy
Scale
1 in = 2,000 ft
Figure
1



Sources:
Aerial Imagery: Esri Imagery Web Service dated 2021.
Topographic Map: National Geographic Society Web Service.
Quadrangle: Pasadena, California



 Approximate School Property Boundary

FINAL

The aerial photo was acquired through Google Earth, 2025.

DISCLAIMER: Verdantas Inc. has furnished this map to the Client for its sole and exclusive use as a preliminary planning and screening tool. This map is reproduced from geospatial information compiled from third-party sources which may change over time and are not accurate as to mapping, surveying or engineering standards. Verdantas Inc. makes no representation or warranty as to the content, accuracy, timeliness or completeness of any information. In no event will Verdantas Inc., its owners, officers, employees or agents, be liable for damages of any kind arising out of the use of this map by Client or any other party.


verdantas

Longfellow Elementary School
1065 E. Washington Blvd
Pasadena, California 91103

SITE PLAN

Pasadena Unified School District
Fire-Related Campus Assessment

Project Number	35210
Date	01/2026
Author	mmurphy
Scale	1 in = 60 ft
Figure	2

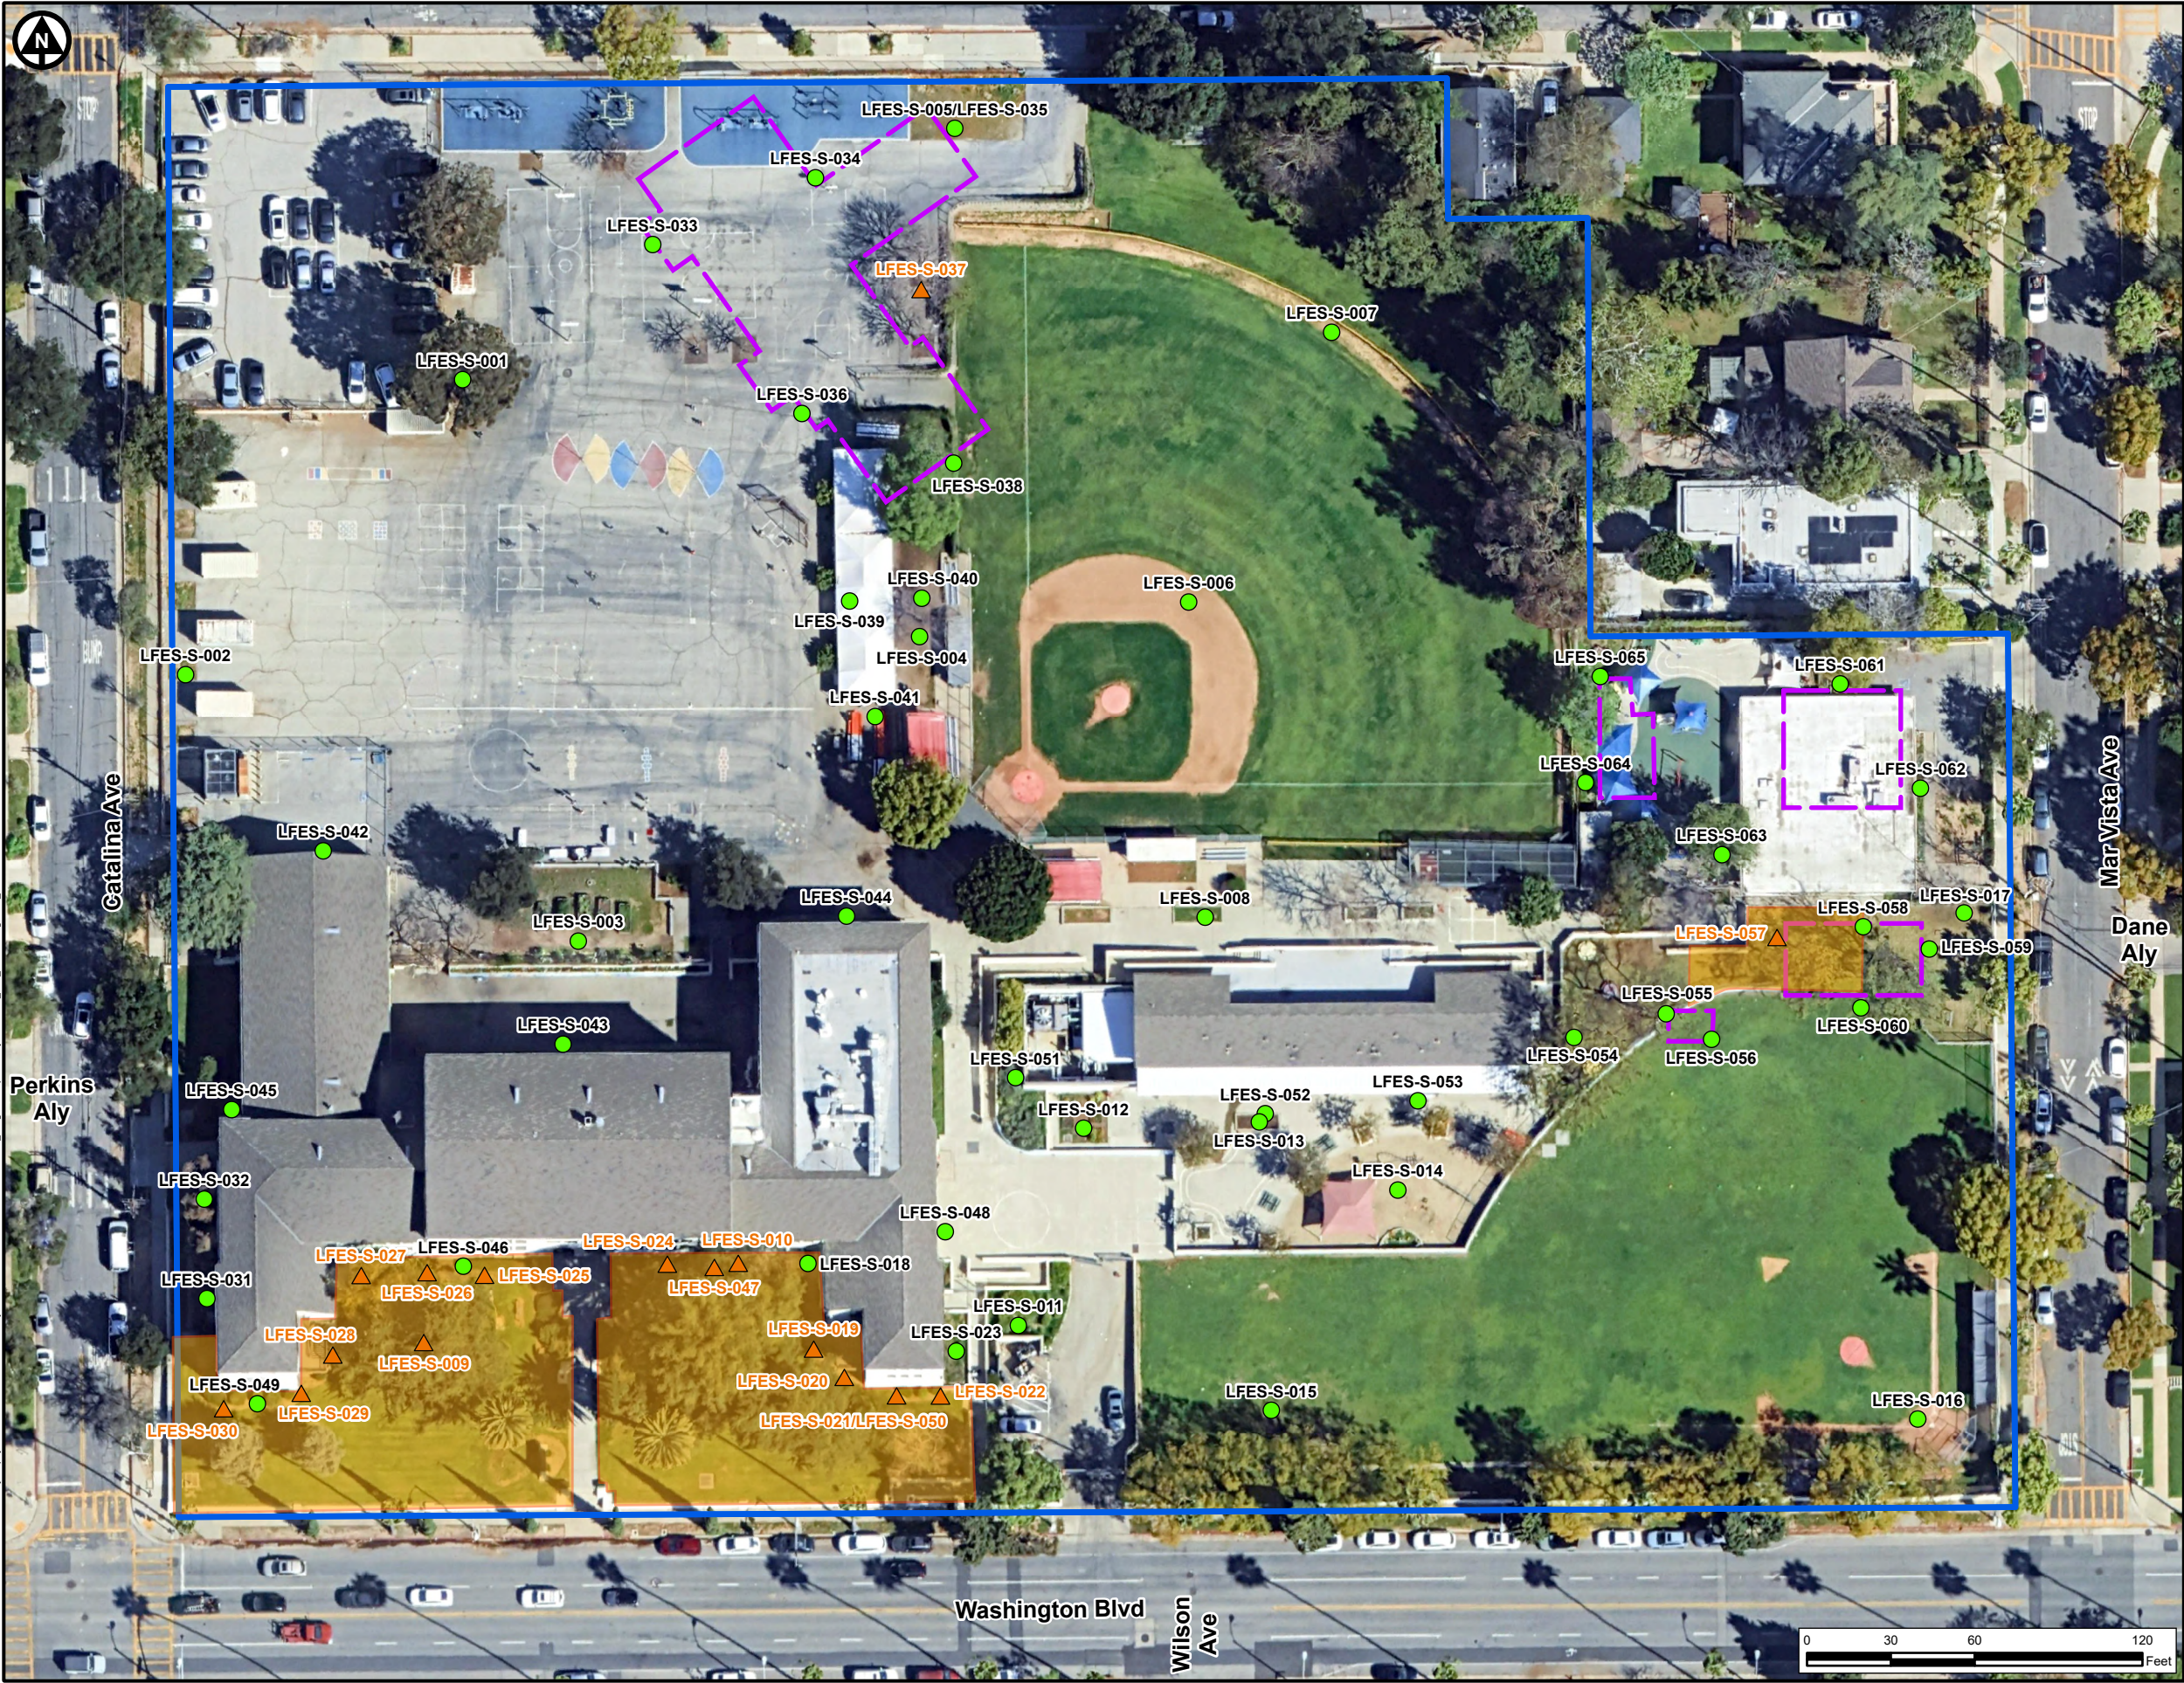

- Location of Sample with Analytical Results Above Regulatory Screening Criteria
- Location of Sample with Analytical Results at or below Regulatory Screening Criteria
- Approximate Footprint of Historical Structure (estimated from historical documents)
- Proposed Removal Area
- Approximate Site Boundary

FINAL

Notes:
Final Report and FAQ will be available at <https://www.pusd.us/fire-relief/safety>
The aerial photo was acquired through Google Earth, 2025.

DISCLAIMER: Verdantas Inc. has furnished this map to the Client for its sole and exclusive use as a preliminary planning and screening tool. This map is reproduced from geospatial information compiled from third-party sources which may change over time and are not accurate as to mapping, surveying or engineering standards. Verdantas Inc. makes no representation or warranty as to the content, accuracy, timeliness or completeness of any information. In no event will Verdantas Inc., its owners, officers, employees or agents, be liable for damages of any kind arising out of the use of this map by Client or any other party.



Longfellow Elementary School 1065 E. Washington Blvd Pasadena, California 91103	Project N
SOIL SAMPLE ANALYTICAL RESULTS Pasadena Unified School District Fire-Related Campus Assessment	Date
	Author
	Scale
	Figure



Edited: 3/19/2026 File Location: C:\Users\MaryMurphy\OneDrive - Verdantas\Fire\Project Files\4A-52\ALRR\33799\GIS\33799 Longfellow.aprx Layout: 33799_F4A_SSAR_Longfellow 2026-02-05



Location of Sample with Analytical Results Above Regulatory Screening Criteria

Location of Sample with Analytical Results at or below Regulatory Screening Criteria

Proposed Confirmation Sample Locations

Proposed Removal Area

Approximate Footprint of Historical Structure (estimated from historical documents)

Approximate Site Boundary

mg/kg Milligrams per kilogram

Surf Surface

bgs Below Ground Surface

Orange values are above Regulatory Screening Criteria and black values are at or below Regulatory Screening Criteria

Notes:
Final Report and FAQ will be available at <https://www.pusd.us/fire-relief/safety>
The aerial photo was acquired through Google Earth, 2025

DISCLAIMER: Verdantas Inc. has furnished this map to the Client for its sole and exclusive use as a preliminary planning and screening tool. This map is reproduced from geospatial information compiled from third-party sources which may change over time and are not accurate as to mapping, surveying or engineering standards. Verdantas Inc. makes no representation or warranty as to the content, accuracy, timeliness or completeness of any information. In no event will Verdantas Inc., its owners, officers, employees or agents, be liable for damages of any kind arising out of the use of this map by Client or any other party.

Longfellow Elementary School
1065 E. Washington Blvd
Pasadena, California 91103

SOIL SAMPLE ANALYTICAL RESULTS
LOCATION -057
Pasadena Unified School District
Fire-Related Campus Assessment


Project Number
33799

Date
03/2026

Author
mmurphy

Scale
1 in = 10 ft

Figure
4A

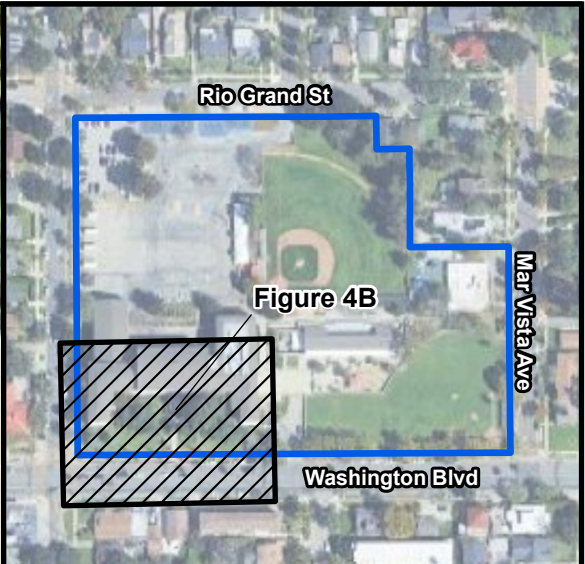

- ▲ Location of Sample with Analytical Results Above Regulatory Screening Criteria
- Location of Sample with Analytical Results at or below Regulatory Screening Criteria
- ★ Proposed Confirmation Sample Locations
- Proposed Removal Area
- Approximate Footprint of Historical Structure (estimated from historical documents)
- Approximate Site Boundary
- mg/kg Milligrams per kilogram
- Surf Surface
- bgs Below Ground Surface
- Orange values are above Regulatory Screening Criteria and black values are at or below Regulatory Screening Criteria

Notes:

Final Report and FAQ will be available at <https://www.pusd.us/fire-relief/safety>

The aerial photo was acquired through Google Earth, 2025.

DISCLAIMER: Verdantas Inc. has furnished this map to the Client for its sole and exclusive use as a preliminary planning and screening tool. This map is reproduced from geospatial information compiled from third-party sources which may change over time and are not accurate as to mapping, surveying or engineering standards. Verdantas Inc. makes no representation or warranty as to the content, accuracy, timeliness or completeness of any information. In no event will Verdantas Inc., its owners, officers, employees or agents, be liable for damages of any kind arising out of the use of this map by Client or any other party.

verdantas

Longfellow Elementary School
1065 E. Washington Blvd
Pasadena, California 91103

SOIL SAMPLE ANALYTICAL RESULTS

LOCATIONS -009 & -10

Pasadena Unified School District
Fire-Related Campus Assessment

Project Number
33799

Date
03/2026

Author
mmurphy

Scale
1 in = 25 ft

Figure
4B