


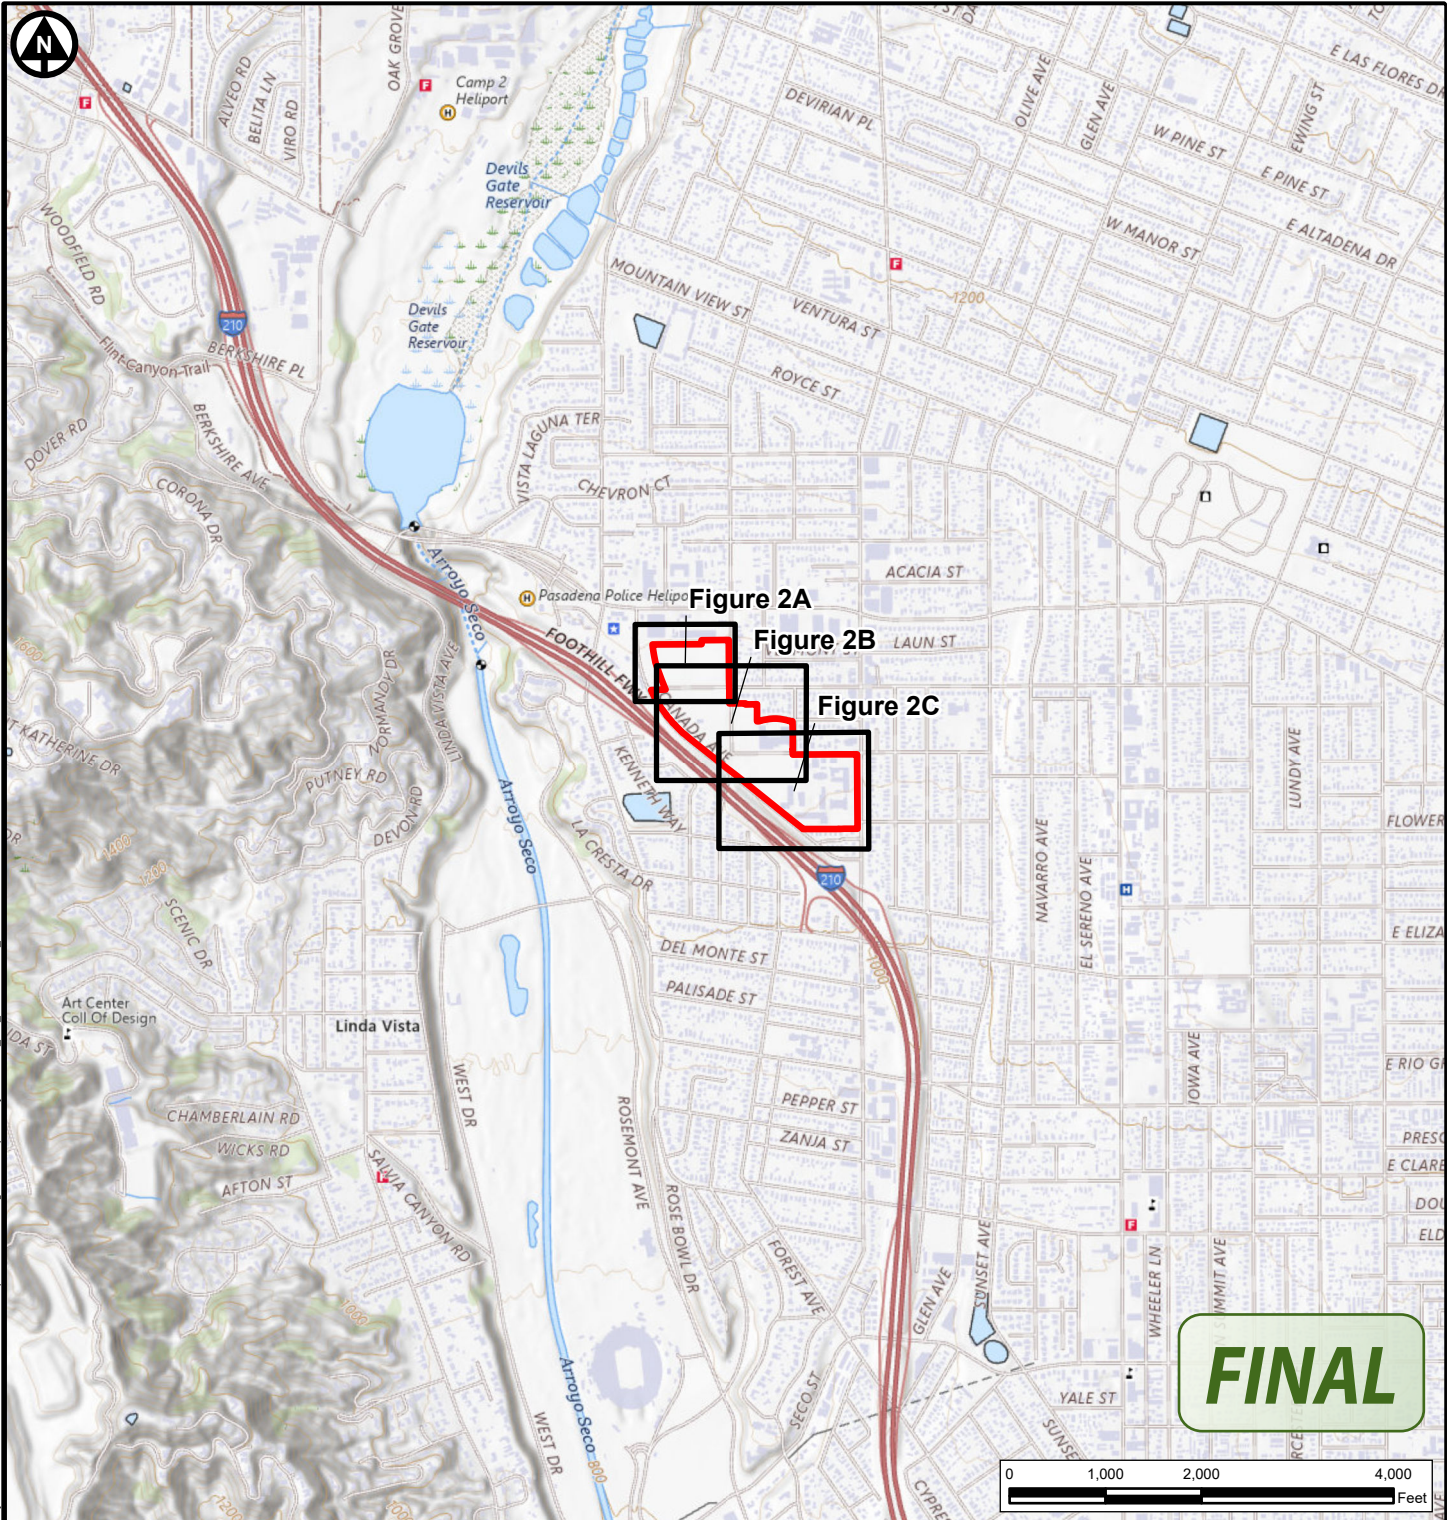

Approximate Site Boundary

DISCLAIMER: Verdantas Inc. has furnished this map to the Client for its sole and exclusive use as a preliminary planning and screening tool. This map is reproduced from geospatial information compiled from third-party sources which may change over time and are not accurate as to mapping, surveying or engineering standards. Verdantas Inc. makes no representation or warranty as to the content, accuracy, timeliness or completeness of any information. In no event will Verdantas Inc., its owners, officers, employees or agents, be liable for damages of any kind arising out of the use of this map by Client or any other party.


verdantas

John Muir High School
1905 Lincoln Avenue
Pasadena, California 91103


Site Location Map

Pasadena Unified School District
Fire-Related Campus Assessment

Project Number
35210
Date
03/2026
Author
mmurphy
Scale
1 in = 2,000 ft
Figure
1

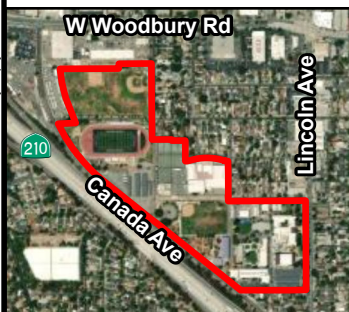

Sources:
Aerial Imagery: Esri Imagery Web Service dated 2021.
Topographic Map: National Geographic Society Web Service.
Quadrangle: Pasadena, California

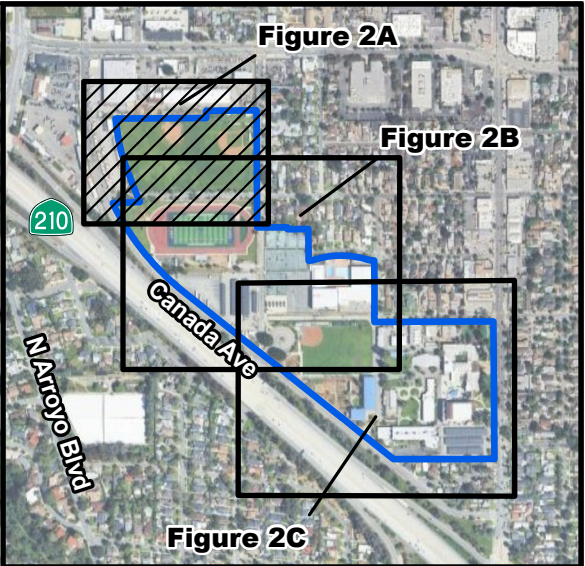

 Approximate Site Boundary

FINAL

The aerial photo was acquired through Google Earth, 2025.

DISCLAIMER: Verdantas Inc. has furnished this map to the Client for its sole and exclusive use as a preliminary planning and screening tool. This map is reproduced from geospatial information compiled from third-party sources which may change over time and are not accurate as to mapping, surveying or engineering standards. Verdantas Inc. makes no representation or warranty as to the content, accuracy, timeliness or completeness of any information. In no event will Verdantas Inc., its owners, officers, employees or agents, be liable for damages of any kind arising out of the use of this map by Client or any other party.


verdantas

John Muir High School - Baseball Fields
1905 Lincoln Avenue
Pasadena, California 91103

Site Plan

Pasadena Unified School District
Fire-Related Campus Assessment

Project Number	35210
Date	03/2026
Author	mmurphy
Scale	1 in = 80 ft
Figure	2A

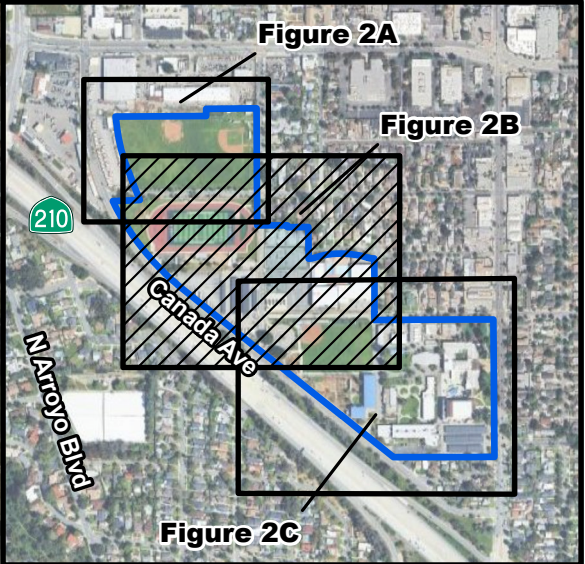

Approximate Site Boundary

FINAL

The aerial photo was acquired through Google Earth, 2025.

DISCLAIMER: Verdantas Inc. has furnished this map to the Client for its sole and exclusive use as a preliminary planning and screening tool. This map is reproduced from geospatial information compiled from third-party sources which may change over time and are not accurate as to mapping, surveying or engineering standards. Verdantas Inc. makes no representation or warranty as to the content, accuracy, timeliness or completeness of any information. In no event will Verdantas Inc., its owners, officers, employees or agents, be liable for damages of any kind arising out of the use of this map by Client or any other party.

verdantas


John Muir High School - Ballfields
1905 Lincoln Avenue
Pasadena, California 91103


Site Plan

Pasadena Unified School District
Fire-Related Campus Assessment

Project Number
35210
Date
03/2026
Author
mmurphy
Scale
1 in = 120 ft
Figure

2B

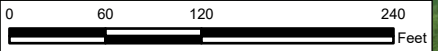

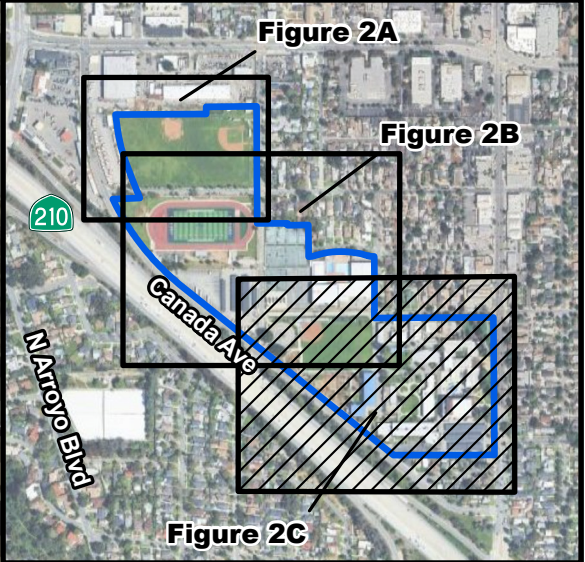

 Approximate Site Boundary

FINAL

The aerial photo was acquired through Google Earth, 2025.

DISCLAIMER: Verdantas Inc. has furnished this map to the Client for its sole and exclusive use as a preliminary planning and screening tool. This map is reproduced from geospatial information compiled from third-party sources which may change over time and are not accurate as to mapping, surveying or engineering standards. Verdantas Inc. makes no representation or warranty as to the content, accuracy, timeliness or completeness of any information. In no event will Verdantas Inc., its owners, officers, employees or agents, be liable for damages of any kind arising out of the use of this map by Client or any other party.

verdantas

John Muir High School - Main Campus
1905 Lincoln Avenue
Pasadena, California 91103

Site Plan


Pasadena Unified School District
Fire-Related Campus Assessment

Project Number	35210
Date	03/2026
Author	mmurphy
Scale	1 in = 120 ft
Figure	2C

2C



Edited: 3/4/2026 File Location: C:\Users\MaryMurphy\OneDrive - Verdantas\Files\Project Files\04-Pasadena\USD\0422\0422\Reports\John Muir High School.aprx Layout: 35210_F03A-JohnMuir-Baseball_2025-12-08
Produced Using Esri's ArcGIS Software

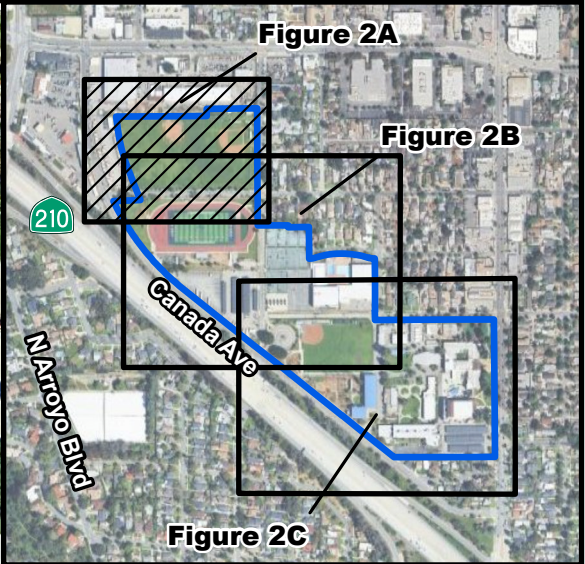

▲ Location of Soil Sample with Analytical Results Above Regulatory Screening Criteria

● Location of Soil Sample with Analytical Results at or Below Regulatory Screening Criteria

■ Proposed Removal Area

□ Approximate Site Boundary

Notes:

Final Report and FAQ will be available at <https://www.pusd.us/fire-relief/safety>

The aerial photo was acquired through Google Earth, 2025.

DISCLAIMER: Verdantas Inc. has furnished this map to the Client for its sole and exclusive use as a preliminary planning and screening tool. This map is reproduced from geospatial information compiled from third-party sources which may change over time and are not accurate as to mapping, surveying or engineering standards. Verdantas Inc. makes no representation or warranty as to the content, accuracy, timeliness or completeness of any information. In no event will Verdantas Inc., its owners, officers, employees or agents, be liable for damages of any kind arising out of the use of this map by Client or any other party.


FINAL

John Muir High School - Baseball Fields
1905 Lincoln Avenue
Pasadena, California 91103

Soil Sample Analytical Results

Pasadena Unified School District
Fire-Related Campus Assessment

Project Number	35210
Date	03/2026
Author	mmurphy
Scale	1 in = 80 ft
Figure	3A

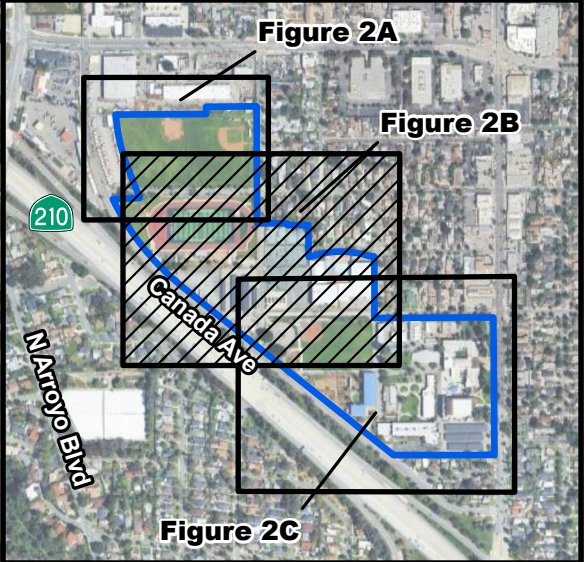

- Location of Soil Sample with Analytical Results Above Regulatory Screening Criteria
- Location of Soil Sample with Analytical Results at or Below Regulatory Screening Criteria
- Proposed Removal Area
- Approximate Site Boundary

FINAL

Notes:

Final Report and FAQ will be available at <https://www.pusd.us/fire-relief/safety>

The aerial photo was acquired through Google Earth, 2025.

DISCLAIMER: Verdantas Inc. has furnished this map to the Client for its sole and exclusive use as a preliminary planning and screening tool. This map is reproduced from geospatial information compiled from third-party sources which may change over time and are not accurate as to mapping, surveying or engineering standards. Verdantas Inc. makes no representation or warranty as to the content, accuracy, timeliness or completeness of any information. In no event will Verdantas Inc., its owners, officers, employees or agents, be liable for damages of any kind arising out of the use of this map by Client or any other party.



verdantas

John Muir High School - Ballfields
1905 Lincoln Avenue
Pasadena, California 91103

Soil Sample Analytical Results

Pasadena Unified School District
Fire-Related Campus Assessment

Project Number	35210
Date	03/2026
Author	mmurphy
Scale	1 in = 120 ft
Figure	3B

 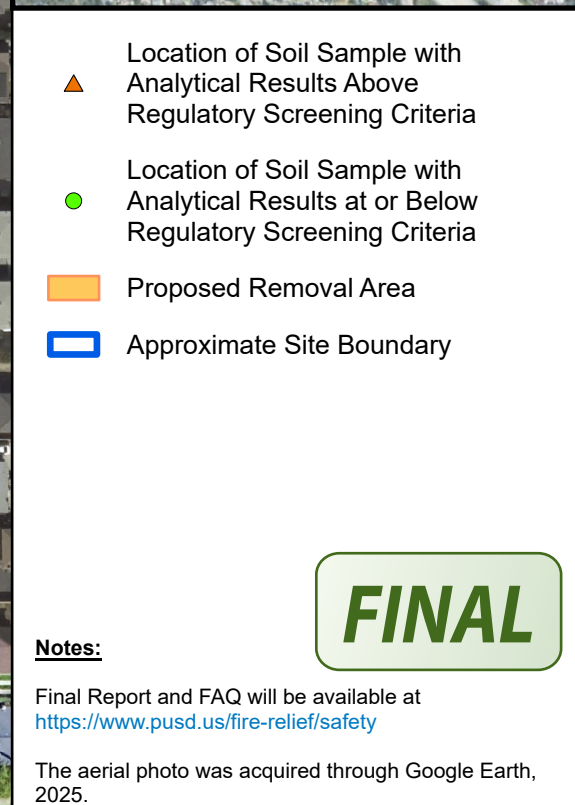

DISCLAIMER: Verdantas Inc. has furnished this map to the Client for its sole and exclusive use as a preliminary planning and screening tool. This map is reproduced from geospatial information compiled from third-party sources which may change over time and are not accurate as to mapping, surveying or engineering standards. Verdantas Inc. makes no representation or warranty as to the content, accuracy, timeliness or completeness of any information. In no event will Verdantas Inc., its owners, officers, employees or agents, be liable for damages of any kind arising out of the use of this map by Client or any other party.




John Muir High School - Main Campus
1905 Lincoln Avenue
Pasadena, California 91103

Soil Sample Analytical Results

Pasadena Unified School District
Fire-Related Campus Assessment

Project Number	3521
Date	03/202
Author	mmurph
Scale	1 in = 120
Figure	3C

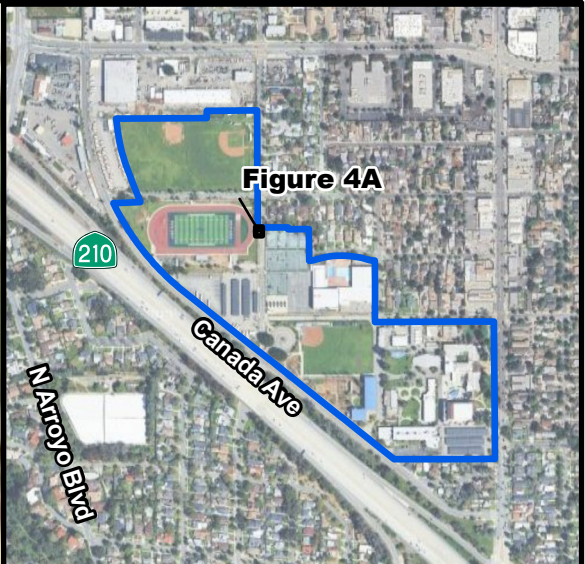

- Location of Soil Sample with Analytical Results Above Regulatory Screening Criteria
- Location of Soil Sample with Analytical Results at or Below Regulatory Screening Criteria
- Approximate Site Boundary
- Proposed Removal Area

mg/kg milligrams per kilogram

Surf Surface

bgs Below Ground Surface

Orange values are above Regulatory Screening Criteria and black values are at or below Regulatory Screening Criteria

Notes:

Final Report and FAQ will be available at <https://www.pusd.us/fire-relief/safety>

The aerial photo was acquired through Google Earth, 2025.

DISCLAIMER: Verdantas Inc. has furnished this map to the Client for its sole and exclusive use as a preliminary planning and screening tool. This map is reproduced from geospatial information compiled from third-party sources which may change over time and are not accurate as to mapping, surveying or engineering standards. Verdantas Inc. makes no representation or warranty as to the content, accuracy, timeliness or completeness of any information. In no event will Verdantas Inc., its owners, officers, employees or agents, be liable for damages of any kind arising out of the use of this map by Client or any other party.


John Muir High School - Ballfields
1905 Lincoln Avenue
Pasadena, California 91103

Soil Sample Analytical Results
Location -018

Pasadena Unified School District
Fire-Related Campus Assessment

Project Number	35210
Date	03/2026
Author	mmurphy
Scale	1 in = 4 ft
Figure	4A

FINAL

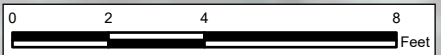



Location of Soil Sample with Analytical Results Above Regulatory Screening Criteria

Location of Soil Sample with Analytical Results at or Below Regulatory Screening Criteria

Proposed Removal Area

Approximate Site Boundary

mg/kg

milligrams per kilogram

Surf

Surface

bgs

Below Ground Surface

Orange values are above Regulatory Scening Criteria and black values are at or below Regulatory Screening Criteria

Notes:

Final Report and FAQ will be available at <https://www.pusd.us/fire-relief/safety>

The aerial photo was acquired through Google Earth, 2025.

DISCLAIMER: Verdantas Inc. has furnished this map to the Client for its sole and exclusive use as a preliminary planning and screening tool. This map is reproduced from geospatial information compiled from third-party sources which may change over time and are not accurate as to mapping, surveying or engineering standards. Verdantas Inc. makes no representation or warranty as to the content, accuracy, timeliness or completeness of any information. In no event will Verdantas Inc., its owners, officers, employees or agents, be liable for damages of any kind arising out of the use of this map by Client or any other party.

John Muir High School - Ballfields
1905 Lincoln Avenue
Pasadena, California 91103

Soil Sample Analytical Results Location -021

Pasadena Unified School District
Fire-Related Campus Assessment

Project Number
35210


Date
03/2026

Author
mmurphy

Scale
1 in = 5 ft

Figure
4B

FINAL

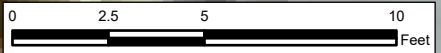



- Location of Soil Sample with Analytical Results Above Regulatory Screening Criteria
- Location of Soil Sample with Analytical Results at or Below Regulatory Screening Criteria
- Proposed Removal Area
- Approximate Site Boundary

mg/kg milligrams per kilogram

Surf Surface

bgs Below Ground Surface

Orange values are above Regulatory Seecing Criteria and black values are at or below Regulatory Screening Criteria

Notes:

Final Report and FAQ will be available at <https://www.pusd.us/fire-relief/safety>

The aerial photo was acquired through Google Earth, 2025.

DISCLAIMER: Verdantas Inc. has furnished this map to the Client for its sole and exclusive use as a preliminary planning and screening tool. This map is reproduced from geospatial information compiled from third-party sources which may change over time and are not accurate as to mapping, surveying or engineering standards. Verdantas Inc. makes no representation or warranty as to the content, accuracy, timeliness or completeness of any information. In no event will Verdantas Inc., its owners, officers, employees or agents, be liable for damages of any kind arising out of the use of this map by Client or any other party.

verdantas

John Muir High School - Ballfields
1905 Lincoln Avenue
Pasadena, California 91103

Soil Sample Analytical Results
Location -024

Pasadena Unified School District
Fire-Related Campus Assessment

Project Number	35210
Date	03/2026
Author	mmurphy
Scale	1 in = 10 ft
Figure	4C



▲ Location of Soil Sample with Analytical Results Above Regulatory Screening Criteria

● Location of Soil Sample with Analytical Results at or Below Regulatory Screening Criteria

Proposed Removal Area

Approximate Site Boundary

mg/kg milligrams per kilogram

Surf Surface

bgs Below Ground Surface

Orange values are above Regulatory Scening Criteria and black values are at or below Regulatory Screening Criteria

Notes:

Final Report and FAQ will be available at <https://www.pusd.us/fire-relief/safety>

The aerial photo was acquired through Google Earth, 2025.

DISCLAIMER: Verdantas Inc. has furnished this map to the Client for its sole and exclusive use as a preliminary planning and screening tool. This map is reproduced from geospatial information compiled from third-party sources which may change over time and are not accurate as to mapping, surveying or engineering standards. Verdantas Inc. makes no representation or warranty as to the content, accuracy, timeliness or completeness of any information. In no event will Verdantas Inc., its owners, officers, employees or agents, be liable for damages of any kind arising out of the use of this map by Client or any other party.

verdantas

John Muir High School - Ballfields
1905 Lincoln Avenue
Pasadena, California 91103

Soil Sample Analytical Results Location -025

Pasadena Unified School District
Fire-Related Campus Assessment

Project Number	35210
Date	03/2026
Author	mmurphy
Scale	1 in = 12 ft
Figure	4D



▲ Location of Soil Sample with Analytical Results Above Regulatory Screening Criteria

● Location of Soil Sample with Analytical Results at or Below Regulatory Screening Criteria

■ Proposed Removal Area

□ Approximate Site Boundary

TEQ Toxicity Equivalence

TEQrisk TEQ calculation that uses 1/2 the detection limit as the concentration for non-detects

pg/g picograms per gram

mg/kg Milligrams per kilogram

Surf Surface

bgs Below Ground Surface

Orange values are above Regulatory Screening Criteria and black values are at or below Regulatory Screening Criteria

Notes:
Final Report and FAQ will be available at <https://www.pusd.us/fire-relief/safety>
The aerial photo was acquired through Google Earth, 2025.

DISCLAIMER: Verdantas Inc. has furnished this map to the Client for its sole and exclusive use as a preliminary planning and screening tool. This map is reproduced from geospatial information compiled from third-party sources which may change over time and are not accurate as to mapping, surveying or engineering standards. Verdantas Inc. makes no representation or warranty as to the content, accuracy, timeliness or completeness of any information. In no event will Verdantas Inc., its owners, officers, employees or agents, be liable for damages of any kind arising out of the use of this map by Client or any other party.


verdantas

John Muir High School - Main Campus
1905 Lincoln Avenue
Pasadena, California 91103

Soil Sample Analytical Results Location -032

Pasadena Unified School District
Fire-Related Campus Assessment

Project Number	35210
Date	03/2026
Author	mmurphy
Scale	1 in = 50 ft
Figure	4E

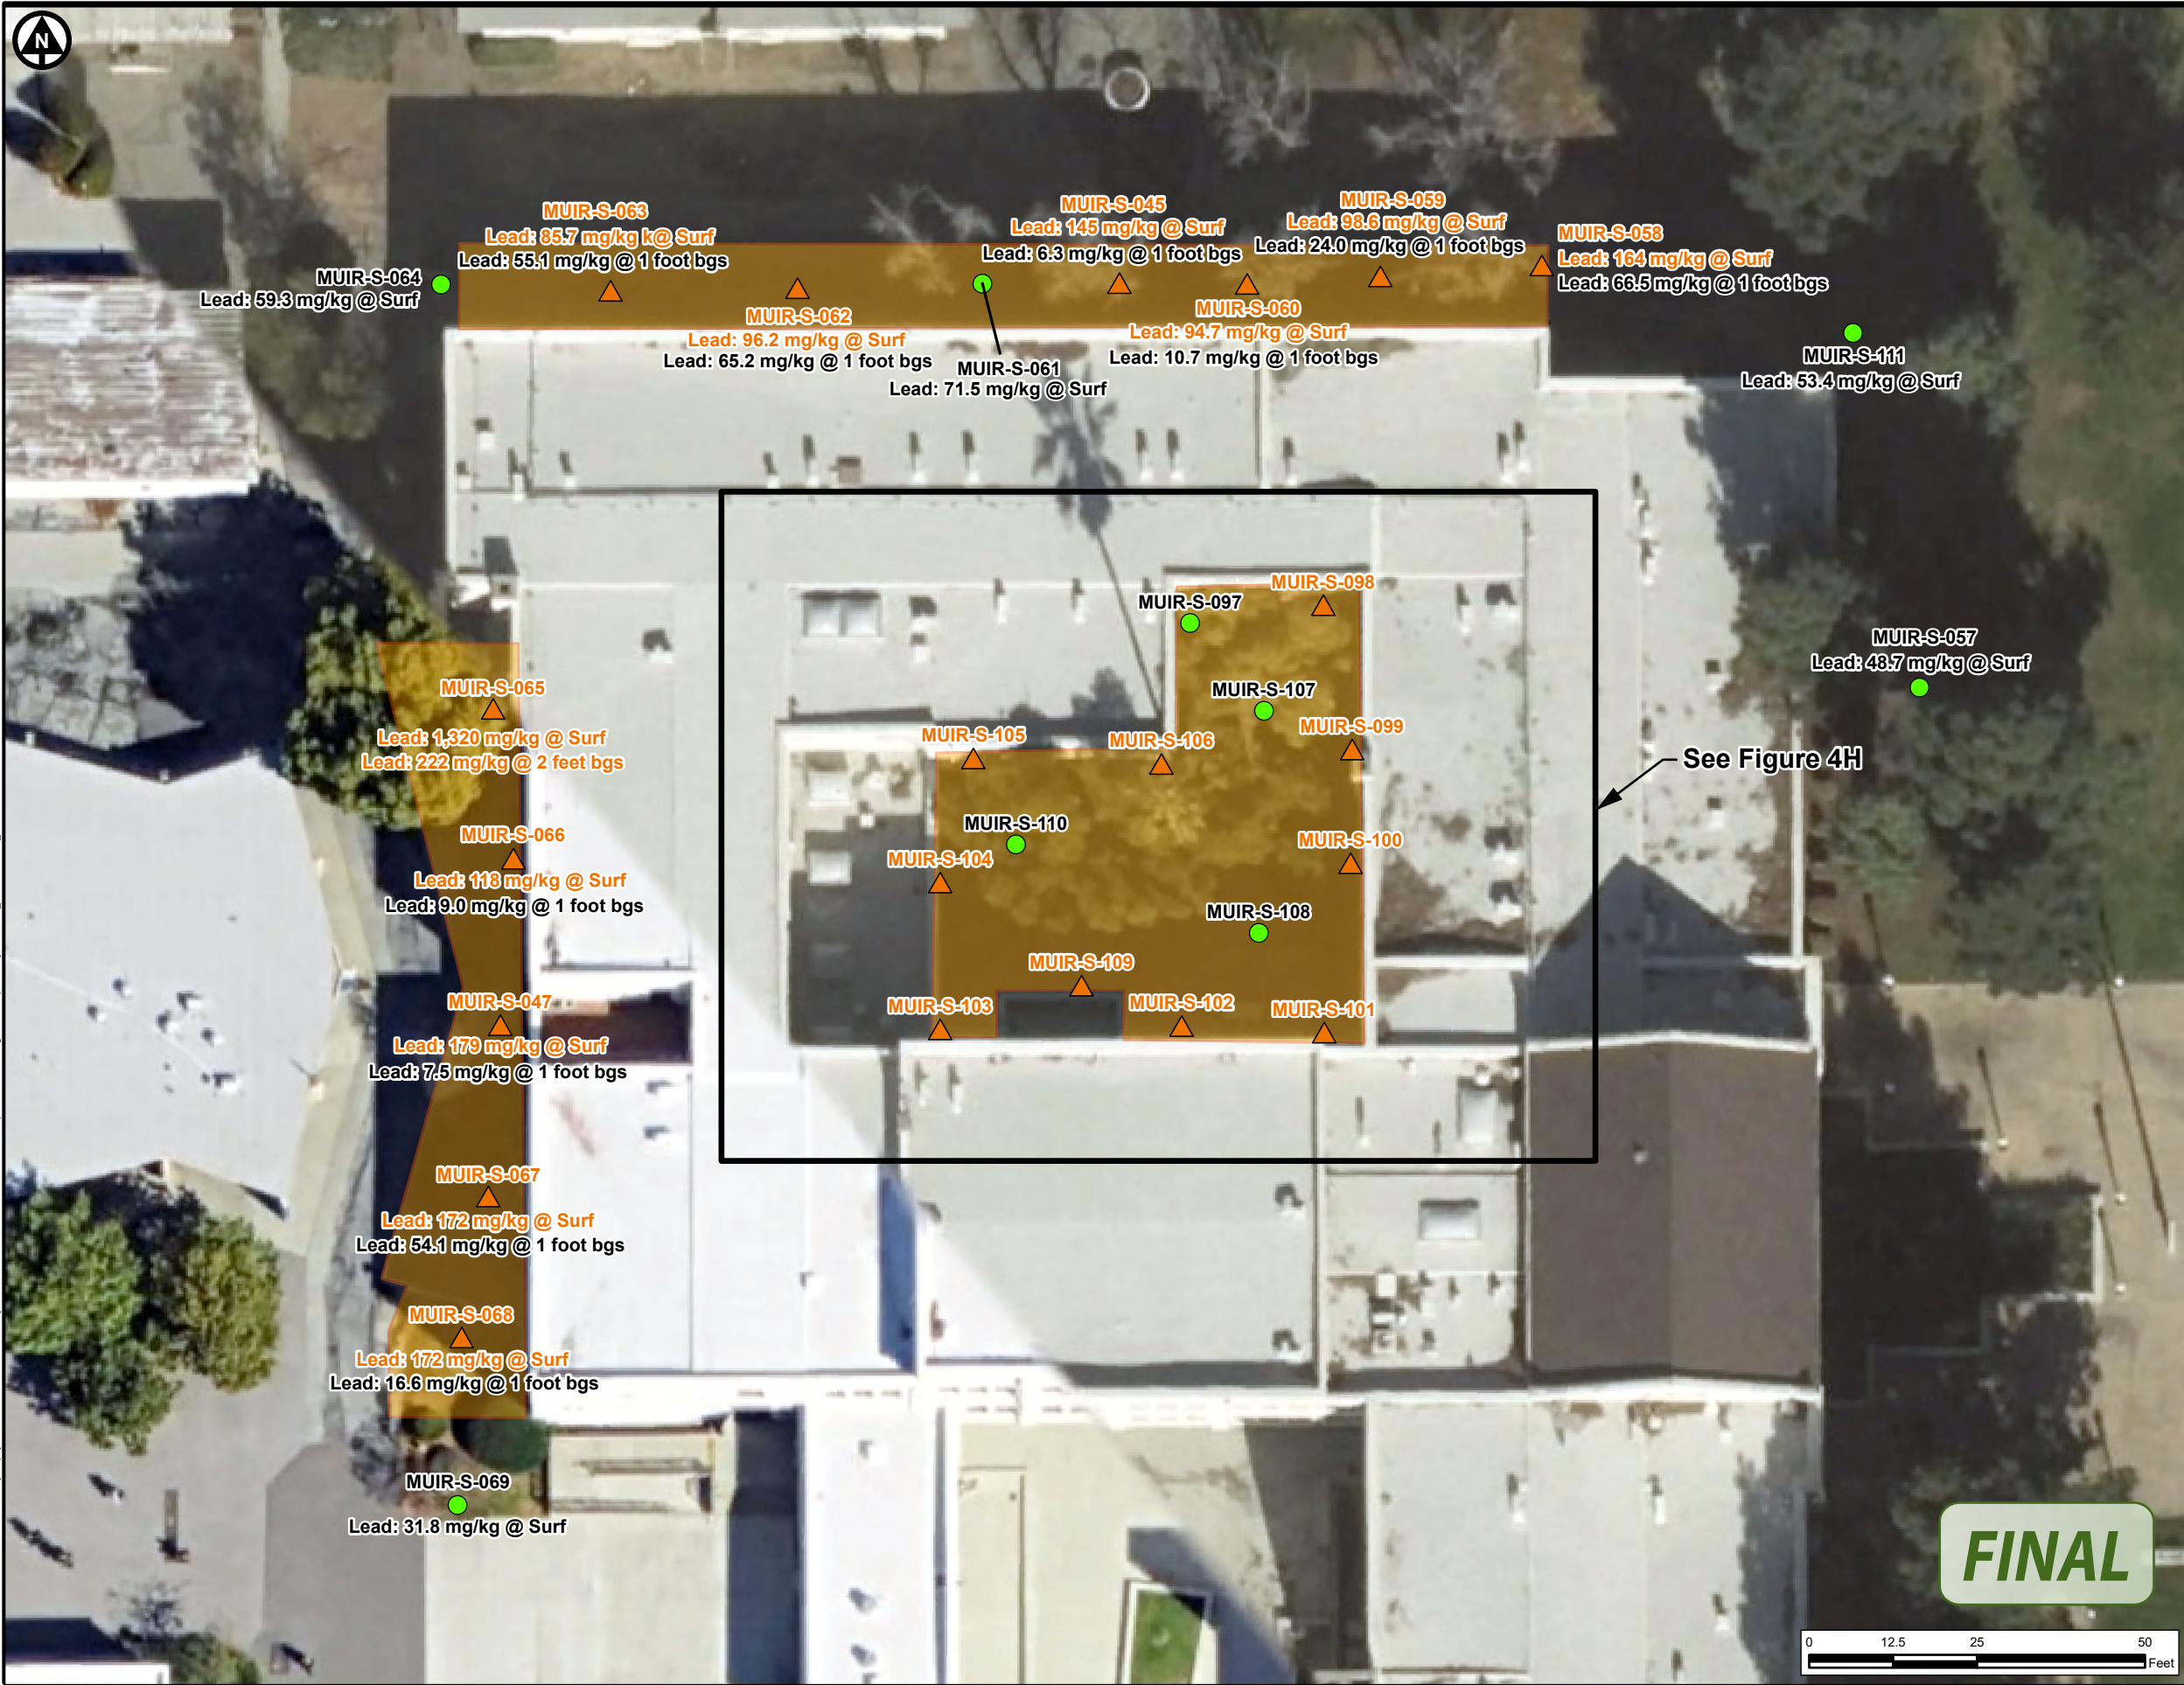

- ▲ Location of Soil Sample with Analytical Results Above Regulatory Screening Criteria
- Location of Soil Sample with Analytical Results at or below Regulatory Screening Criteria
- Proposed Removal Area
- Approximate Site Boundary
- TEQ** Toxicity Equivalence
- TEQrisk** TEQ calculation that uses 1/2 the detection limit as the concentration for non-detects
- pg/g** picograms per gram
- mg/kg** Milligrams per kilogram
- Surf** Surface
- bgs** Below Ground Surface
- Orange values are above Regulatory Screening Criteria and black values are at or below Regulatory Screening Criteria

Notes:
Final Report and FAQ will be available at <https://www.pusd.us/fire-relief/safety>
The aerial photo was acquired through Google Earth, 2025.

DISCLAIMER: Verdantas Inc. has furnished this map to the Client for its sole and exclusive use as a preliminary planning and screening tool. This map is reproduced from geospatial information compiled from third-party sources which may change over time and are not accurate as to mapping, surveying or engineering standards. Verdantas Inc. makes no representation or warranty as to the content, accuracy, timeliness or completeness of any information. In no event will Verdantas Inc., its owners, officers, employees or agents, be liable for damages of any kind arising out of the use of this map by Client or any other party.


verdantas

John Muir High School - Main Campus
1905 Lincoln Avenue
Pasadena, California 91103

**Soil Sample Analytical Results
Locations -045 and -047**

Pasadena Unified School District
Fire-Related Campus Assessment

Project Number	35210
Date	03/2026
Author	mmurphy
Scale	1 in = 25 ft
Figure	4F

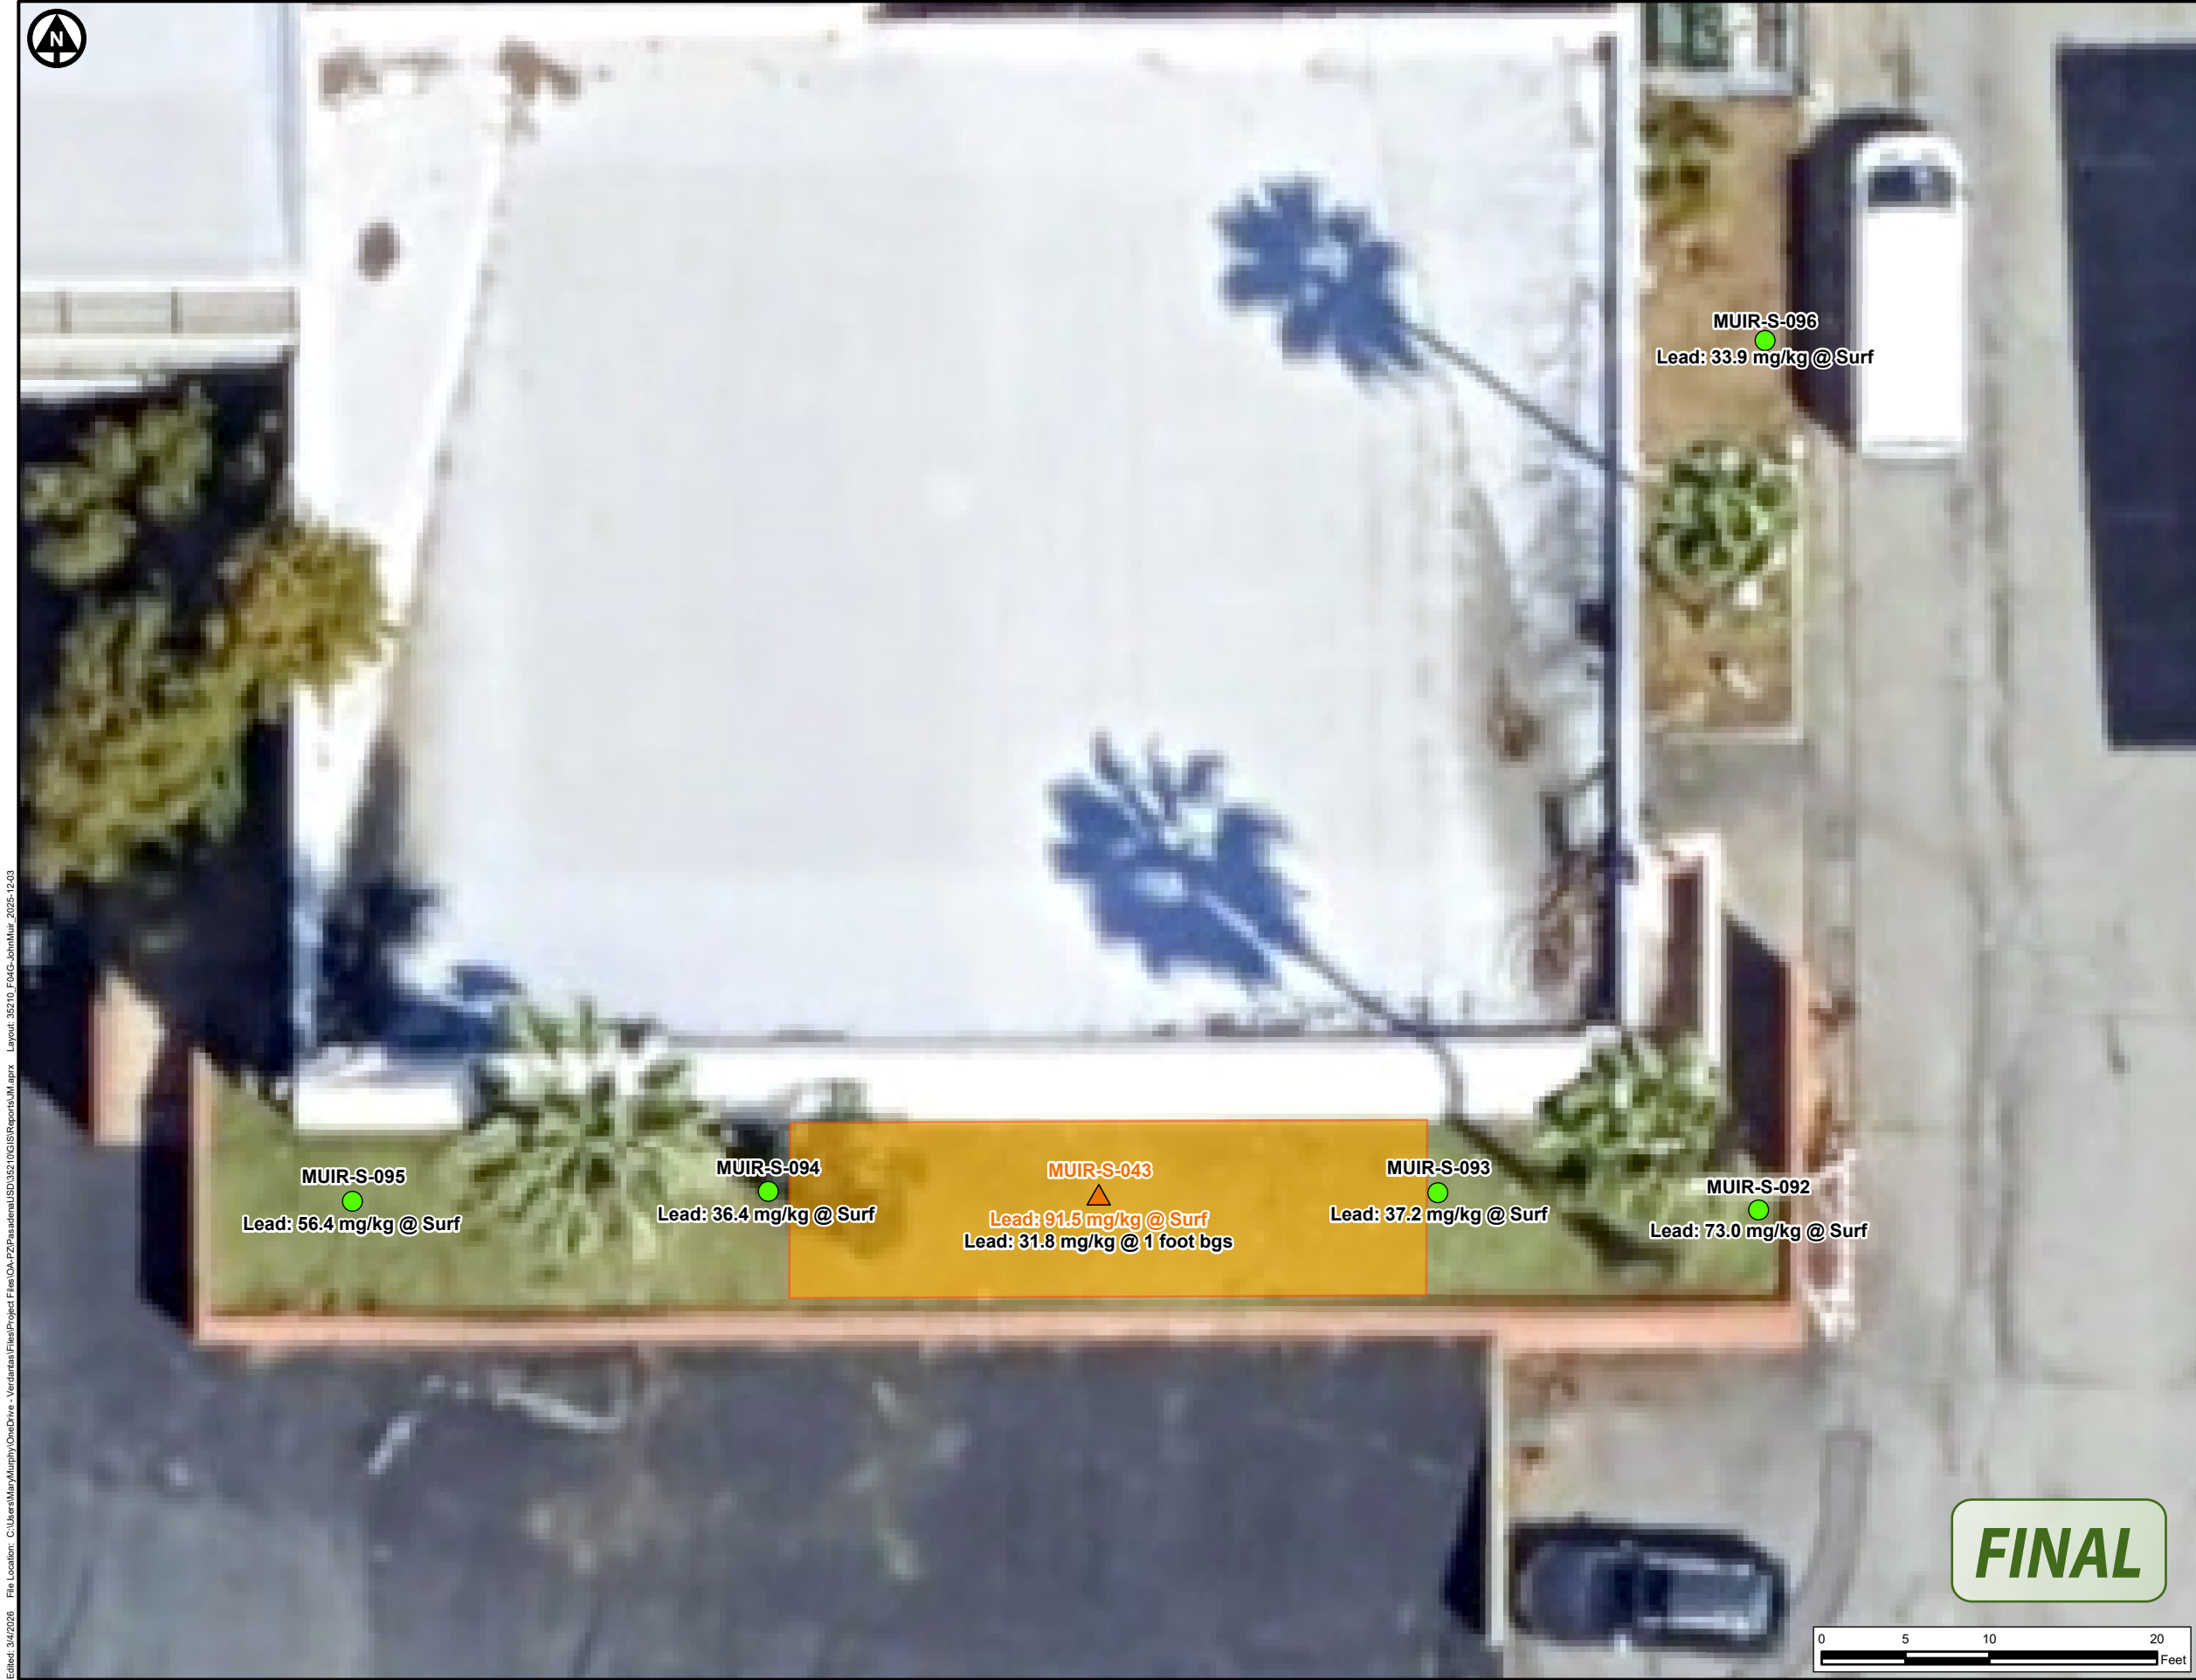

Location of Soil Sample with Analytical Results Above Regulatory Screening Criteria

Location of Soil Sample with Analytical Results at or Below Regulatory Screening Criteria

Proposed Removal Area

Approximate Site Boundary

mg/kg Milligrams per kilogram

Surf Surface

bgs Below Ground Surface

Orange values are above Regulatory Screening Criteria and black values are at or below Regulatory Screening Criteria

Notes:

Final Report and FAQ will be available at <https://www.pusd.us/fire-relief/safety>

The aerial photo was acquired through Google Earth, 2025.

DISCLAIMER: Verdantas Inc. has furnished this map to the Client for its sole and exclusive use as a preliminary planning and screening tool. This map is reproduced from geospatial information compiled from third-party sources which may change over time and are not accurate as to mapping, surveying or engineering standards. Verdantas Inc. makes no representation or warranty as to the content, accuracy, timeliness or completeness of any information. In no event will Verdantas Inc., its owners, officers, employees or agents, be liable for damages of any kind arising out of the use of this map by Client or any other party.

John Muir High School - Main Campus
1905 Lincoln Avenue
Pasadena, California 91103

**Soil Sample Analytical Results
Location -043**

Pasadena Unified School District
Fire-Related Campus Assessment

Project Number
35210

Date
03/2026

Author
mmurphy

Scale
1 in = 10 ft

Figure
4G



<p>Location of Soil Sample with Analytical Results Above Regulatory Screening Criteria</p> <p>Location of Soil Sample with Analytical Results at or Below Regulatory Screening Criteria</p> <p>Proposed Removal Area</p> <p>Approximate Site Boundary</p> <p>mg/kg milligrams per kilogram</p> <p>Surf Surface</p> <p>bgs Below Ground Surface</p> <p>Orange values are above Regulatory Screening Criteria and black values are at or below Regulatory Screening Criteria</p> <p>Notes:</p> <p>Final Report and FAQ will be available at https://www.pusd.us/fire-relief/safety</p> <p>The aerial photo was acquired through Google Earth, 2025.</p> <p>DISCLAIMER: Verdantas Inc. has furnished this map to the Client for its sole and exclusive use as a preliminary planning and screening tool. This map is reproduced from geospatial information compiled from third-party sources which may change over time and are not accurate as to mapping, surveying or engineering standards. Verdantas Inc. makes no representation or warranty as to the content, accuracy, timeliness or completeness of any information. In no event will Verdantas Inc., its owners, officers, employees or agents, be liable for damages of any kind arising out of the use of this map by Client or any other party.</p>	
<p>verdantas</p> <p>John Muir High School - Courtyard 1905 Lincoln Avenue Pasadena, California 91103</p> <p>Soil Sample Analytical Results</p> <p>Pasadena Unified School District Fire-Related Campus Assessment</p>	
Project Number 35210	Figure 4H
Date 03/2026	
Author mmurphy	
Scale 1 in = 10 ft	