


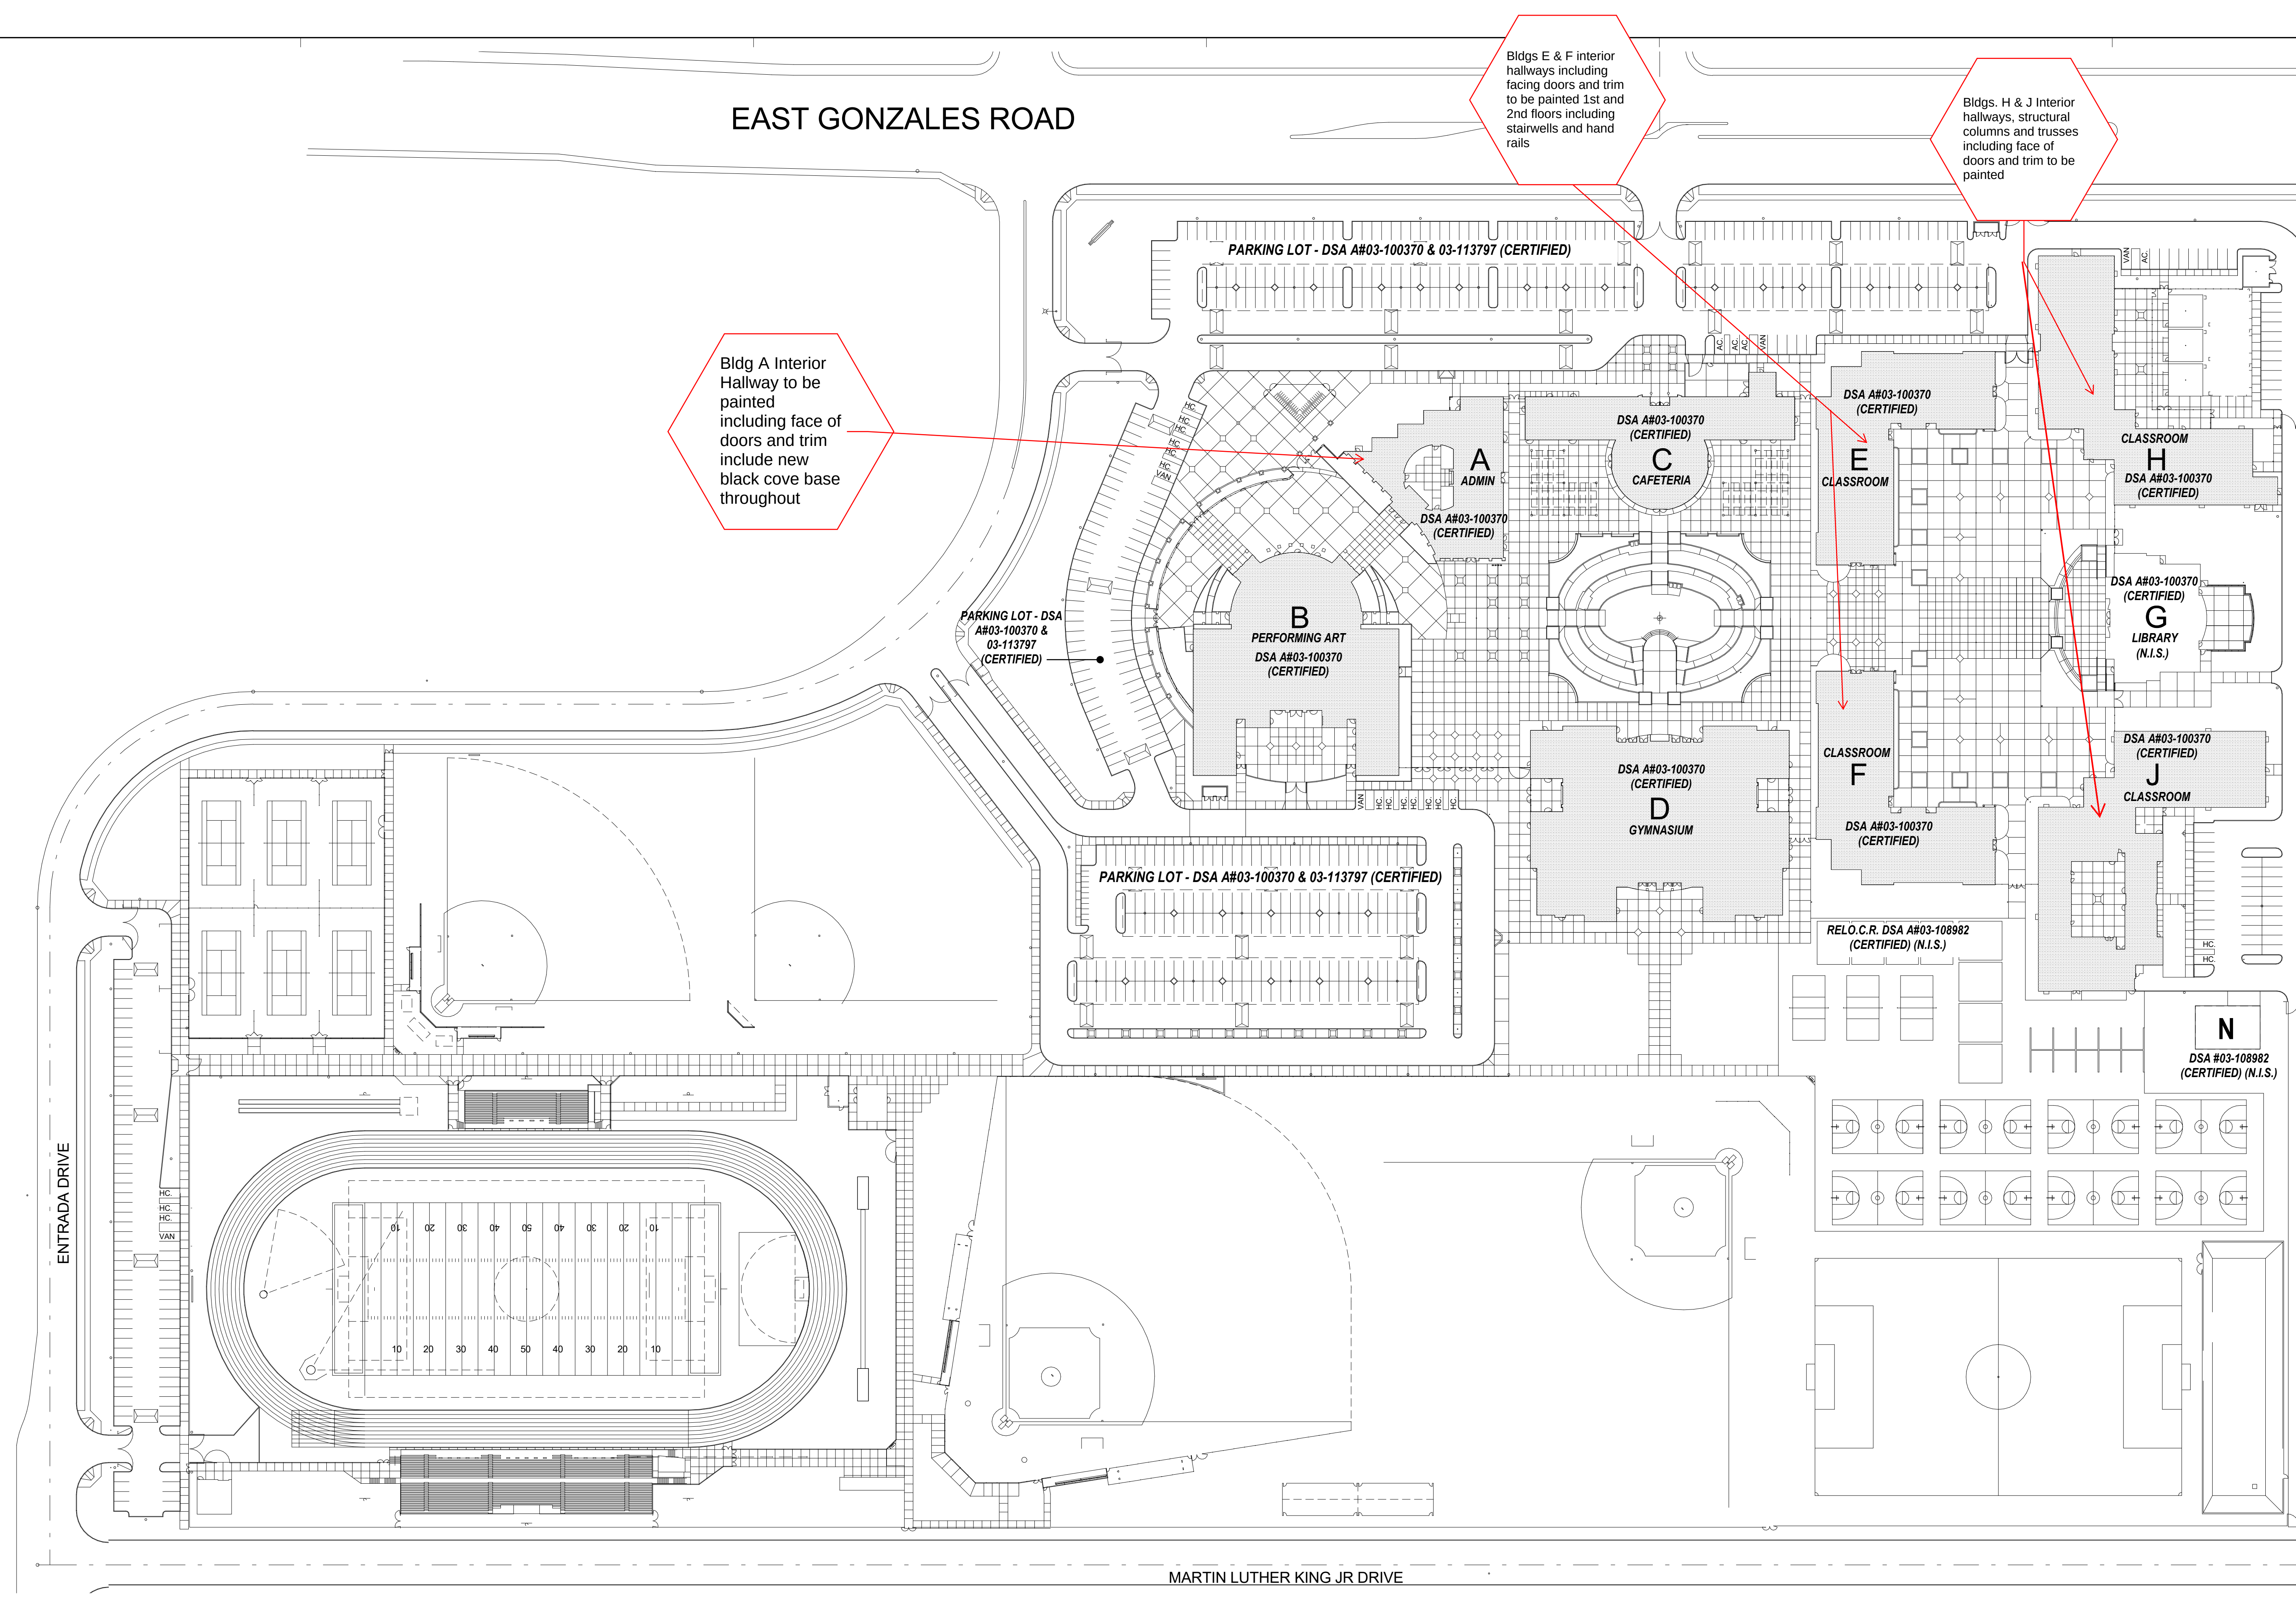

Pacifica Paint Specifications

Faded Gray
DEW 382
EVSH50-3 EVERSIELD EXT
S/G
Primary Wall Color

Baby Seal Gray
DE6361
ASHL70-0 ARISTOSHL IN/EX
H/G
Doors and trim


Dusty Gray
DE IN-110
Ext Semi Gloss
Concrete structures, columns, and
planters

Pacifica Green
DE
ASHL30-0 ARISTOSHL IN/EX
H/G
All steel structures, metal
fencing, railing and handrail,
bike enclosure
Etc.

PACIFICA HIGH SCHOOL

OXNARD UNION HIGH SCHOOL DISTRICT

SCHOOL SITE (805) 278-2907
600 E GONZALES RD,
OXNARD, CA 93036

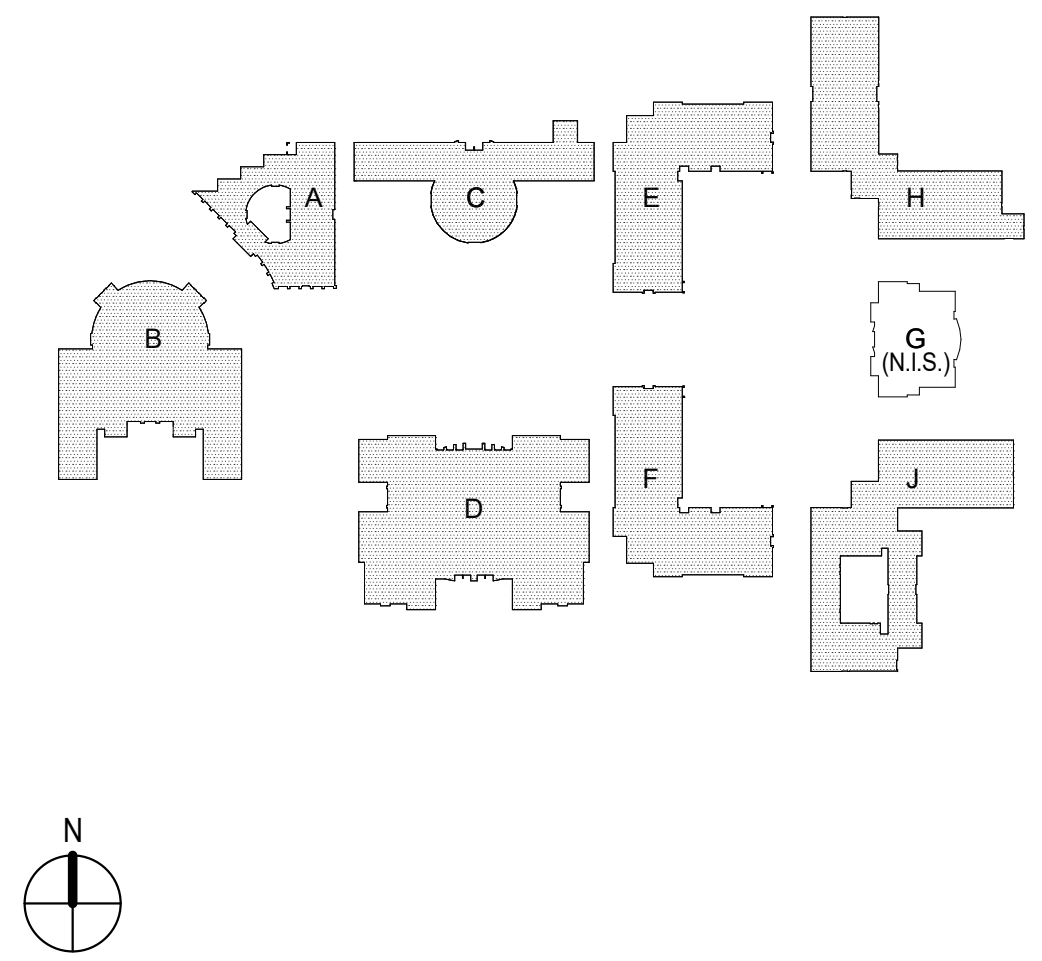		SITE PLAN		1" = 70'-0"	1										
		<table><tr><th>KEYNOTE</th><th>DESCRIPTION</th></tr><tr><td></td><td>All non CMU exterior buildings are to be painted including stucco and portables</td></tr><tr><td></td><td>All handrails, metal fencing, and gates are to be painted including steel structures and bicycle enclosure</td></tr><tr><td></td><td>All scope to be verified by the bidder during site walk</td></tr><tr><td></td><td>All existing painted concrete planters and designated areas are to be re-painted</td></tr></table>	KEYNOTE	DESCRIPTION		All non CMU exterior buildings are to be painted including stucco and portables		All handrails, metal fencing, and gates are to be painted including steel structures and bicycle enclosure		All scope to be verified by the bidder during site walk		All existing painted concrete planters and designated areas are to be re-painted			
KEYNOTE	DESCRIPTION														
	All non CMU exterior buildings are to be painted including stucco and portables														
	All handrails, metal fencing, and gates are to be painted including steel structures and bicycle enclosure														
	All scope to be verified by the bidder during site walk														
	All existing painted concrete planters and designated areas are to be re-painted														
		REFERENCE NOTES	SITE KEY PLAN												