



KEYNOTES

NOTES ARE NOT IN ANY SPECIFIC ORDER OR RELATED TO SPECIFIC WORK.
SOME NUMBERS MAY BE SKIPPED AND THE SAME NUMBER ON MULTIPLE
SHEETS MAY HAVE A DIFFERENT NOTATION.

- EXISTING
 - * BASED ON NON-VERIFIED INFORMATION FROM JFC ENGINEERS
 - 100 ASPHALT PAVEMENT
 - 103 CONCRETE PAVEMENT
 - 105 GRAVEL AREA
 - * 107 DRAINAGE DITCH/SWALE
 - * 109 FENCE
 - * 110 GATE
 - * 120 6" WATER MAIN
 - * 123 6" WATER SERVICE
 - 125 SANITARY SEWER MAIN
 - * 131 ELECTRICAL UTILITY
 - * 135 OVERHEAD POWER LINE
 - 150 CONCRETE OIL WATER SEPARATOR
 - 153 MANHOLE ACCESS
 - 156 CONCRETE VAULT W/ MANHOLE ACCESS
 - 158 6" PVC SUMP DRAIN PIPE
 - 160 CLEANOUT
 - 161 LOCATION OF ROCK BOULDERS IN PIPE (OBSTRUCTED)
 - 163 SANITARY SEWER MANHOLE
 - 165 TIE TO SA MAIN (UNKNOWN CONFIGURATION)
- DEMOLITION
 - 175 DEMOLISH PIPE SEGMENT BETWEEN VAULTS
 - 177 DEMOLISH CONCRETE VAULT
 - 180 DEMOLISH PIPE SEGMENT TO NEW SA TIE POINT
 - 183 DEMOLISH CLEANOUT
 - 185 ABANDON PIPE IN PLACE
 - 187 POTHOLE FOR FIELD VERIFICATION

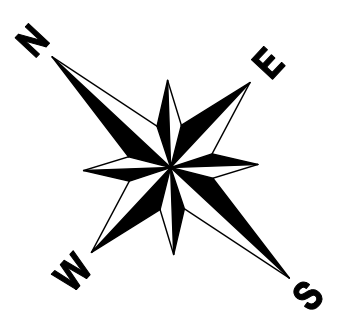

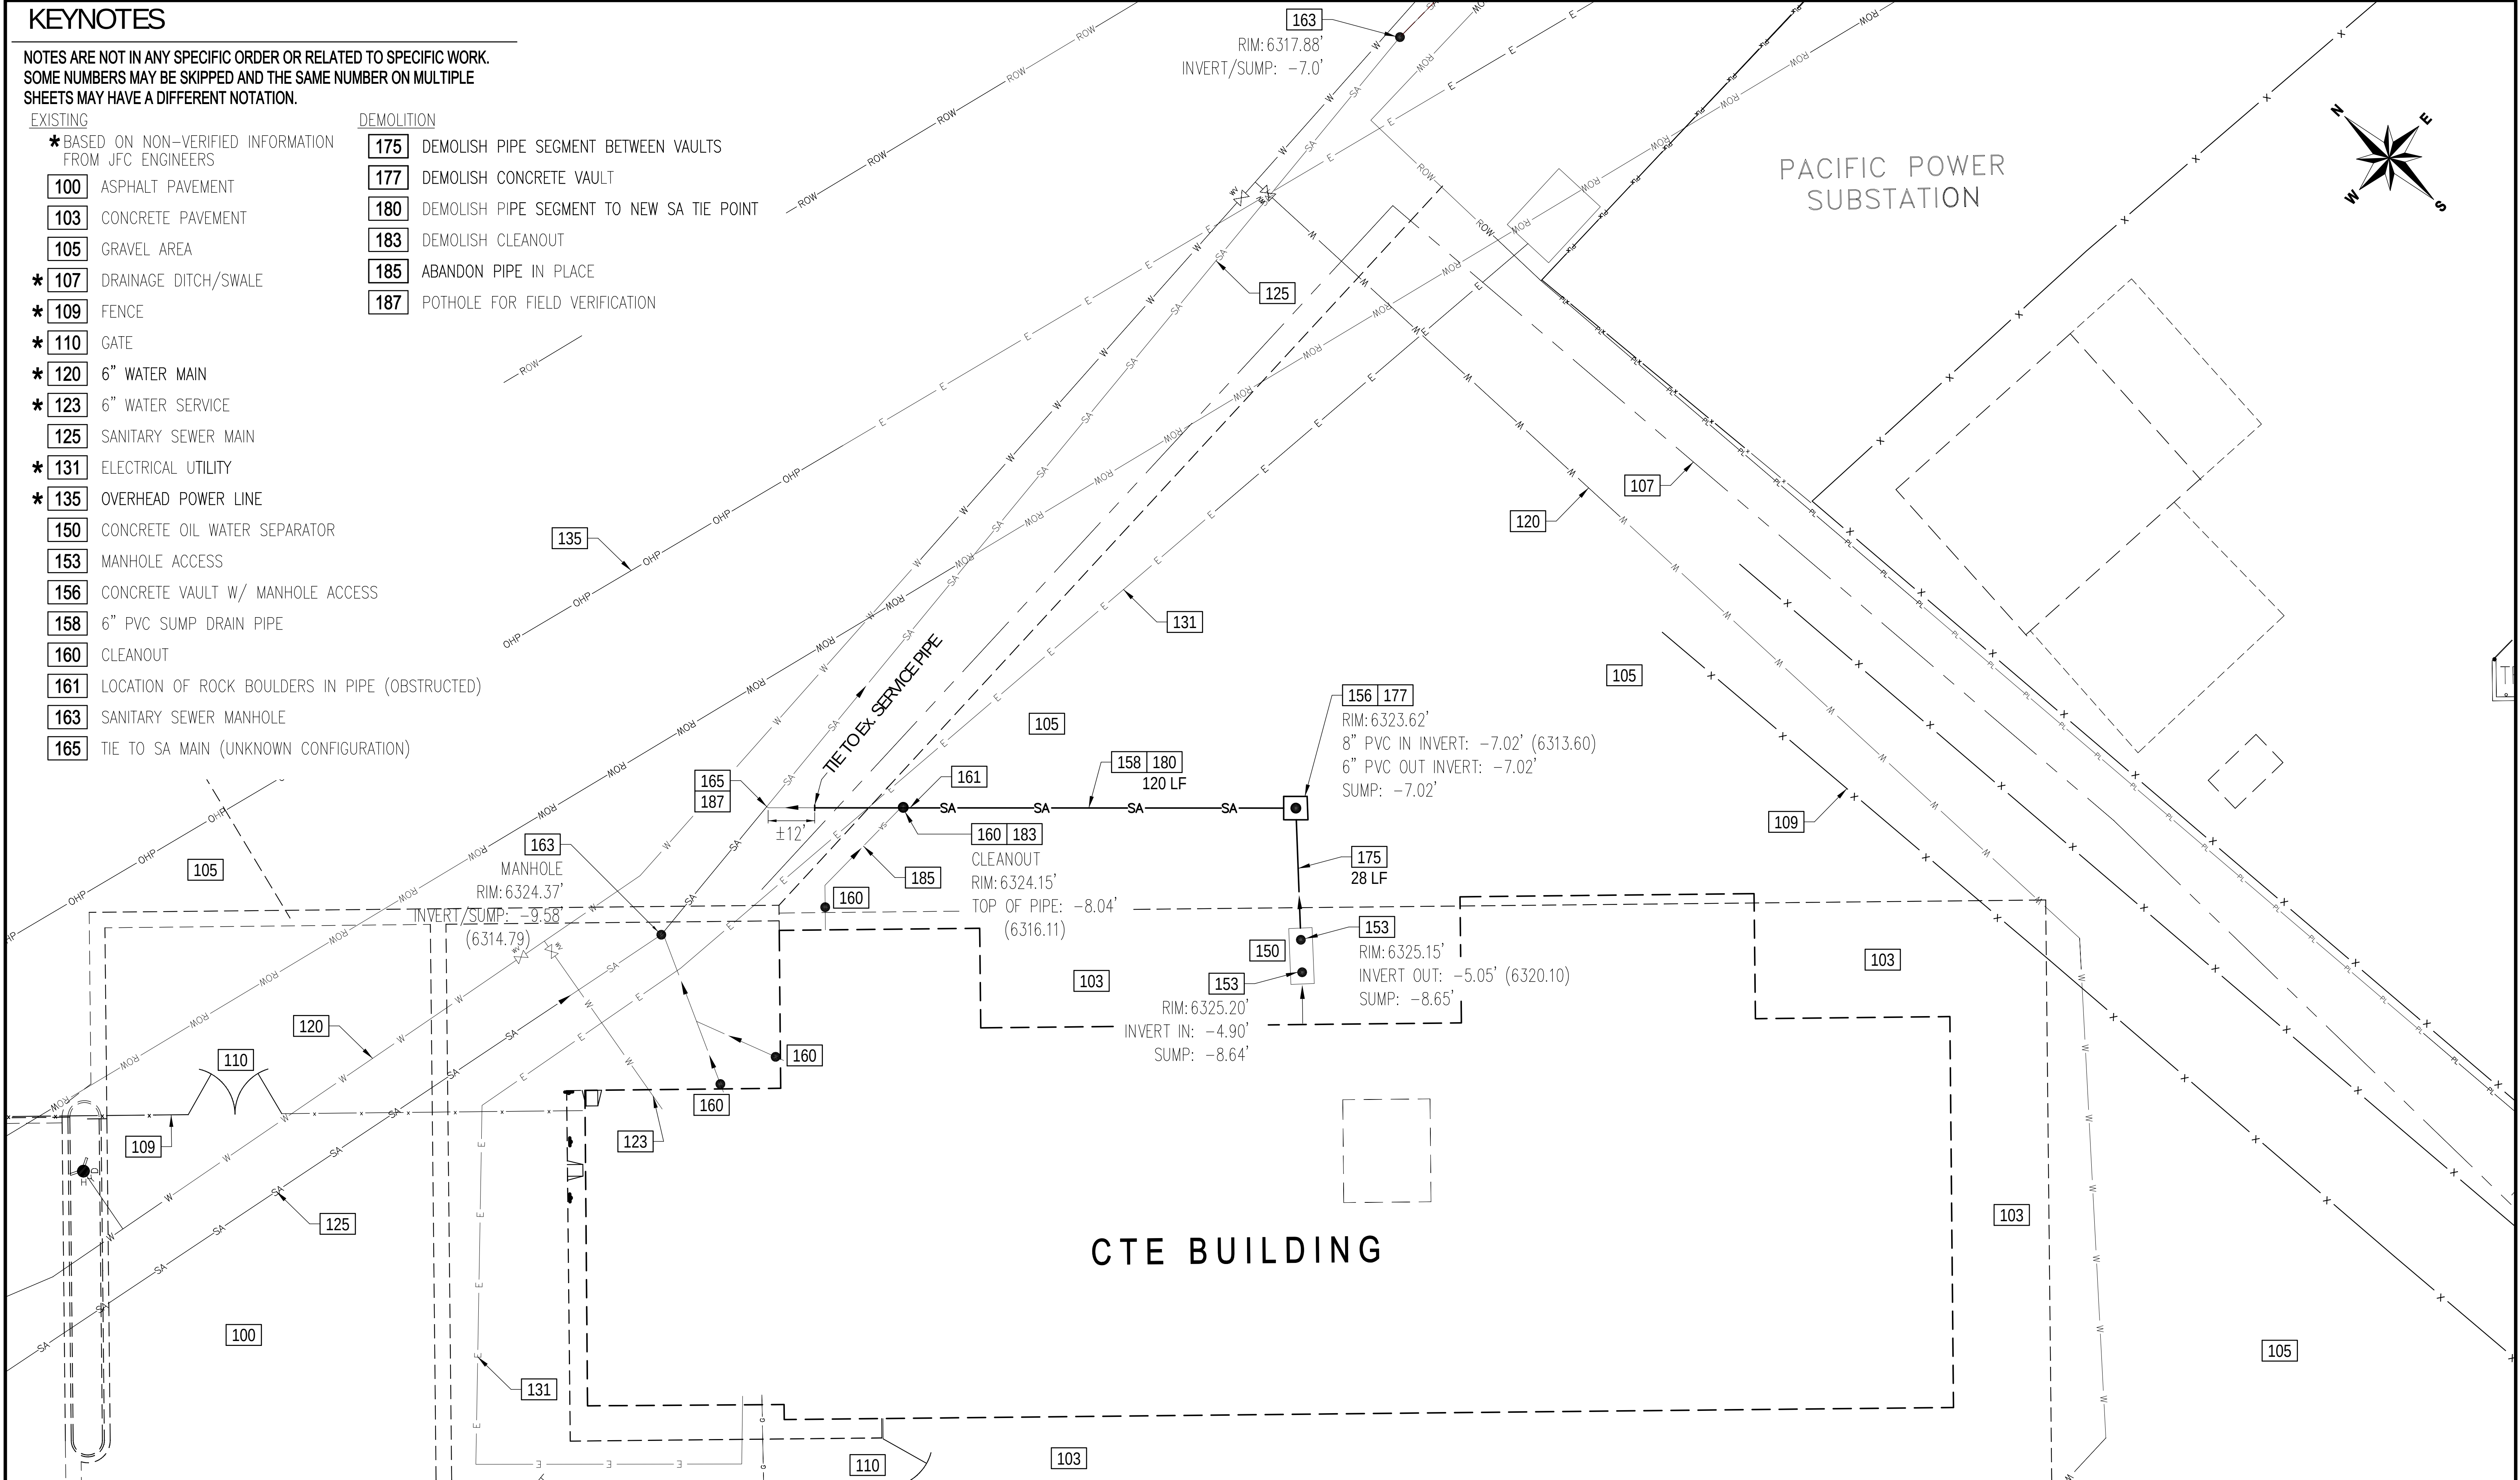

PRINTED: 05/14/2026 FOR DATE

- ☒ PRELIMINARY
- ☒ DESIGN DEVELOPMENT
- ☐ BIDDING
- ☐ CONSTRUCTION
- ☐ APPROVAL
- ☐ AS BUILT
- ☐ REVISION

No.	REVISIONS	BY	DATE	APPD.
1	PRELIMINARY SA SYSTEM DEMOLITION AND RECONSTRUCTION PLAN FOR OWNER APPROVAL	BLS	05/15/26	-
0	FACILITY AS-BUILT PROVIDED BY EDA	BLS	04/26	-

TITLE **SWEETWATER COUNTY SCHOOL DISTRICT #1**
CTE Building
EXISTING SITE / DEMOLITION PLAN

Drawn By: -	Date 04/26	Engr. -	Date 04/26
Chk'd. By: -	Date -	Appd. -	Date 04/26
Project No. 26-04-166	Scale 3/32" = 1'-0"		

C-100

REVISION **1**