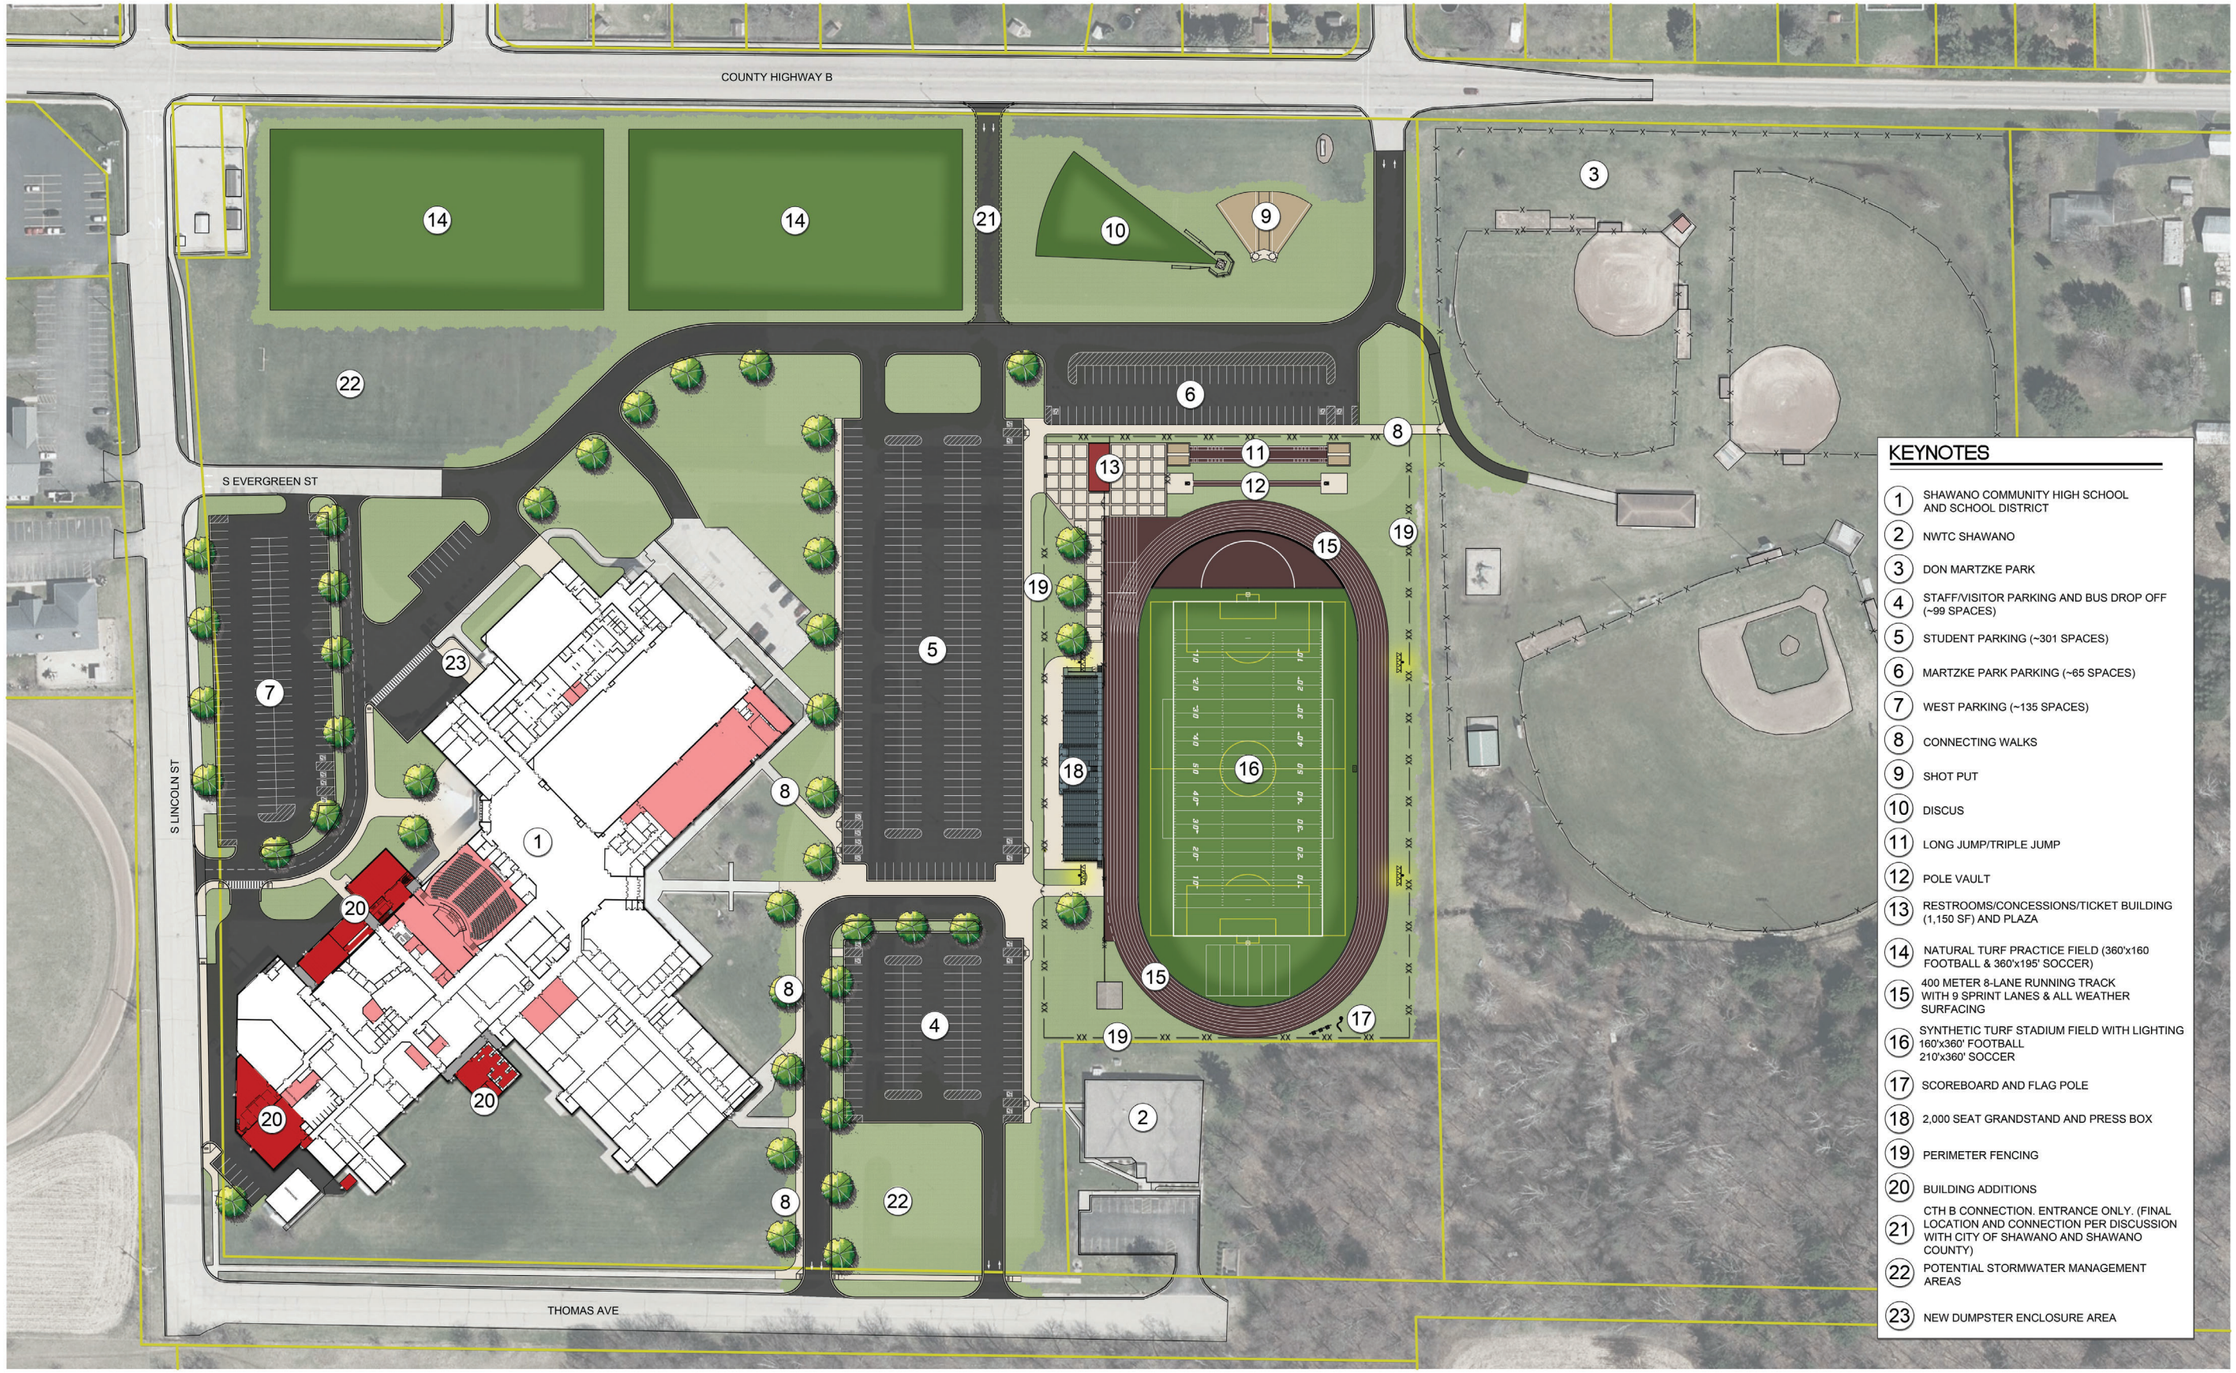


SHAWANO SCHOOL DISTRICT

ATHLETIC FACILITY STUDY ▪ HIGH SCHOOL TRACK AND FIELD - CONCEPT 1

220 COUNTY RD B ▪ SHAWANO, WI 54166

N

0' 60' 120' 180'

RETTLER CORP. PROJECT # ▪ 23.000

DATE ▪ 07.03.24

RETTLER corporation

▪ 3317 BUSINESS PARK DRIVE, STEVENS POINT, WI 54482

▪ TELEPHONE ▪ 715 - 341 - 2633, FAX ▪ 715 - 341 - 0431

▪ EMAIL ▪ INFO @ RETTLER.COM, WEBSITE ▪ WWW.RETTLER.COM