


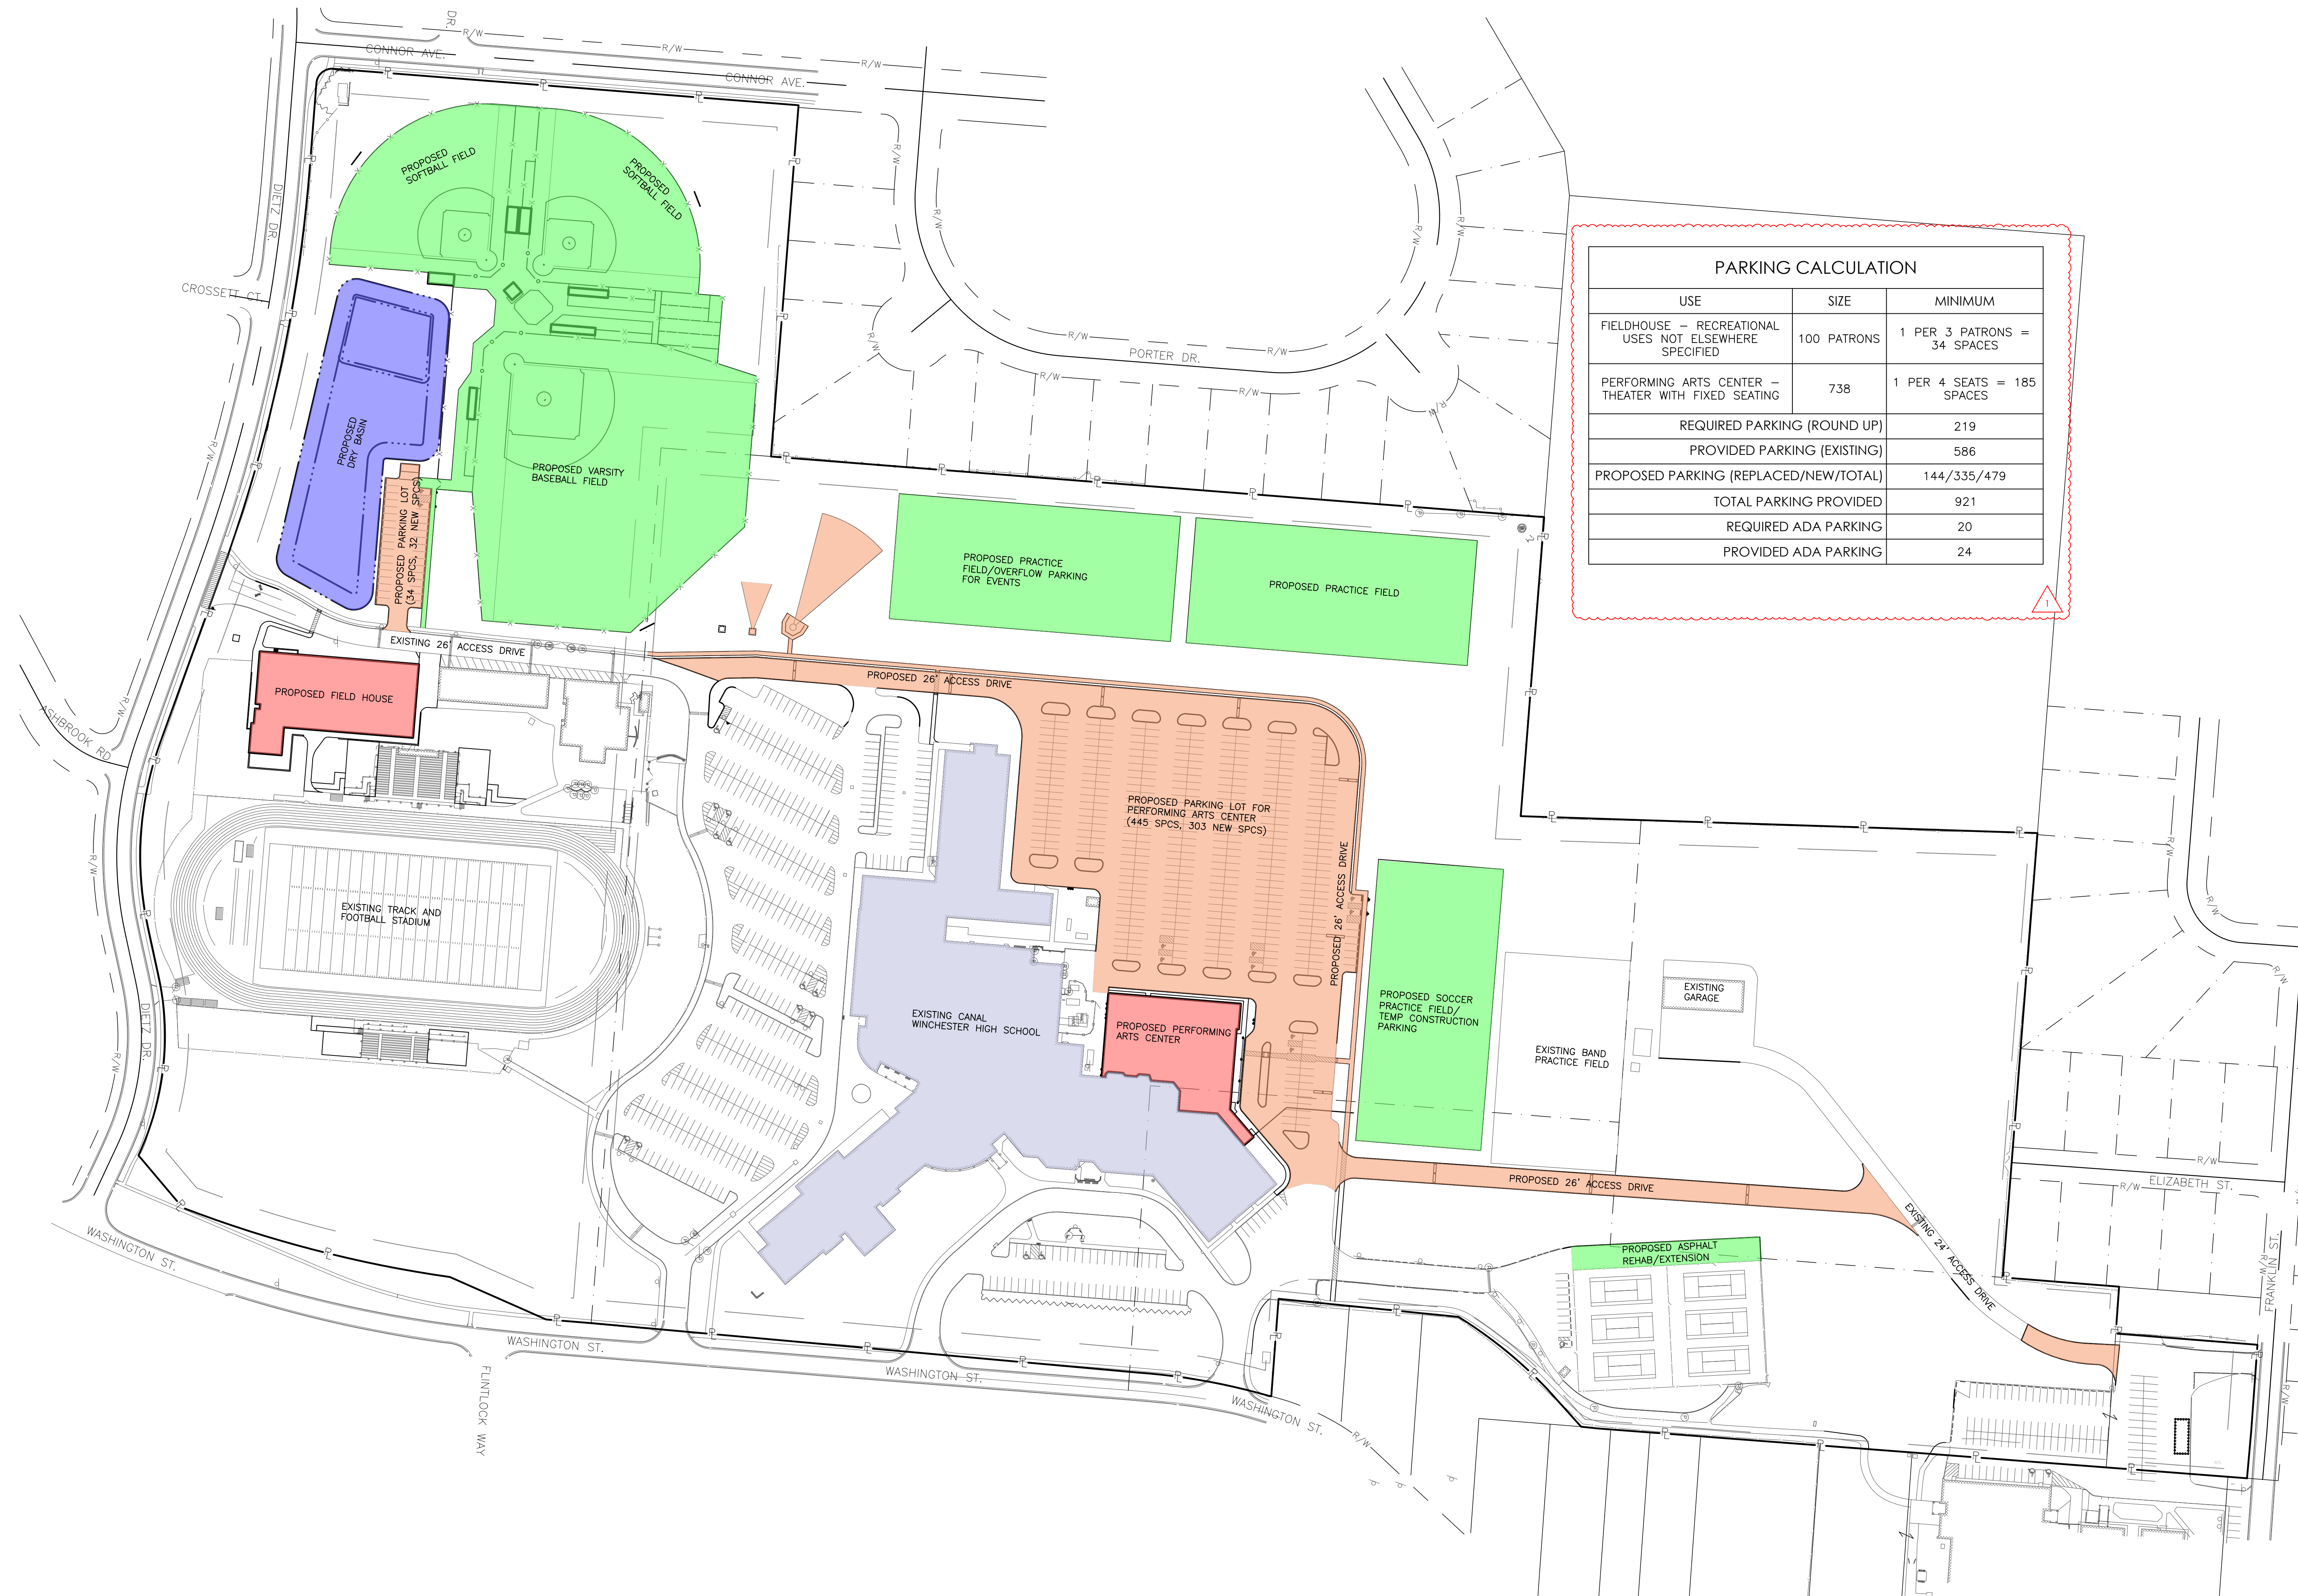


OFFICES

1495 Old Henderson Road
Columbus, Ohio 43220
614-459-6992

422 North Broad Street
Lancaster, Ohio 43130
740-385-2140


507 Main Street
Zanesville, Ohio 43701
740-450-1640

**NOT FOR
CONSTRUCTION**

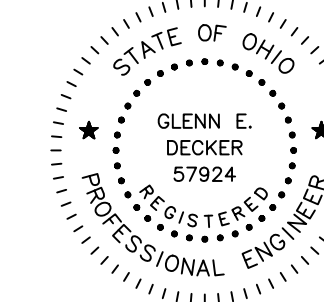

Registered Engineer Date 03-23-2026

These drawings are instruments of professional service by Sands Decker CPS, LLC for the designated project. Sands Decker CPS, LLC assumes no liability for unauthorized use of these drawings, specifications, and documents.

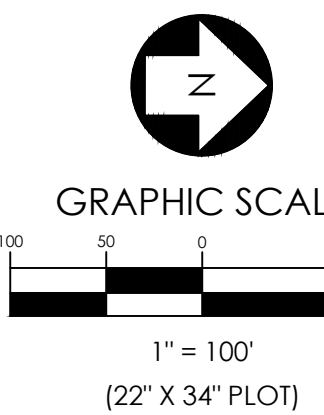

**CANAL
WINCHESTER
HIGH SCHOOL**
300 WASHINGTON ST
CANAL WINCHESTER,
OH 43110

3-23-2026 CONSTRUCTION DRAWINGS

PROPOSED OVERALL
SITE PLAN
C4.0
SD PROJECT NO. 5043

PROPOSED OVERALL SITE
PLAN

Canal Winchester High School
300 Washington Street
Canal Winchester, Ohio 43110

PREPARED FOR:
Canal Winchester Local Schools
1000 Washington Street
Canal Winchester, OH 43110

schorr architects inc.

**CDA COMMUNITY
DESIGN ALLIANCE**

SD 06-23-25	RECORD DRAWINGS
DD 10-13-2025	
EARLY SITE PACKAGE 12-10-2025	
CD 02-20-2026	
REVISION 1 03-18-2026	
COMM. NO.: 2515	

C4.0

SIGNED DATE