


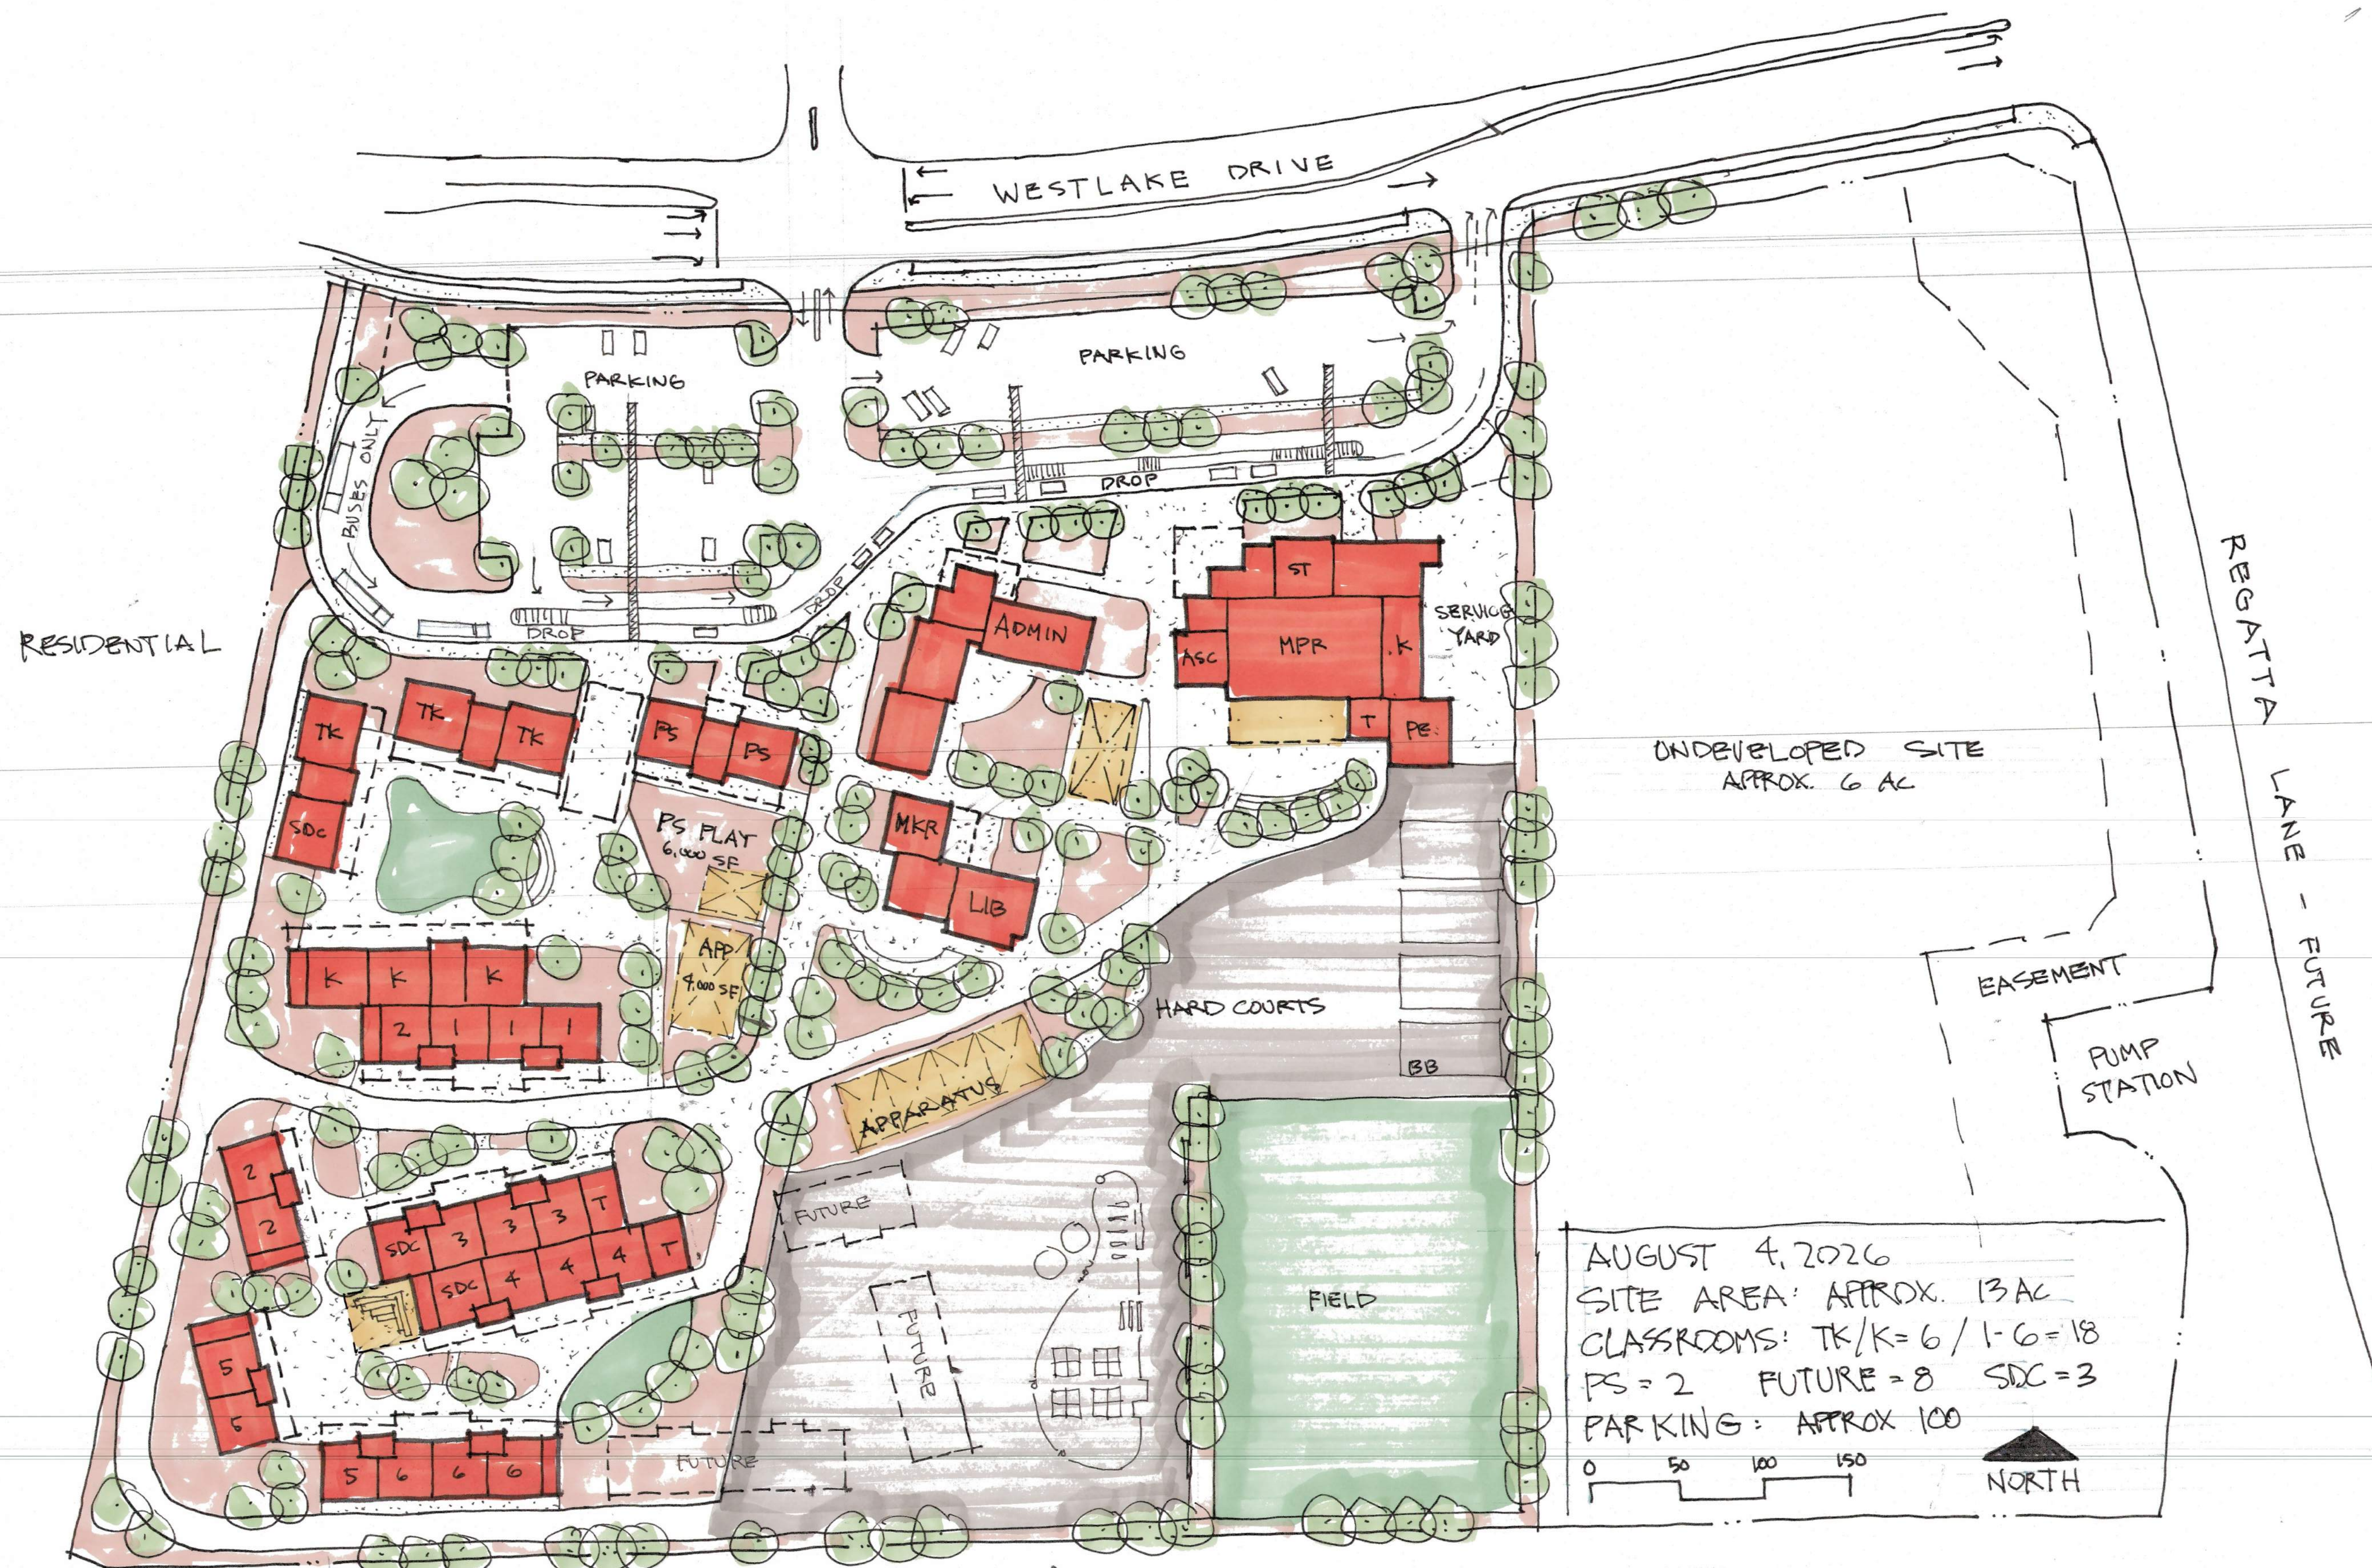

SITE I - SITE PLAN STUDY

LODI UNIFIED SCHOOL DISTRICT

HMC ARCHITECTS

AUGUST 4, 2026
 SITE AREA: APPROX. 13 AC
 CLASSROOMS: TK/K=6 / 1-6=18
 PS=2 FUTURE=8 SDC=3
 PARKING: APPROX 100

0 50 100 150
 NORTH