


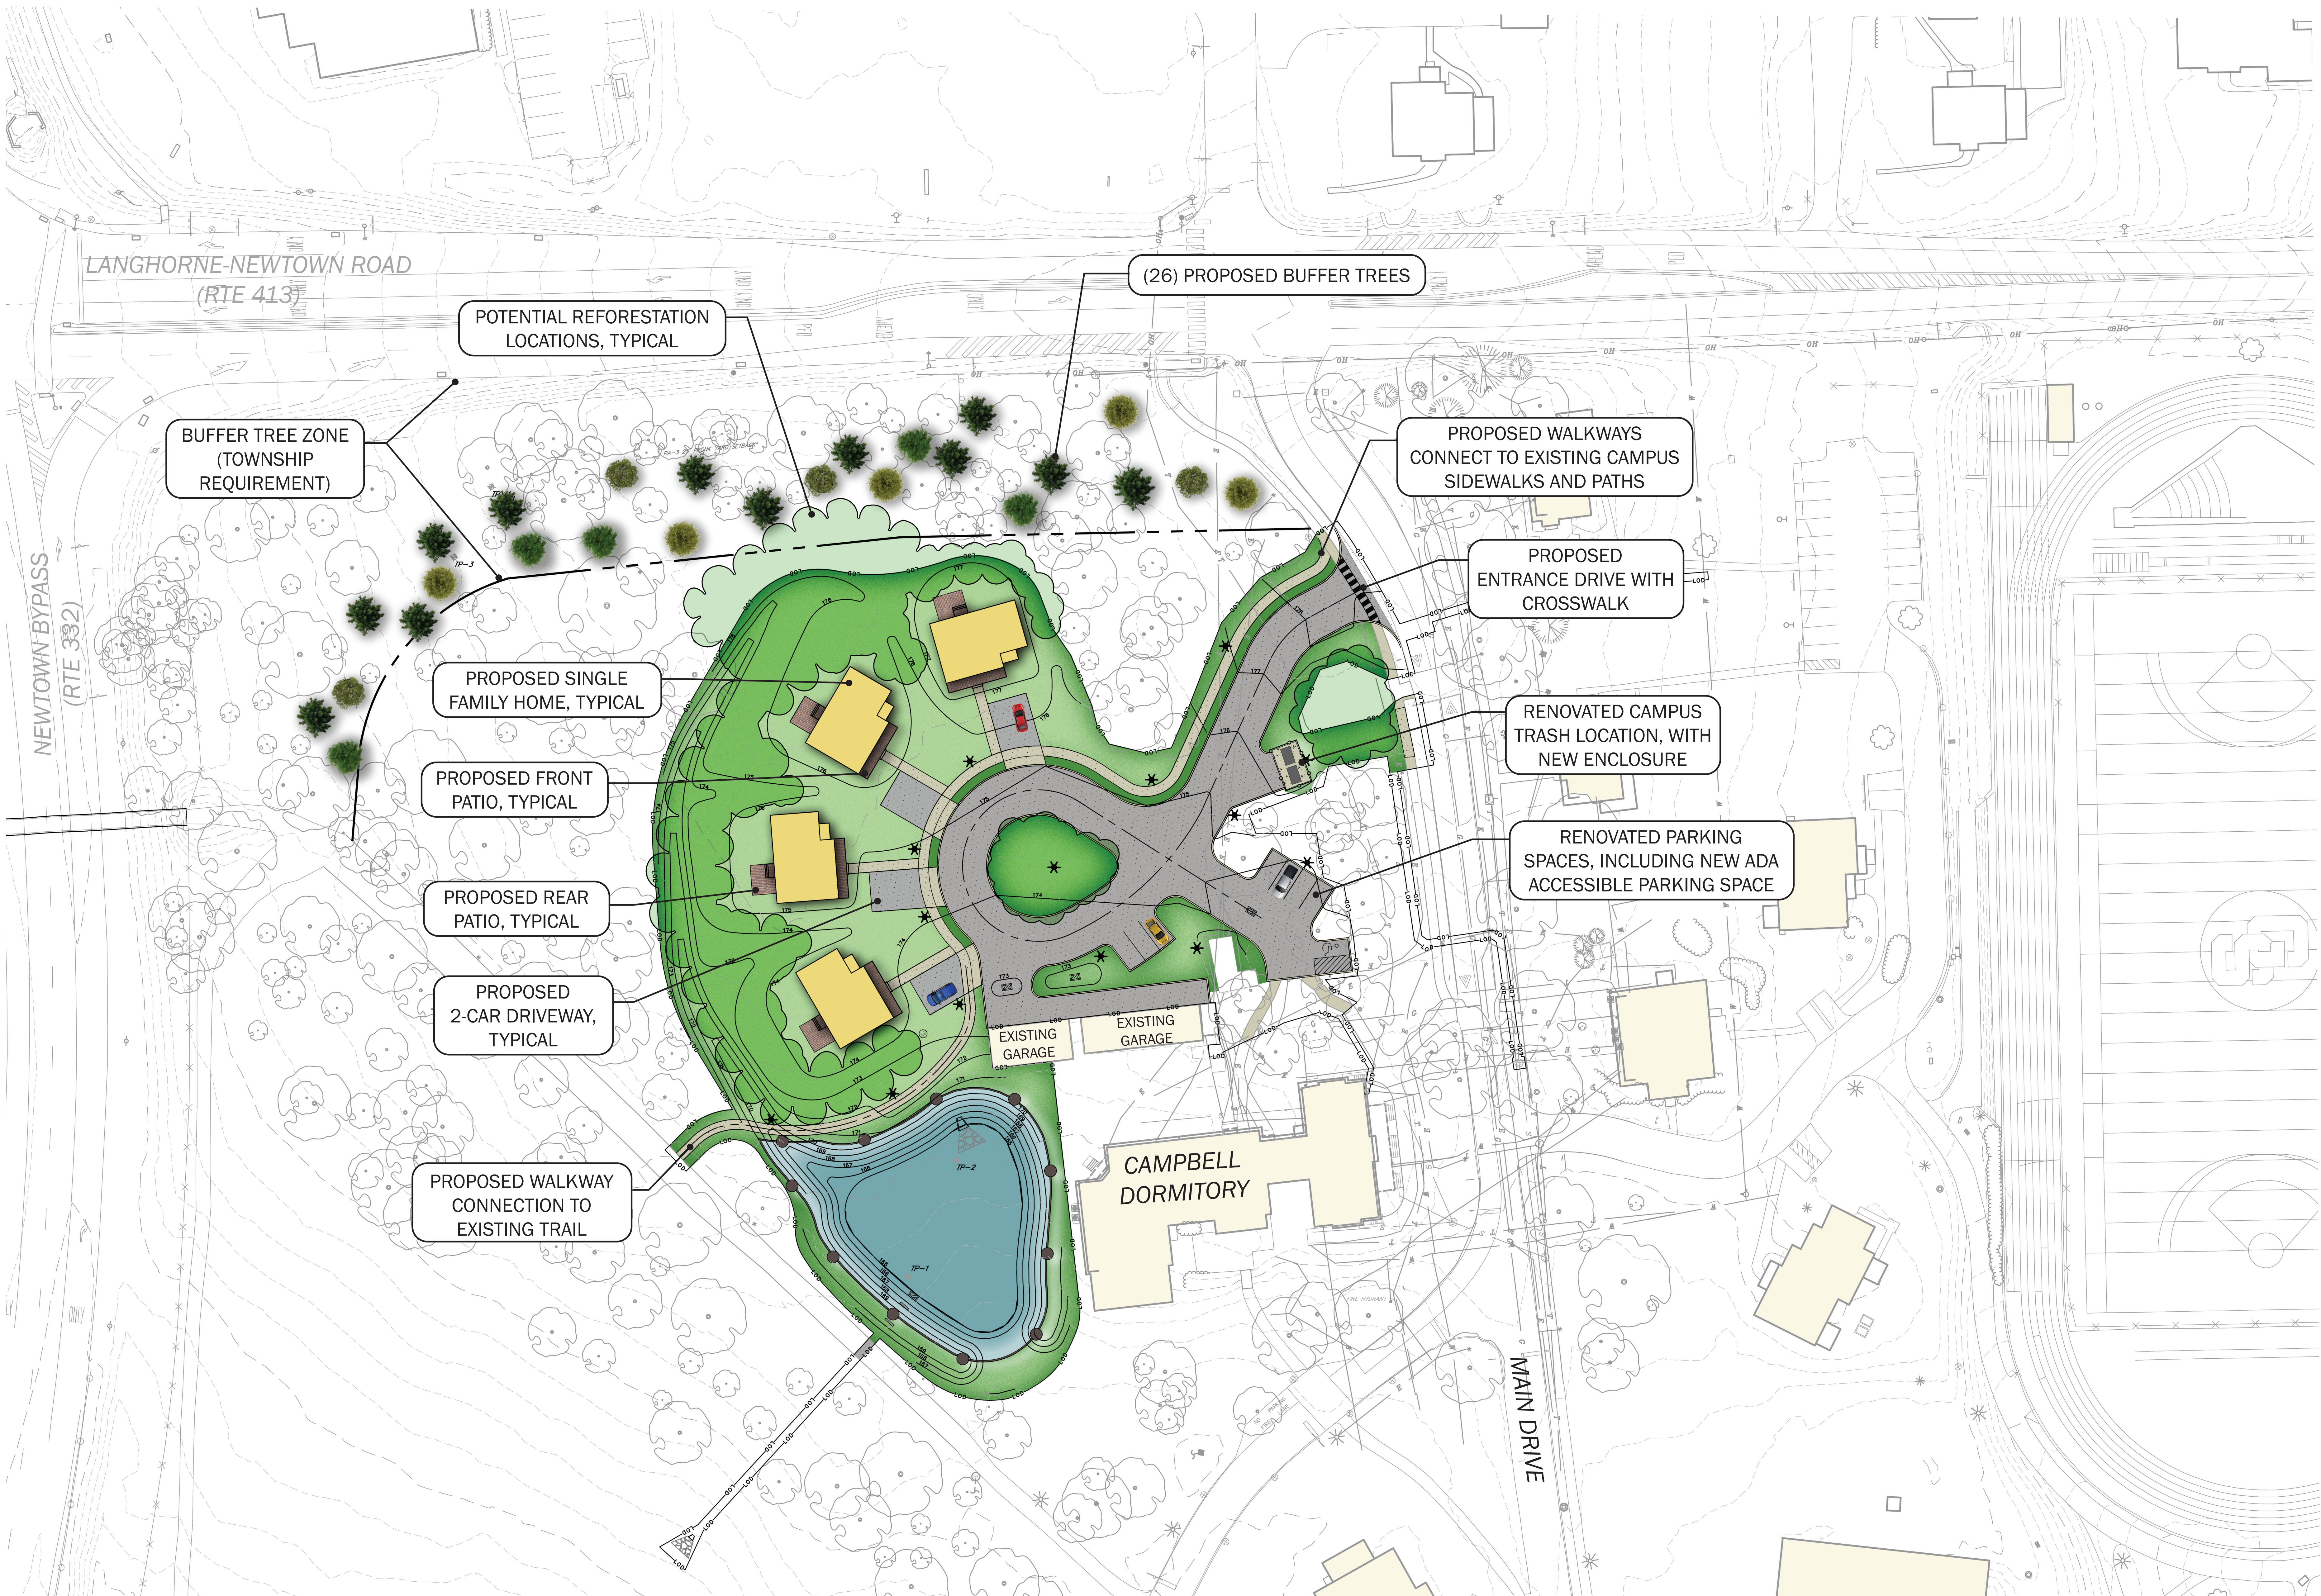

GEORGE SCHOOL FACULTY HOUSING DEVELOPMENT ILLUSTRATIVE SITE PLAN

MIDDLETOWN TOWNSHIP, NEWTOWN, PENNSYLVANIA