



F:\PROJECTS\2025\2025-2026\NEW JOSEPH BONNHIEF PLANS AND GRAPHICS\IMPROVEMENT PLANS\2025 - C2.0 - PAVING AND SITE AMENITIES PLAN.DWG 9/25/2025 4:52 PM

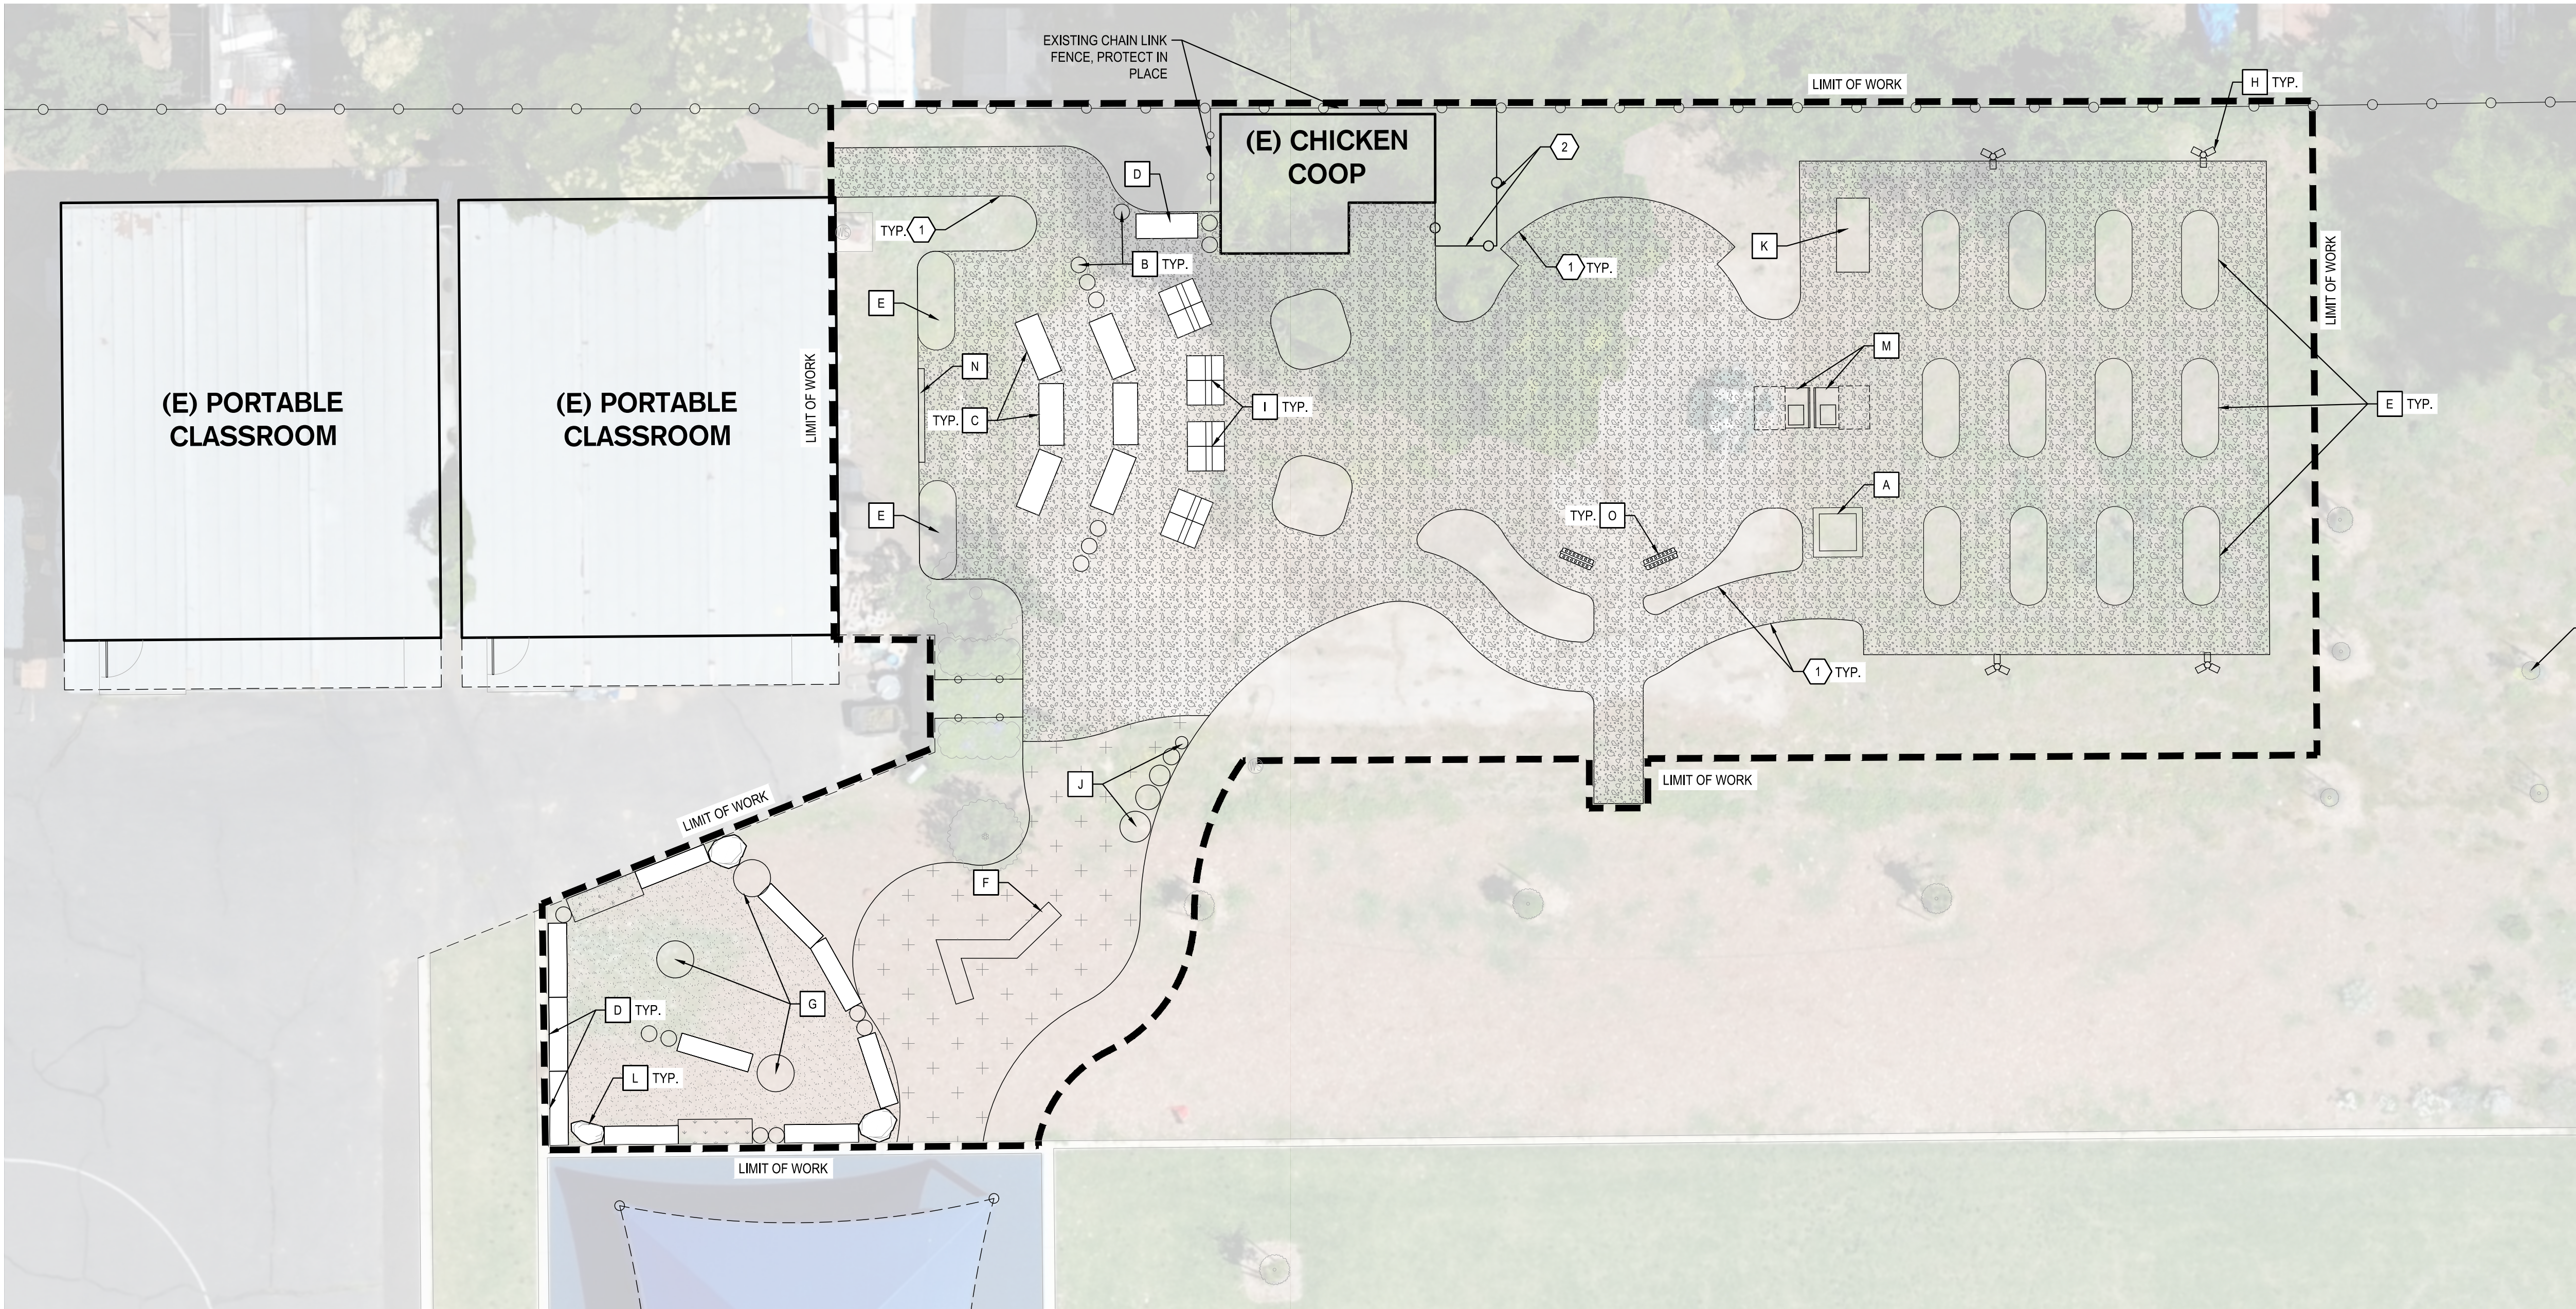

AMENITIES PLAN

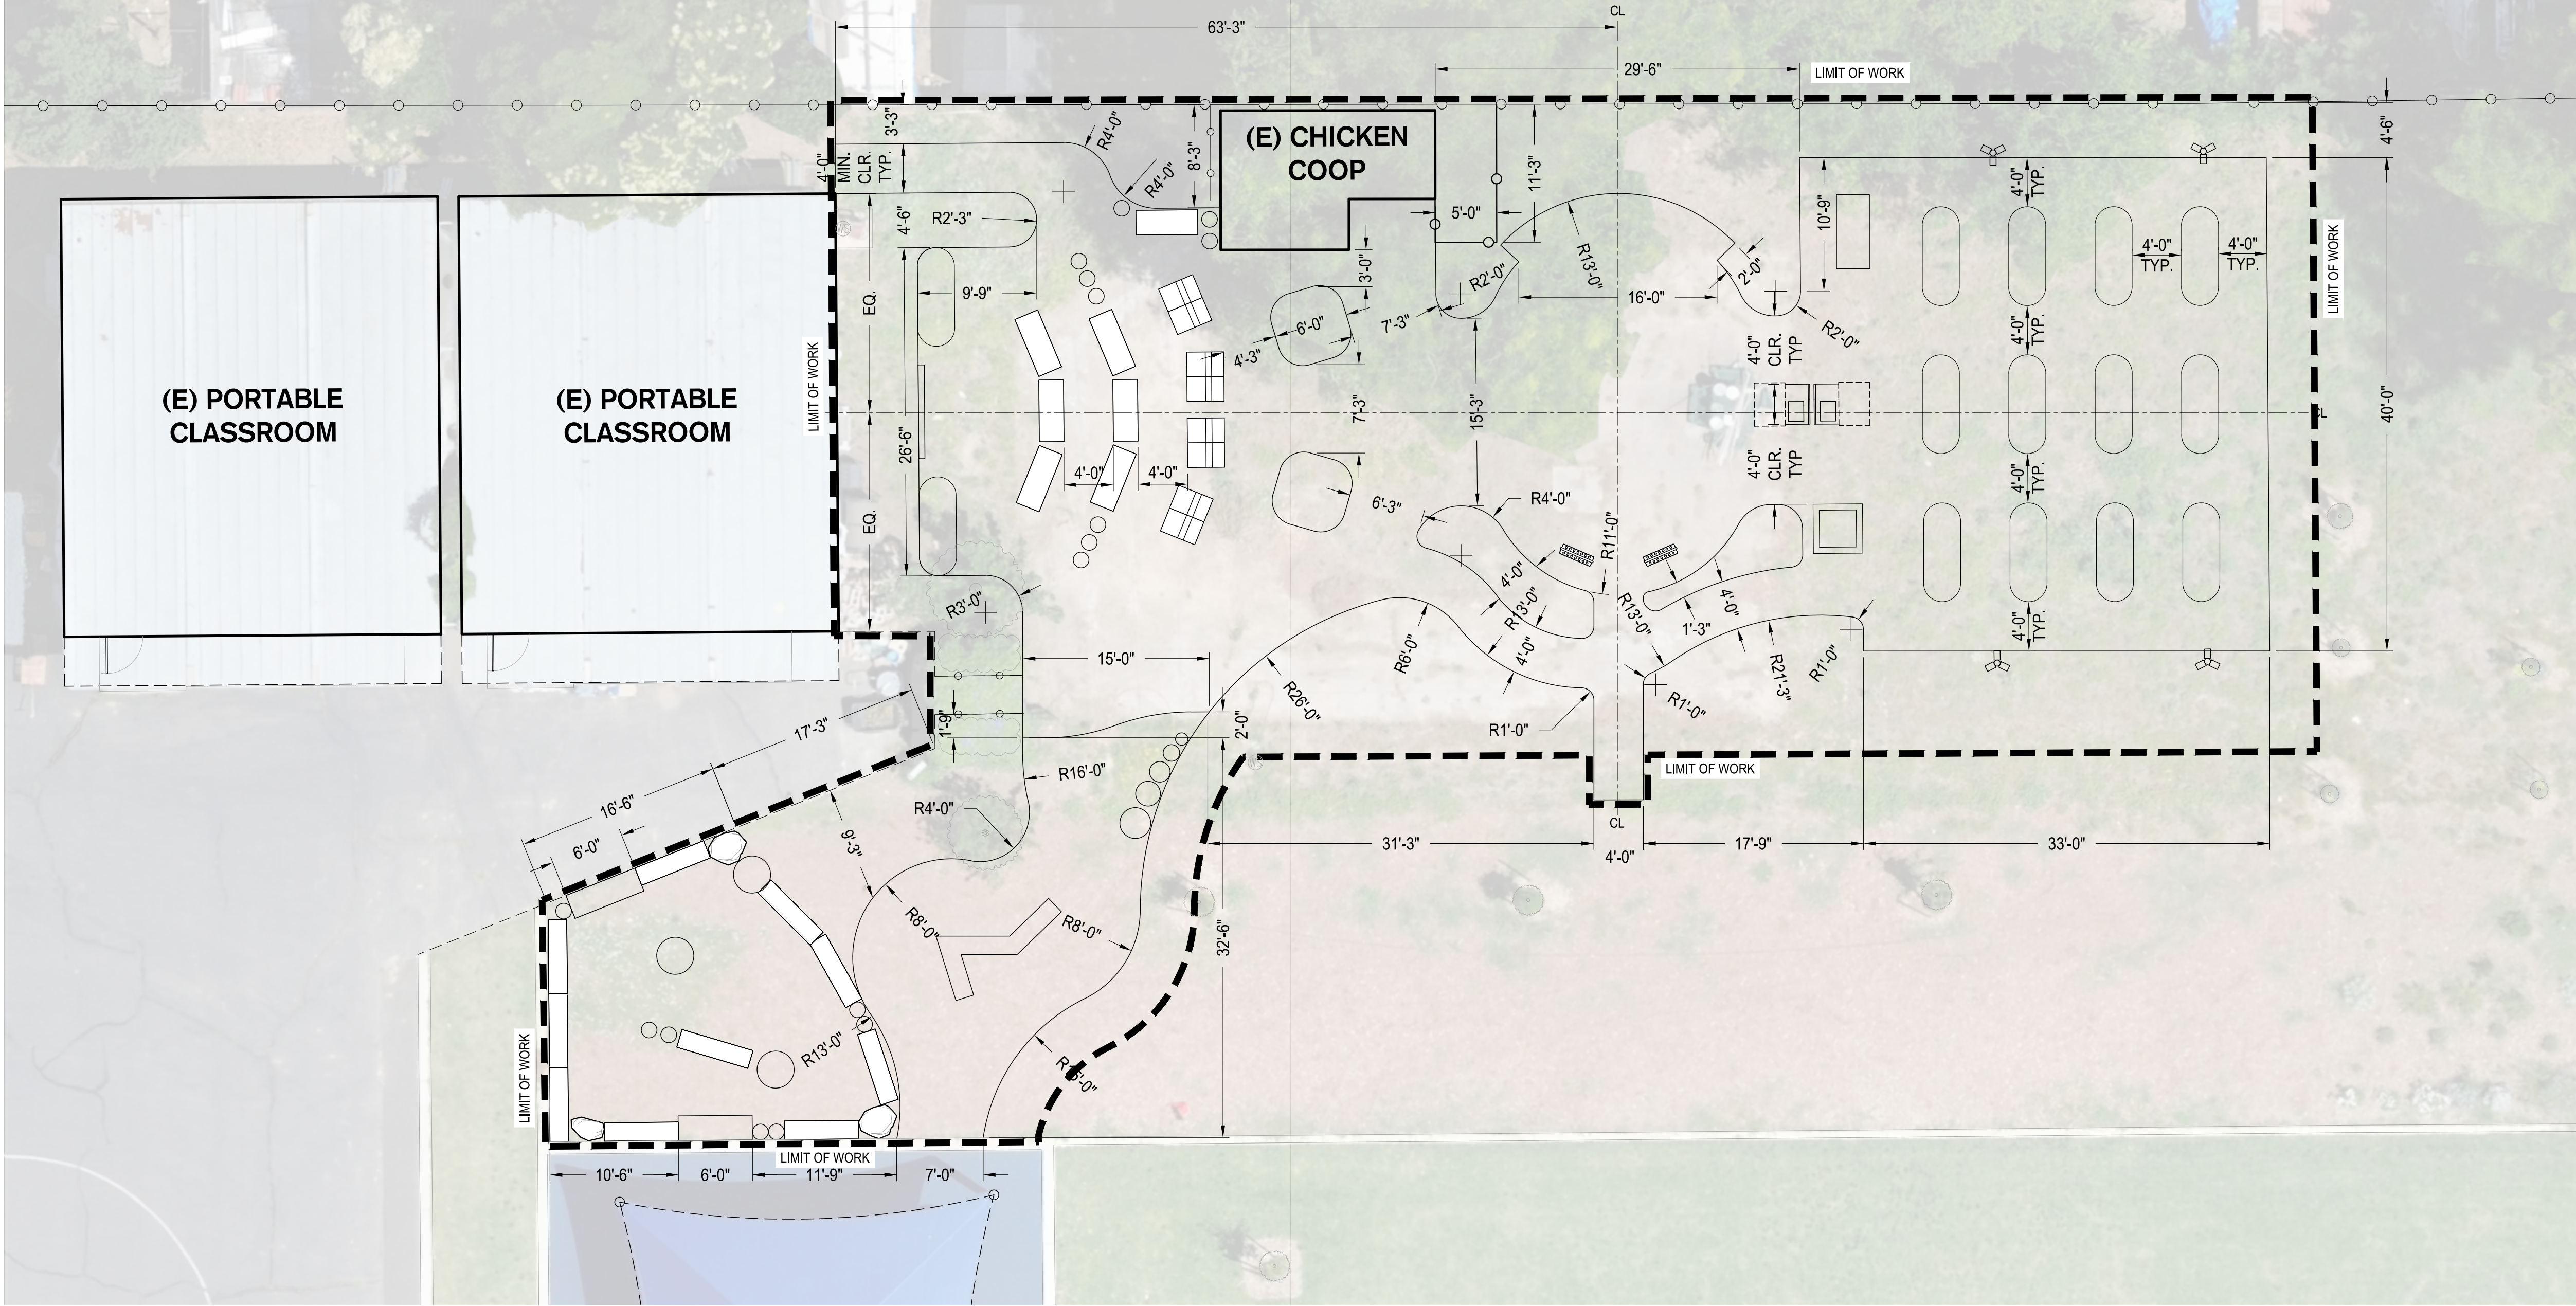

LAYOUT PLAN

GENERAL PAVING AND DIMENSIONING NOTES

- CONTRACTOR SHALL IMMEDIATELY NOTIFY ENGINEER OF ANY QUESTION THAT MAY ARISE CONCERNING THE INTENT, PLACEMENT, OR LIMITS OF DIMENSIONS NECESSARY FOR CONSTRUCTION OF THIS PROJECT.
- BUILDINGS ARE SHOWN FOR REFERENCE ONLY.
- NO FREE DECOMPOSED GRANITE PATH EDGES WILL BE ACCEPTED. ALL NEW DECOMPOSED GRANITE EDGES SHALL BE CONTAINED BY METAL HEADER, SEE DETAIL 4 ON SHEET L3.0

NOTES

DESCRIPTION

- DECOMPOSED GRANITE
4" LAYER OF DECOMPOSED GRANITE WITH STABILIZER IN ACCORDANCE WITH PROJECT SPECIFICATIONS OVER MIRA1 140N FILTER FABRIC. PLACE IN 2" LIFTS. SCARIFY, MOISTURE CONDITION, AND COMPACT 8" SUBGRADE TO 90% R.C. IN ACCORDANCE WITH ASTM D1557. SEE DETAIL 3 ON SHEET L3.0.
- PLAY SAND
SEE DETAIL 2 ON SHEET L3.0
- ENGINEERED WOOD FIBER
12" THICK LAYER OF ENGINEERED WOOD FIBER, SEE DETAIL 1 ON SHEET L3.0
- SYNTHETIC TURF
SEE DETAIL 6 ON SHEET L3.0

KEY NOTES

- 1. INSTALL METAL HEADER PER DETAIL 4 ON SHEET L3.0
- 2. INSTALL 4" HIGH FENCE PER DETAIL 2 ON SHEET C4.0
- 3. EXISTING TREE TO REMAIN, PROTECT IN PLACE

SITE FURNISHINGS & AMENITIES

REFERENCE	SYMBOL	DESCRIPTION	MANUFACTURER / MODEL	COLOR / FINISH	DETAIL #/SHEET
A	[Symbol]	ACCESSIBLE RAISED GARDEN BED (N) ACC - ACCESSIBLE	SEE SITE DETAILS	SEE SITE DETAILS	9/L3.0
B	[Symbol]	LOG SEAT 18" DIA. SURFACE MOUNTED	BAY AREA REDWOOD CONTACT: NICK HARVEY, OFFICE: 925-421-0118, NICK@BAYAREAREDWOOD.COM	NATURAL WOOD SMOOTH	8/L3.0
C	[Symbol]	STRIPPED WOOD LOG 8" LONG, BACKLESS, SURFACE MOUNTED	BAY AREA REDWOOD CONTACT: NICK HARVEY, OFFICE: 925-421-0118, NICK@BAYAREAREDWOOD.COM	NATURAL WOOD SMOOTH	7/L3.0
D	[Symbol]	STRIPPED WOOD LOG 6-10" LONG, BACKLESS, SURFACE MOUNTED	BAY AREA REDWOOD CONTACT: NICK HARVEY, OFFICE: 925-421-0118, NICK@BAYAREAREDWOOD.COM	NATURAL WOOD SMOOTH	2/L3.0 2
E	[Symbol]	METAL PLANTER 2' TALL, 8' LONG, 3' WIDE	OWNER FURNISHED		10/L3.0
F	[Symbol]	FEATURE LOG	BAY AREA REDWOOD CONTACT: NICK HARVEY, OFFICE: 925-421-0118, NICK@BAYAREAREDWOOD.COM	N/A	18/L3.0 2
G	[Symbol]	LOG STUMP TABLE 3" DIA.	BAY AREA REDWOOD CONTACT: NICK HARVEY, OFFICE: 925-421-0118, NICK@BAYAREAREDWOOD.COM	N/A	18/L3.0
ADD ALTERNATIVE #1					
H	[Symbol]	BIRDHOUSE POLE	SEE SITE DETAILS	N/A	15/L3.0
I	[Symbol]	CHILDREN'S DESKS	SEE SITE DETAILS	N/A	17/L3.0
J	[Symbol]	FREE NOTES TUNED DRUMS	FREENOTES TUNED DRUMS	N/A	16/L3.0
K	[Symbol]	WATER PLAY 1.5' TALL, 6' LONG, 2'-8" WIDE	COMMUNITY PLAYTHINGS OUTLAST CASCADE, ITEM NUMBER:W40	N/A	14/L3.0
L	[Symbol]	LANDSCAPE BOULDER	SEE SITE DETAILS	N/A	14/L3.0
M	[Symbol]	KITCHEN UTILITY SINK 38.4" L X 23.6" W X 31.5" H	PUREZMMOTO	STAINLESS STEEL	11/L3.0
N	[Symbol]	CHALKBOARD 4'X8' PANEL	NATURE'S INSTRUMENTS N-PG-30X-01 IN-GROUND MOUNT	N/A	12/L3.0
O	[Symbol]	CLEAR PAINT PANEL DIRECT BURY	LANDSCAPE STRUCTURES	LEAF	13/L3.0

SIEGFRIED

342B Brookside Road
Stockton, California 95219
209-943-0291
Fax: 209-942-0214
www.siegfriedeng.com

CIVIL

STRUCTURAL

LANDSCAPE ARCHITECTURE

SURVEYING

PLANNING

ATHLETIC FACILITY DESIGN

GEOTECHNICAL

REVISIONS

No. Date Description

2 9/25/26 BID ADDENDUM

PROJECT

NEW JOSEPH
BONNHIEF
CHARTER
SCHOOL

7300 MARIN AVE,
SACRAMENTO, CA
95820



DATE SIGNED: 09/25/26

SHEET TITLE

PAVING AND SITE
AMENITIES PLAN

Proj Mgr TDC
Drawn by LLH/ONM
Date 09/25/2026
Job No. 25275
Sheet:

C2.0

of: 12

