





1 FIRST FLOOR PLAN
A100
1/16" = 1'-0"

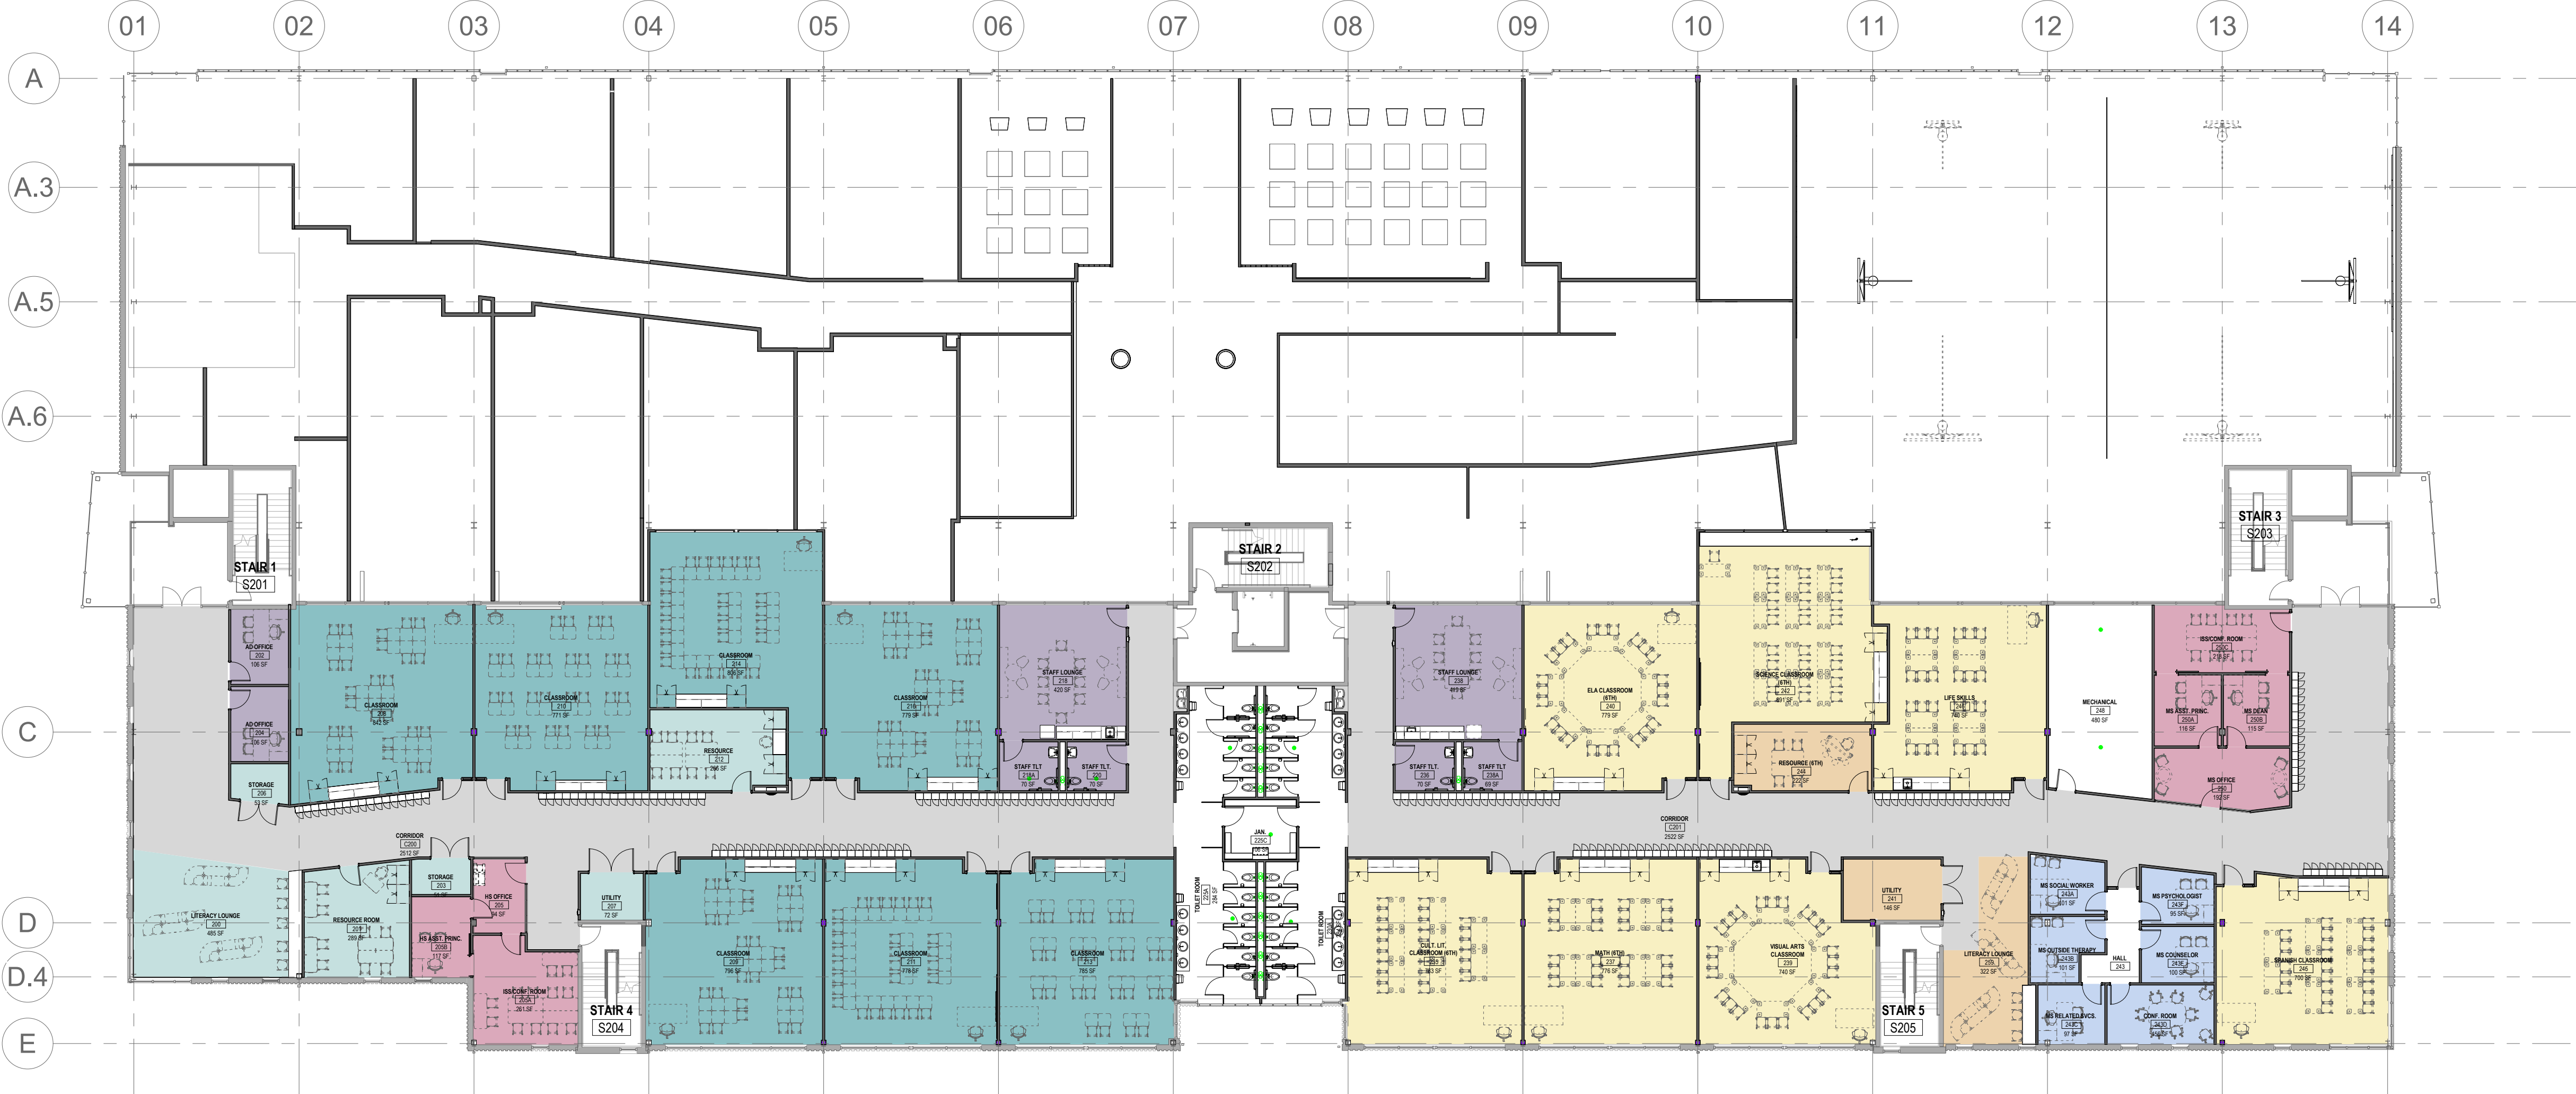

2 SECOND FLOOR PLAN
A100
1/16" = 1'-0"

DEPARTMENT LEGEND


- Building Support
- Building Support Existing
- Circulation
- Fitness Space
- Food Service
- Health Suite
- High School Classroom
- High School Support
- Main Office Suite
- Middle School Classroom
- Middle School Support
- Specialty Classroom
- Staff Support

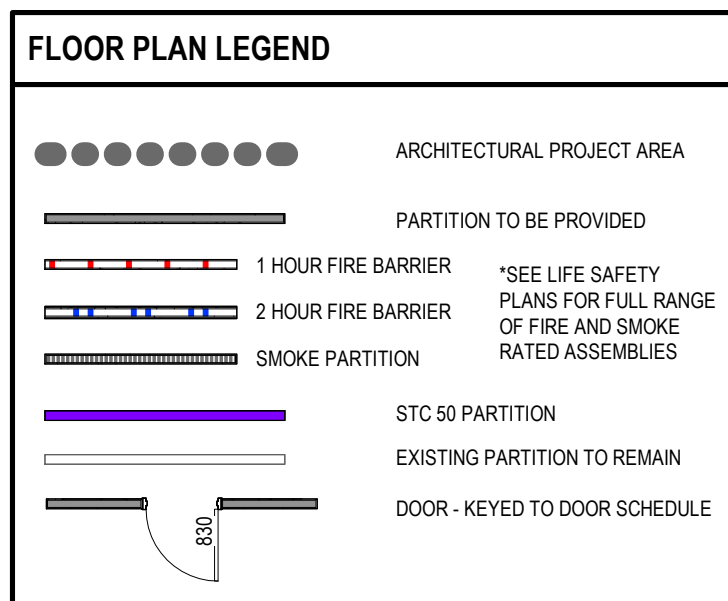

7/31/2026 1:42:05 PM Autodesk Docs://26-005_Elmhurst - ECS Middle High School - ECS Middle High School_Fit Out_2025.rvt

1 ATTIC LEVEL PLAN
1/16" = 1'-0"

2 THIRD FLOOR PLAN
1/16" = 1'-0"

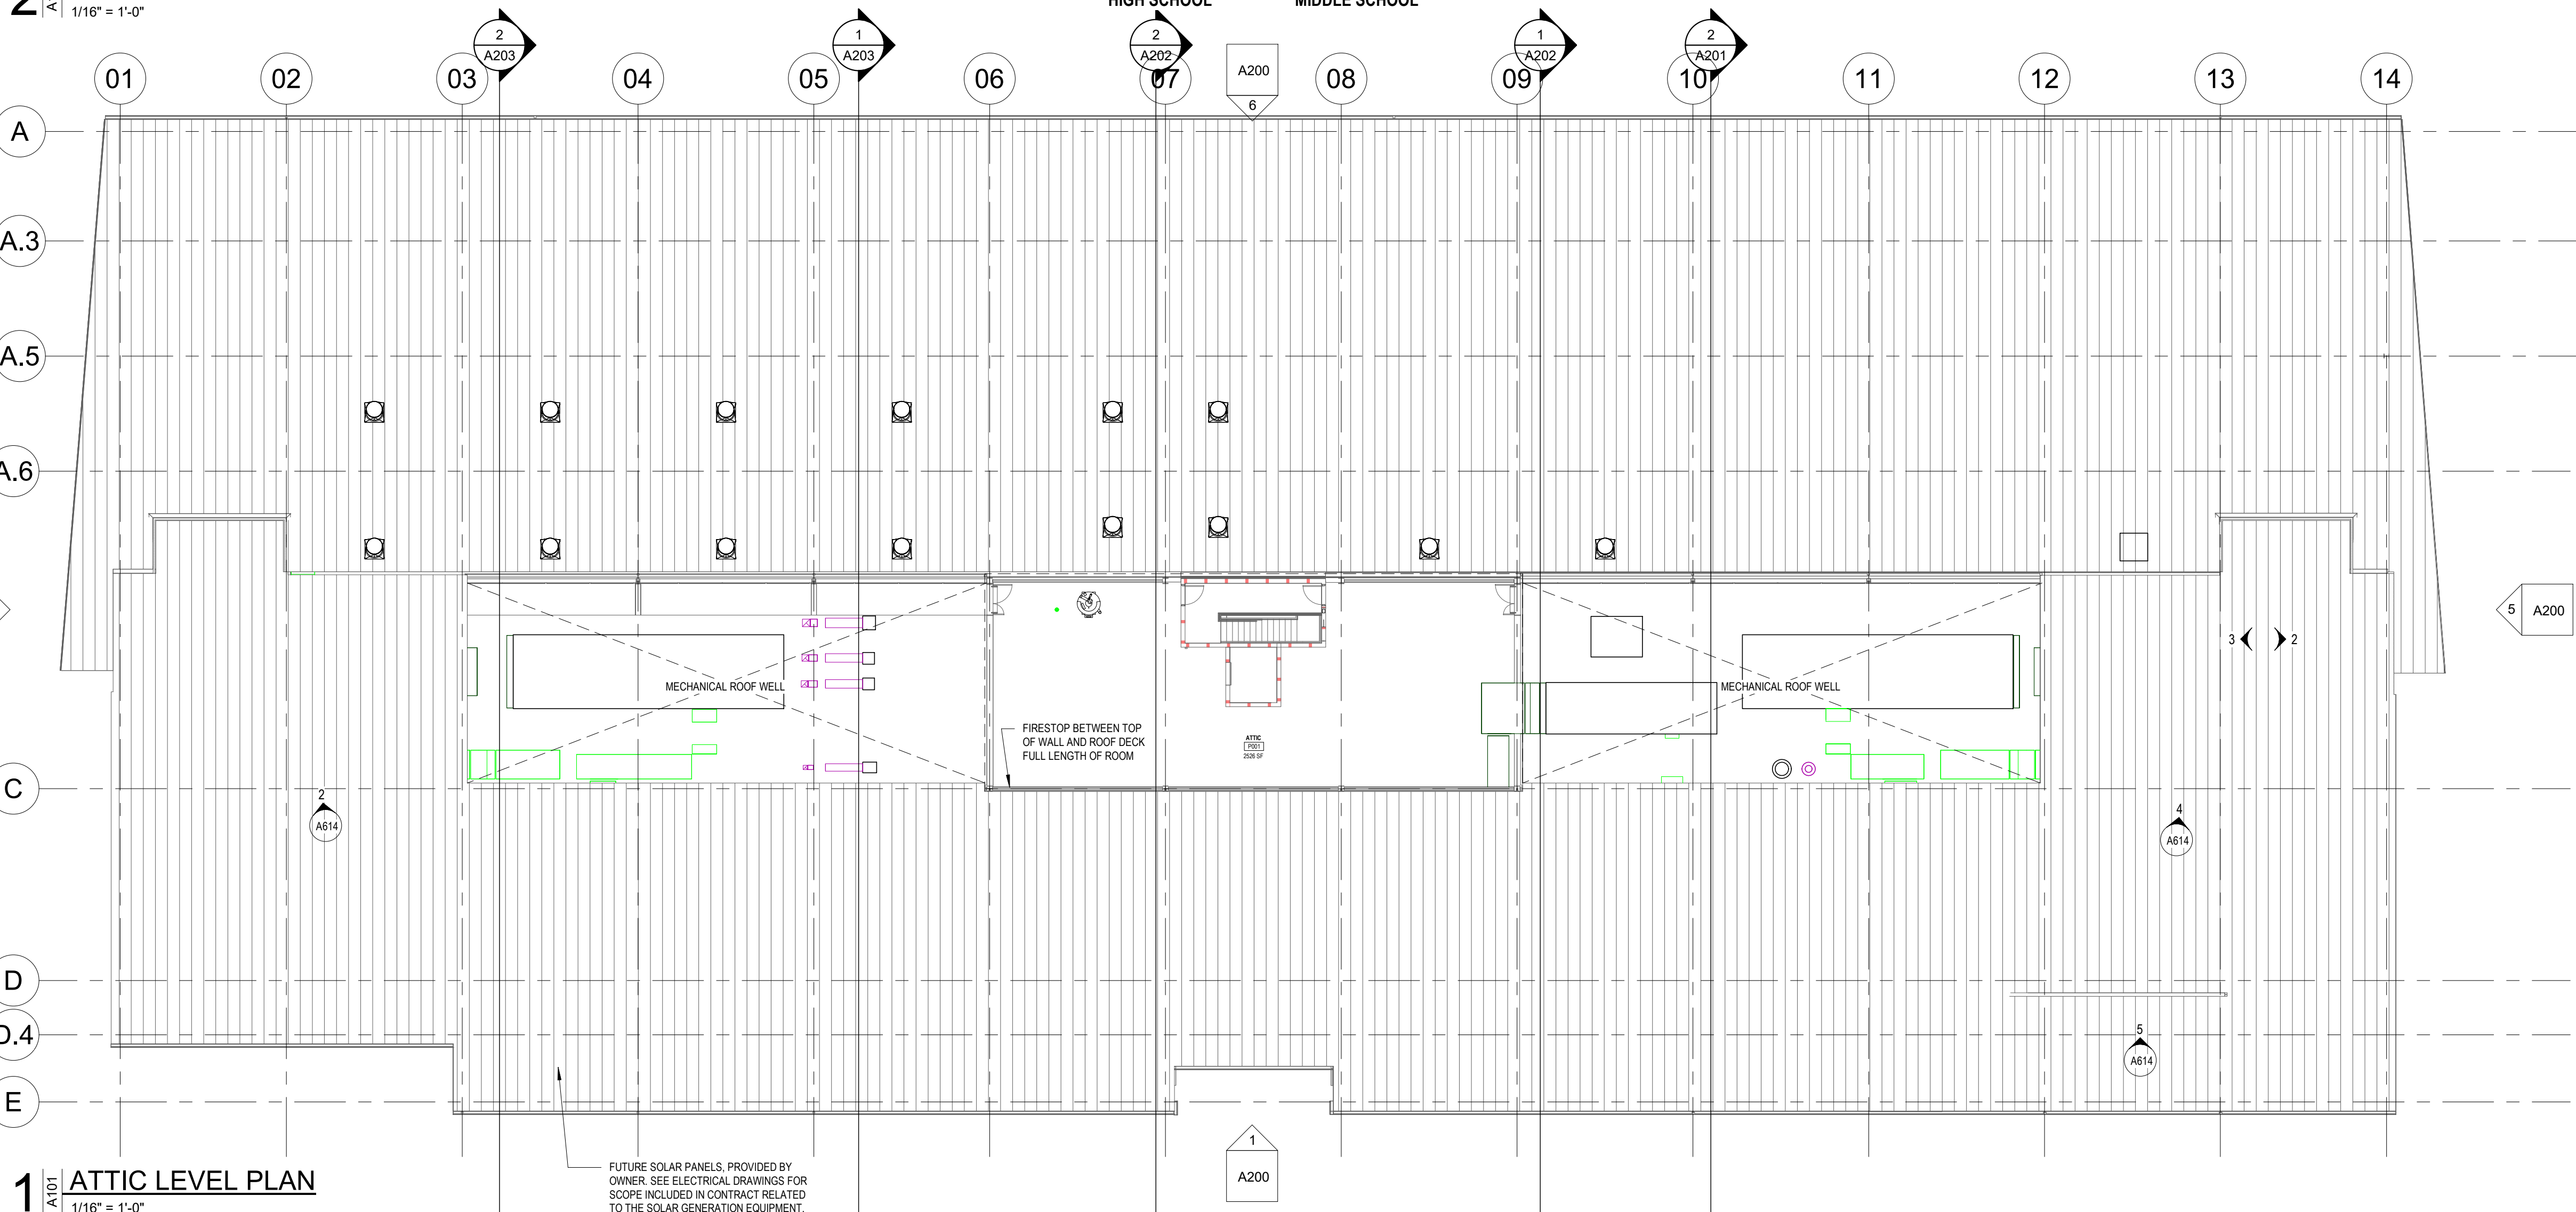


FLOOR PLAN LEGEND

●●●●●●	ARCHITECTURAL PROJECT AREA
---	PARTITION TO BE PROVIDED
---	1 HOUR FIRE BARRIER
---	2 HOUR FIRE BARRIER
---	SMOKE PARTITION
---	STC 50 PARTITION
---	EXISTING PARTITION TO REMAIN
---	DOOR - KEYED TO DOOR SCHEDULE

*SEE LIFE SAFETY PLANS FOR FULL RANGE OF FIRE AND SMOKE RATED ASSEMBLIES

Elmhurst - ECS
743 Technology Drive
Pittsburgh, PA 15219


26-005 ELMHURST - ECS MIDDLE / HIGH SCHOOL

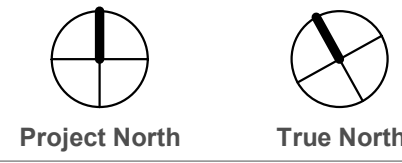

A101

Issue Date - 07.31.2026
PERMIT SET

Revisions
No. Date

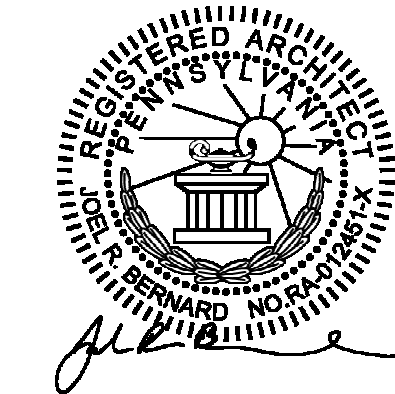

ikm
Architecture
11 Stanwix Street, Suite 2200, Pittsburgh, PA 15222