WRA Architects, Inc.
12377 Merit Dr. #1800
Dallas, Texas 75251
214-750-0077
www.wraarchitects.com

# Castleberry ISD High School Addn.

215 CHURCHILL ROAD, FORT WORTH, TEXAS - 76114

REVISIONS:

| No. | Date |
|---|---|


JOB NO. 2359

DATE: 08/26/2026

Furniture Floor Plan
Level 1.5 Unit F - Phase 3

Z911

© WRA Architects, Inc. 2024

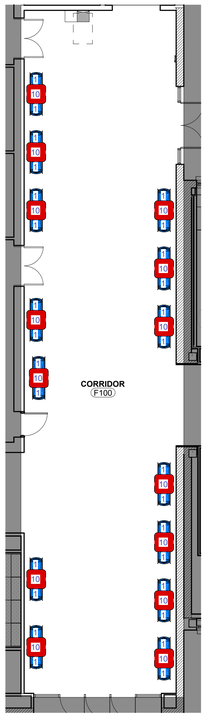


1 Floor Plan - Level 1.5 Unit F Furniture Corridor
1/8" = 1'-0"

**Alternate #1**
PLEASE PROVIDE AN ALTERNATE ESTIMATE SHOWING SMITH SYSTEM FLAVORS CHAIR IN LIEU OF SMITH SYSTEM NUMBERS CHAIR FOR COMPARISON. (18"H: 20.5"D X 19.5"W X 18"H. Felt Glides - Seat Color Finish: Blueberry - Frame Color Finish: Platinum. Model # 11849)

**REUSE 30"H STOOL BASE FROM PHASE 1. LIMELITE SEAT WILL NEED TO BE ORDERED.**

**NEW FURNITURE**

Furniture Schedule - Level 1.5 Unit F Base Bid

| Tag | QTY. | Manufacturer | Description |
|---|---|---|---|
| F100 CORRIDOR | | | |
| 1 | 28 | KI | LimeLite Cafe Stool, 30" High - Overall: 20.5"W, 21.75"D, 45.25"H, Seat: 18.25"W, 17.5"D, 29.5"H. Poly Seat/Back, Steel Glides. Poly Color Finish: Surf's Up - Base/Frame Finish: Cottonwood. ***SEAT TO BE ORDERED ONLY. STOOL BASE WILL BE REUSED FROM PHASE 1*** |
| 10 | 14 | MooreCo | Inklud Table (X-Base). Square Top Shape: 30"W X 30"D X 42"H. Laminate Top Finish: Frosty White - Edgeband: Cool Grey. Glides. |

11/16/2026 4:46:13 PM

| Furniture Schedule - Level 2.5 Unit F | | | |
|---|---|---|---|
| Tag | QTY. | Manufacturer | Description |
| F201 CLASSROOM | | | |
| 3 | 26 | Smith System | Elemental Rectangle Student Desk, Fixed - 27" W X 20"D X 30"H. Suface Option Finish: Arctic White - Edge Color Finish: Champagne - Legset Color: Platium - Glides. Model # EL2027 |
| 4 | 26 | Smith System | Numbers Stack Chair 18"H: 21.5"D X 15"W X 18"H. Felt Glides - Seat Color Finish: Blueberry - Frame Color Finish: Platinum. Model # 22849 |
| 5 | 1 | HON | Cofi Managerial Height Chair-HCFMU: Single Fabric Option, Fabric: Whisper Vinyl Islet - Back Stitch Finish: Light Gray - Back Stitch: CHS Channel Stitch. Control-Weight Activated, Cylinder-Standard. Arm Finish: Fixed Polished Aluminum Arms - All-Surface Caster-Finish: Black - Base Type: Polished Aluminum |
| 7 | 1 | MooreCo | Avid Double Pedestal Right Return Desk: 29.8"H × 72"W × 80"D. Top: Wilsonart Grey Elm - Edge Band: Wilsonart Grey Elm - Legs: Platinum. Modesty Panel, and Pedestal - Add Cable Management Tray and match to Platinum finish. 3 total grommets, 2 total cable trays. Owner to approve desk accessories prior to production. |
| F202 CLASSROOM | | | |
| 3 | 24 | Smith System | Elemental Rectangle Student Desk, Fixed - 27" W X 20"D X 30"H. Suface Option Finish: Arctic White - Edge Color Finish: Champagne - Legset Color: Platium - Glides. Model # EL2027 |
| 4 | 24 | Smith System | Numbers Stack Chair 18"H: 21.5"D X 15"W X 18"H. Felt Glides - Seat Color Finish: Blueberry - Frame Color Finish: Platinum. Model # 22849 |
| 5 | 1 | HON | Cofi Managerial Height Chair-HCFMU: Single Fabric Option, Fabric: Whisper Vinyl Islet - Back Stitch Finish: Light Gray - Back Stitch: CHS Channel Stitch. Control-Weight Activated, Cylinder-Standard. Arm Finish: Fixed Polished Aluminum Arms - All-Surface Caster-Finish: Black - Base Type: Polished Aluminum |
| 8 | 1 | MooreCo | Avid Double Pedestal Left Return Desk: 29.8"H × 72"W × 80"D. Top: Wilsonart Grey Elm - Edge Band: Wilsonart Grey Elm - Legs: Platinum. Modesty Panel, and Pedestal - Add Cable Management Tray and match to Platinum finish. 3 total grommets, 2 total cable trays. Owner to approve desk accessories prior to production. |
| F203 CLASSROOM | | | |
| 3 | 36 | Smith System | Elemental Rectangle Student Desk, Fixed - 27" W X 20"D X 30"H. Suface Option Finish: Arctic White - Edge Color Finish: Champagne - Legset Color: Platium - Glides. Model # EL2027 |
| 4 | 36 | Smith System | Numbers Stack Chair 18"H: 21.5"D X 15"W X 18"H. Felt Glides - Seat Color Finish: Blueberry - Frame Color Finish: Platinum. Model # 22849 |
| 5 | 1 | HON | Cofi Managerial Height Chair-HCFMU: Single Fabric Option, Fabric: Whisper Vinyl Islet - Back Stitch Finish: Light Gray - Back Stitch: CHS Channel Stitch. Control-Weight Activated, Cylinder-Standard. Arm Finish: Fixed Polished Aluminum Arms - All-Surface Caster-Finish: Black - Base Type: Polished Aluminum |
| 8 | 1 | MooreCo | Avid Double Pedestal Left Return Desk: 29.8"H × 72"W × 80"D. Top: Wilsonart Grey Elm - Edge Band: Wilsonart Grey Elm - Legs: Platinum. Modesty Panel, and Pedestal - Add Cable Management Tray and match to Platinum finish. 3 total grommets, 2 total cable trays. Owner to approve desk accessories prior to production. |
| F206 CLASSROOM | | | |
| 3 | 28 | Smith System | Elemental Rectangle Student Desk, Fixed - 27" W X 20"D X 30"H. Suface Option Finish: Arctic White - Edge Color Finish: Champagne - Legset Color: Platium - Glides. Model # EL2027 |
| 4 | 28 | Smith System | Numbers Stack Chair 18"H: 21.5"D X 15"W X 18"H. Felt Glides - Seat Color Finish: Blueberry - Frame Color Finish: Platinum. Model # 22849 |
| 5 | 1 | HON | Cofi Managerial Height Chair-HCFMU: Single Fabric Option, Fabric: Whisper Vinyl Islet - Back Stitch Finish: Light Gray - Back Stitch: CHS Channel Stitch. Control-Weight Activated, Cylinder-Standard. Arm Finish: Fixed Polished Aluminum Arms - All-Surface Caster-Finish: Black - Base Type: Polished Aluminum |
| 8 | 1 | MooreCo | Avid Double Pedestal Left Return Desk: 29.8"H × 72"W × 80"D. Top: Wilsonart Grey Elm - Edge Band: Wilsonart Grey Elm - Legs: Platinum. Modesty Panel, and Pedestal - Add Cable Management Tray and match to Platinum finish. 3 total grommets, 2 total cable trays. Owner to approve desk accessories prior to production. |
| F207 CLASSROOM | | | |
| 3 | 21 | Smith System | Elemental Rectangle Student Desk, Fixed - 27" W X 20"D X 30"H. Suface Option Finish: Arctic White - Edge Color Finish: Champagne - Legset Color: Platium - Glides. Model # EL2027 |
| 4 | 21 | Smith System | Numbers Stack Chair 18"H: 21.5"D X 15"W X 18"H. Felt Glides - Seat Color Finish: Blueberry - Frame Color Finish: Platinum. Model # 22849 |
| 5 | 1 | HON | Cofi Managerial Height Chair-HCFMU: Single Fabric Option, Fabric: Whisper Vinyl Islet - Back Stitch Finish: Light Gray - Back Stitch: CHS Channel Stitch. Control-Weight Activated, Cylinder-Standard. Arm Finish: Fixed Polished Aluminum Arms - All-Surface Caster-Finish: Black - Base Type: Polished Aluminum |
| 8 | 1 | MooreCo | Avid Double Pedestal Left Return Desk: 29.8"H × 72"W × 80"D. Top: Wilsonart Grey Elm - Edge Band: Wilsonart Grey Elm - Legs: Platinum. Modesty Panel, and Pedestal - Add Cable Management Tray and match to Platinum finish. 3 total grommets, 2 total cable trays. Owner to approve desk accessories prior to production. |




1 Floor Plan - Level 2 Unit F Furniture
1/8" = 1'-0"

**Alternate #1**
PLEASE PROVIDE AN ALTERNATE ESTIMATE SHOWING SMITH SYSTEM FLAVORS CHAIR IN LIEU OF SMITH SYSTEM NUMBERS CHAIR FOR COMPARISON. (18"H: 20.5"D X 19.5"W X 18"H. Felt Glides - Seat Color Finish: Blueberry - Frame Color Finish: Platinum. Model # 11849)

**REUSE 30"H STOOL BASE FROM PHASE 1. LIMELITE SEAT WILL NEED TO BE ORDERED.**

**NEW FURNITURE**

11/16/2026 4:46:33 PM

WRA Architects, Inc.
12377 Merit Dr. #1800
Dallas, Texas 75251
214-750-0077
www.wraarchitects.com

# Castleberry ISD High School Addn.

215 CHURCHILL ROAD, FORT WORTH, TEXAS - 76114

REVISIONS:

| No. | Date |
|---|---|

JOB NO. 2359
DATE: 08/26/2026

Furniture Floor Plan
Level 2.5 Unit F - Phase 3

Z912

© WRA Architects, Inc. 2024

## Furniture Schedule - Level 1.5 Unit H


| Tag | QTY. | Manufacturer | Description |
|---|---|---|---|
| H100.1 | | | |
| CORRIDOR | | | |
| 1 | 4 | KI | LimeLite Cafe Stool, 30" High - Overall: 20.5"W, 21.75"D, 45.25"H, Seat: 18.25"W, 17.5"D, 29.5"H. Poly Seat/Back, Steel Glides. Poly Color Finish: Surf's Up - Base/Frame Finish: Cottonwood. ***SEAT TO BE ORDERED ONLY. STOOL BASE WILL BE REUSED FROM PHASE 1*** |
| 10 | 2 | MooreCo | Inkludable Table (X-Base). Square Top Shape: 30"W X 30"D X 42"H. Laminate Top Finish: Frosty White - Edgeband: Cool Grey. Glides. |
| H101 | | | |
| CAMPUS ACADEMIC LEADER | | | |
| 5 | 1 | HON | Cofi Managerial Height Chair-HCFMU: Single Fabric Option, Fabric: Whisper Vinyl Islet - Back Stitch Finish: Light Gray - Back Stitch: CHS Channel Stitch. Control-Weight Activated, Cylinder-Standard. Arm Finish: Fixed Polished Aluminum Arms - All-Surface Caster-Finish: Black - Base Type: Polished Aluminum |
| 14 | 4 | HON | Ignition Multi-Purpose Guest Chair-HIGS6: Single Fabric, Armless, Four Legs, Glides, No Casters. Upholstered Back: Whisper Vinyl Islet-Grade 2 - Frame Finish: Textured Silver |
| 26 | 1 | MooreCo | Inkludable Table (X-Base). Round Top Shape: 42"W X 42"D X 29"H. Laminate Top Finish: Frosty White - Edgeband: Cool Grey. Glides. |
| 27 | 1 | MooreCo | Lateral File: Q26-MCC-04284-SN: Freestanding Two Draw Lateral (Round Pulls-Silver,Custom). Actual size: 23 5/8"D X 36"W X 30"H, 2 Drawers. Hardware Option: Round Pulls-Silver (H1SLV), Laminate Color:8201 Grey Elm |
| 28 | 1 | MooreCo | Stack-on-Bookcase: Q26-MCC-04285-SN: Open Hutch (36", Custom). Actual size: 14 1/2"D X 34"H. Item Width: 36" (36), Laminate color: 8201 Grey Elm |
| 29 | 1 | MooreCo | Credenza Storage with Knee Space: Q26-MCC-042819-SN: Under Storage File/File (Round Pulls-Silver, Custom). Actual size: 15 19/32"W X 22 1/2"D X 28 19/32"H, 2 File Drawers. Hardware Option: Round Pulls-Silver (H1SLV), Laminate color: 8201 Grey Elm. Q26-MCC-042820-SN: 24"D Straight Desk Shell (24" X 72", Custom, Double Grommet, Silver). Actual size: 23 5/8"D X 30"H. Item Width: 24" X 72" (2472), Laminate color: 8201 Grey Elm, Grommet Location: Double Grommet (DGROM), Grommet Color: Silver (F1) |
| 30 | 1 | MooreCo | Stack-on-Storage with Doors: Q26-MCC-042813-SN: Four Door Hutch (72", Round Pulls-Silver, Custom). Actual size: 14 1/2"D X 34"H. Item Width: 72" (72), Hardware Option: Round Pulls-Silver (H1SLV), Laminate Color: 8201 Grey Elm |
| 31 | 1 | MooreCo | Left Desk Return with Pedestal: Q26-MCC-042814-SN: Under Storage File/File (Round Pulls-Silver, Custom). Actual size: 15 19/32"W X 22 1/2" X 28 19/32"H, 2 File Drawers. Hardware Option: Round Pulls-Silver (H1SLV), Laminate Color: 8201 Grey Elm. Q26-MCC042815-SN: Return (42" Left, Custom, Center Grommet, Silver). Actual size: 23 5/8"D X 30"H X 48"L. Item Width: 42" Left (2442L), Laminate Color: 8201 Grey Elm, Grommet Location: Center Grommet (CGROM), Grommet Color: Silver (F1) |
| 34 | 1 | MooreCo | Rectangle Single Pedestal Desk (Right): Q26-MCC-04289-SN: Under Storage Box/Box/File (Round Pulls-Silver, Custom). Actual Size: 15 19/32"W X 22 1/2"D X 28 19/32"H, 2 Box Drawers, 1 File Drawer. Hardware Option: Round Pulls-Silver (H1SLV), Laminate Color: 8201 Grey Elm. Q26-MCC-042810-SN: 30"D Straight Desk Shell (30"X66", Custom, Double Grommet, Silver). Actual size: 30"D X 30" X 70"W. Item Width: 30"X66" (3066). Laminate Color: 8201 Grey Elm, Grommet Location: Double Grommet (DGROM), Grommet Color: Silver (F1) |
| H102 | | | |
| FINE ARTS DIRECTOR | | | |
| 5 | 1 | HON | Cofi Managerial Height Chair-HCFMU: Single Fabric Option, Fabric: Whisper Vinyl Islet - Back Stitch Finish: Light Gray - Back Stitch: CHS Channel Stitch. Control-Weight Activated, Cylinder-Standard. Arm Finish: Fixed Polished Aluminum Arms - All-Surface Caster-Finish: Black - Base Type: Polished Aluminum |
| 14 | 4 | HON | Ignition Multi-Purpose Guest Chair-HIGS6: Single Fabric, Armless, Four Legs, Glides, No Casters. Upholstered Back: Whisper Vinyl Islet-Grade 2 - Frame Finish: Textured Silver |
| 26 | 1 | MooreCo | Inkludable Table (X-Base). Round Top Shape: 42"W X 42"D X 29"H. Laminate Top Finish: Frosty White - Edgeband: Cool Grey. Glides. |
| 27 | 1 | MooreCo | Lateral File: Q26-MCC-04284-SN: Freestanding Two Draw Lateral (Round Pulls-Silver,Custom). Actual size: 23 5/8"D X 36"W X 30"H, 2 Drawers. Hardware Option: Round Pulls-Silver (H1SLV), Laminate Color:8201 Grey Elm |
| 28 | 1 | MooreCo | Stack-on-Bookcase: Q26-MCC-04285-SN: Open Hutch (36", Custom). Actual size: 14 1/2"D X 34"H. Item Width: 36" (36), Laminate color: 8201 Grey Elm |
| 29 | 1 | MooreCo | Credenza Storage with Knee Space: Q26-MCC-042819-SN: Under Storage File/File (Round Pulls-Silver, Custom). Actual size: 15 19/32"W X 22 1/2"D X 28 19/32"H, 2 File Drawers. Hardware Option: Round Pulls-Silver (H1SLV), Laminate color: 8201 Grey Elm. Q26-MCC-042820-SN: 24"D Straight Desk Shell (24" X 72", Custom, Double Grommet, Silver). Actual size: 23 5/8"D X 30"H. Item Width: 24" X 72" (2472), Laminate color: 8201 Grey Elm, Grommet Location: Double Grommet (DGROM), Grommet Color: Silver (F1) |
| 30 | 1 | MooreCo | Stack-on-Storage with Doors: Q26-MCC-042813-SN: Four Door Hutch (72", Round Pulls-Silver, Custom). Actual size: 14 1/2"D X 34"H. Item Width: 72" (72), Hardware Option: Round Pulls-Silver (H1SLV), Laminate Color: 8201 Grey Elm |
| 31 | 1 | MooreCo | Left Desk Return with Pedestal: Q26-MCC-042814-SN: Under Storage File/File (Round Pulls-Silver, Custom). Actual size: 15 19/32"W X 22 1/2" X 28 19/32"H, 2 File Drawers. Hardware Option: Round Pulls-Silver (H1SLV), Laminate Color: 8201 Grey Elm. Q26-MCC042815-SN: Return (42" Left, Custom, Center Grommet, Silver). Actual size: 23 5/8"D X 30"H X 48"L. Item Width: 42" Left (2442L), Laminate Color: 8201 Grey Elm, Grommet Location: Center Grommet (CGROM), Grommet Color: Silver (F1) |
| 37 | 1 | MooreCo | Wardrobe (Right): Q26-MCC-042818-SN: 64"H Wardrobe (64" Right, Round Pulls-Silver, Custom). Actual size: 23 5/8"D X 23 5/8"W X 64"H, Comes w/Closet Rod. Door Orientation: 64" Right (64R), Hardware Option: Round Pulls-Silver (H1SLV), Laminate Color: 8201 Grey Elm |
| H103 | | | |
| STORAGE | | | |
| 20 | 8 | Uline | Stainless Steel Wire Shelving: 48"W X 18"D X 72"H - Number of Shelves: 4, Model Number: H-4925 |
| H104 | | | |
| FINE ARTS SEC. | | | |
| 5 | 1 | HON | Cofi Managerial Height Chair-HCFMU: Single Fabric Option, Fabric: Whisper Vinyl Islet - Back Stitch Finish: Light Gray - Back Stitch: CHS Channel Stitch. Control-Weight Activated, Cylinder-Standard. Arm Finish: Fixed Polished Aluminum Arms - All-Surface Caster-Finish: Black - Base Type: Polished Aluminum |
| 14 | 2 | HON | Ignition Multi-Purpose Guest Chair-HIGS6: Single Fabric, Armless, Four Legs, Glides, No Casters. Upholstered Back: Whisper Vinyl Islet-Grade 2 - Frame Finish: Textured Silver |
| 29 | 1 | MooreCo | Credenza Storage with Knee Space: Q26-MCC-042819-SN: Under Storage File/File (Round Pulls-Silver, Custom). Actual size: 15 19/32"W X 22 1/2"D X 28 19/32"H, 2 File Drawers. Hardware Option: Round Pulls-Silver (H1SLV), Laminate color: 8201 Grey Elm. Q26-MCC-042820-SN: 24"D Straight Desk Shell (24" X 72", Custom, Double Grommet, Silver). Actual size: 23 5/8"D X 30"H. Item Width: 24" X 72" (2472), Laminate color: 8201 Grey Elm, Grommet Location: Double Grommet (DGROM), Grommet Color: Silver (F1) |
| 30 | 1 | MooreCo | Stack-on-Storage with Doors: Q26-MCC-042813-SN: Four Door Hutch (72", Round Pulls-Silver, Custom). Actual size: 14 1/2"D X 34"H. Item Width: 72" (72), Hardware Option: Round Pulls-Silver (H1SLV), Laminate Color: 8201 Grey Elm |
| 32 | 1 | MooreCo | Right Desk Return with Pedestal: Q26-MCC-042816-SN: Under Storage File/File (round Pulls-Silver, Custom). Actual size: 15 19/32"W X 22 1/2"D X 28 19/32"H, 2 File Drawers. Hardware Option: Round Pulls-Silver (H1SLV), Laminate Color: 8201 Grey Elm. Q26-MCC-042817-SN: Return (42"Right, Custom, Center Grommet, Charcoal). Actual size: 23 5/8"D X 30"H X 48"L. Item Width: 42" Right (2442R), Laminate color: 8201 Grey Elm, Grommet Location: Center Grommet (CGROM), Grommet Color: Charcoal (UT-07) |
| 33 | 1 | MooreCo | - H1058L: HON - 10500 Series Single Pedestal Desk: 66"W X 30"D X 29.5"H. Rectangle Top, Left Pedestal. Box/Box/File Drawers. Drawers Lock, Two Cord Grommets on Top for Routing and Hiding Wires and Cables. 3" Round Cord Management Grommets, for Routing and Hiding Wires and Cables, are Located in the Tops of Desks, Returns, Bridges, and Corner Units. Grommet Cutout Accepts Optional Power Hub (Model # HGRMTAC) or Power/USB Hub (Model # HGRMTUSB2). Finish Wilsonart - Grey Elm<br>***Note: Confirm that Wilsonart Grey Elm finish is not fully compatible with HON 10500 Series products. Please provide an alternative that meets all criteria above and is compatible with Wilsonart Grey Elm Laminate Finish*** |

## Furniture Schedule - Level 1.5 Unit H

| Tag | QTY. | Manufacturer | Description |
|---|---|---|---|
| H105 | | | |
| SHARED WORK SPACE | | | |
| 19 | 2 | HON | Ignition Task 2.0-HIWMM: Mid Back, Upholstered Seat Finish: Whisper Vinyl Islet - Mesh Back Finish: 4-Way Fog. No Headrest, Synchro-Tilt with Seat Slider, Height and Width Adjustable Arms, All-Surface Caster. Lumbar Finish: Designer White - Base Finish:Polished Aluminum - Frame Color: Designer White |
| 22 | 1 | MooreCo | 30" Elate Left Return Electric Height Adjustable Desk (3-Leg). 72"W X 60"D x 22.6"-48.6"H. Top Finish: Grey Elm - Edgeband Finish: Platinum - Leg Finish: Platinum. Glides. |
| 23 | 1 | MooreCo | 30" Elate Right Return Electric Height Adjustable Desk (3-Leg). 72"W X 60"D x 22.6"-48.6"H. Top Finish: Grey Elm - Edgeband Finish: Platinum - Leg Finish: Platinum. Glides. |
| 24 | 2 | MooreCo | Avid File Cabinet: 29.8"H × 18"W × 24"D. Top: Wilsonart Grey Elm - Edge Band: Wilsonart Grey Elm - Base: Platinum. Casters |
| H106 | | | |
| 600 | | | |
| 3 | 26 | Smith System | Elemental Rectangle Student Desk, Fixed - 27" W X 20"D X 30"H. Suface Option Finish: Arctic White - Edge Color Finish: Champagne - Legset Color: Platinum - Glides. Model # EL2027 |
| 4 | 26 | Smith System | Numbers Stack Chair 18"H: 21.5"D X 15"W X 18"H. Felt Glides - Seat Color Finish: Blueberry - Frame Color Finish: Platinum. Model # 22849 |
| 5 | 1 | HON | Cofi Managerial Height Chair-HCFMU: Single Fabric Option, Fabric: Whisper Vinyl Islet - Back Stitch Finish: Light Gray - Back Stitch: CHS Channel Stitch. Control-Weight Activated, Cylinder-Standard. Arm Finish: Fixed Polished Aluminum Arms - All-Surface Caster-Finish: Black - Base Type: Polished Aluminum |
| 7 | 1 | MooreCo | Avid Double Pedestal Right Return Desk: 29.8"H × 72"W × 80"D. Top: Wilsonart Grey Elm - Edge Band: Wilsonart Grey Elm - Legs: Platinum. Modesty Panel, and Pedestal - Add Cable Management Tray and match to Platinum finish. 3 total grommets, 2 total cable trays. Owner to approve desk accessories prior to production. |
| H107 | | | |
| PLC | | | |
| 1 | 12 | KI | LimeLite Cafe Stool, 30" High - Overall: 20.5"W, 21.75"D, 45.25"H, Seat: 18.25"W, 17.5"D, 29.5"H. Poly Seat/Back, Steel Glides. Poly Color Finish: Surf's Up - Base/Frame Finish: Cottonwood. ***SEAT TO BE ORDERED ONLY. STOOL BASE WILL BE REUSED FROM PHASE 1*** |
| 11 | 12 | KI | LimeLite Stack Chair - Base/Frame: 4-Leg - Overall: 21.75"W, 22.25"D, 33.25"H, Seat: 18.25"W, 17.5"D, 17.5"H. Poly Seat/Back, Steel Glides, Armless. Poly Color Finish: Surf's Up - Base/Frame Finish: Cottonwood |
| 13 | 12 | KI | Stout Table: 30"D x 60"W Height Adjustable (27"-40"). Glides. Laminate Top Finish: Frosty White - Base Color Finish: Cottonwood - Edge Color Finish: Warm Grey. Reference Sheets Z913, Z914, and Z916 for table heights. |
| H108 | | | |
| 602 | | | |
| 3 | 26 | Smith System | Elemental Rectangle Student Desk, Fixed - 27" W X 20"D X 30"H. Suface Option Finish: Arctic White - Edge Color Finish: Champagne - Legset Color: Platinum - Glides. Model # EL2027 |
| 4 | 26 | Smith System | Numbers Stack Chair 18"H: 21.5"D X 15"W X 18"H. Felt Glides - Seat Color Finish: Blueberry - Frame Color Finish: Platinum. Model # 22849 |
| 5 | 1 | HON | Cofi Managerial Height Chair-HCFMU: Single Fabric Option, Fabric: Whisper Vinyl Islet - Back Stitch Finish: Light Gray - Back Stitch: CHS Channel Stitch. Control-Weight Activated, Cylinder-Standard. Arm Finish: Fixed Polished Aluminum Arms - All-Surface Caster-Finish: Black - Base Type: Polished Aluminum |
| 7 | 1 | MooreCo | Avid Double Pedestal Right Return Desk: 29.8"H × 72"W × 80"D. Top: Wilsonart Grey Elm - Edge Band: Wilsonart Grey Elm - Legs: Platinum. Modesty Panel, and Pedestal - Add Cable Management Tray and match to Platinum finish. 3 total grommets, 2 total cable trays. Owner to approve desk accessories prior to production. |
| H109 | | | |
| SHARED WORK SPACE | | | |
| 19 | 2 | HON | Ignition Task 2.0-HIWMM: Mid Back, Upholstered Seat Finish: Whisper Vinyl Islet - Mesh Back Finish: 4-Way Fog. No Headrest, Synchro-Tilt with Seat Slider, Height and Width Adjustable Arms, All-Surface Caster. Lumbar Finish: Designer White - Base Finish:Polished Aluminum - Frame Color: Designer White |
| 22 | 1 | MooreCo | 30" Elate Left Return Electric Height Adjustable Desk (3-Leg). 72"W X 60"D x 22.6"-48.6"H. Top Finish: Grey Elm - Edgeband Finish: Platinum - Leg Finish: Platinum. Glides. |
| 23 | 1 | MooreCo | 30" Elate Right Return Electric Height Adjustable Desk (3-Leg). 72"W X 60"D x 22.6"-48.6"H. Top Finish: Grey Elm - Edgeband Finish: Platinum - Leg Finish: Platinum. Glides. |
| 24 | 2 | MooreCo | Avid File Cabinet: 29.8"H × 18"W × 24"D. Top: Wilsonart Grey Elm - Edge Band: Wilsonart Grey Elm - Base: Platinum. Casters |
| H111 | | | |
| VIRTUAL LEARNING | | | |
| 2.1 | 7 | Smith System | Elemental Rectangle Table, Fixed - 36"W x 24"D X 30"H. Surface Option Finish: Arctic White - Edge Color Finish: Champagne - Legset Color: Platinum - Glides. Model # EL2436EG |
| 2.2 | 16 | Smith System | Elemental Rectangle Table, Fixed - 36"W x 24"D X 30"H. Surface Option Finish: Arctic White - Edge Color Finish: Champagne - Legset Color: Platinum - Glides. Model # EL2436EG<br>***TABLE LEGS TO BE ORDERED ONLY FOR EACH TABLE. TABLE TOP WILL BE REUSED FROM PHASE 1*** |
| 4 | 23 | Smith System | Numbers Stack Chair 18"H: 21.5"D X 15"W X 18"H. Felt Glides - Seat Color Finish: Blueberry - Frame Color Finish: Platinum. Model # 22849 |
| 5 | 1 | HON | Cofi Managerial Height Chair-HCFMU: Single Fabric Option, Fabric: Whisper Vinyl Islet - Back Stitch Finish: Light Gray - Back Stitch: CHS Channel Stitch. Control-Weight Activated, Cylinder-Standard. Arm Finish: Fixed Polished Aluminum Arms - All-Surface Caster-Finish: Black - Base Type: Polished Aluminum |
| 7 | 1 | MooreCo | Avid Double Pedestal Right Return Desk: 29.8"H × 72"W × 80"D. Top: Wilsonart Grey Elm - Edge Band: Wilsonart Grey Elm - Legs: Platinum. Modesty Panel, and Pedestal - Add Cable Management Tray and match to Platinum finish. 3 total grommets, 2 total cable trays. Owner to approve desk accessories prior to production. |
| H113 | | | |
| POLICE OFFICER | | | |
| 19 | 2 | HON | Ignition Task 2.0-HIWMM: Mid Back, Upholstered Seat Finish: Whisper Vinyl Islet - Mesh Back Finish: 4-Way Fog. No Headrest, Synchro-Tilt with Seat Slider, Height and Width Adjustable Arms, All-Surface Caster. Lumbar Finish: Designer White - Base Finish:Polished Aluminum - Frame Color: Designer White |
| H117 | | | |
| FRONT OFFICE RECEPTION | | | |
| 5 | 1 | HON | Cofi Managerial Height Chair-HCFMU: Single Fabric Option, Fabric: Whisper Vinyl Islet - Back Stitch Finish: Light Gray - Back Stitch: CHS Channel Stitch. Control-Weight Activated, Cylinder-Standard. Arm Finish: Fixed Polished Aluminum Arms - All-Surface Caster-Finish: Black - Base Type: Polished Aluminum |
| 15 | 1 | KI | Zoetry End Table: 22"W X 22"D X 15"H. Base/Frame Finish: Cottonwood - Laminate Top & Edge Finish: Wilsonart Grey Elm |
| 16 | 4 | KI | Zoetry Guest Chair: 24.5"W X 23.5"D X 31.5"H. No Armcap, No Power, Felt Glides. Base/Frame Finish: Cottonwood - Thread Color: Midnight Blue - Seat Upholstery: Iota-Pewter - Base/Back Upholstery: Iota-Marine |
| H118 | | | |
| REACH CLASSROOM | | | |
| 2.2 | 28 | Smith System | Elemental Rectangle Table, Fixed - 36"W x 24"D X 30"H. Surface Option Finish: Arctic White - Edge Color Finish: Champagne - Legset Color: Platinum - Glides. Model # EL2436EG<br>***TABLE LEGS TO BE ORDERED ONLY FOR EACH TABLE. TABLE TOP WILL BE REUSED FROM PHASE 1*** |
| 4 | 28 | Smith System | Numbers Stack Chair 18"H: 21.5"D X 15"W X 18"H. Felt Glides - Seat Color Finish: Blueberry - Frame Color Finish: Platinum. Model # 22849 |
| 5 | 1 | HON | Cofi Managerial Height Chair-HCFMU: Single Fabric Option, Fabric: Whisper Vinyl Islet - Back Stitch Finish: Light Gray - Back Stitch: CHS Channel Stitch. Control-Weight Activated, Cylinder-Standard. Arm Finish: Fixed Polished Aluminum Arms - All-Surface Caster-Finish: Black - Base Type: Polished Aluminum |
| 7 | 1 | MooreCo | Avid Double Pedestal Right Return Desk: 29.8"H × 72"W × 80"D. Top: Wilsonart Grey Elm - Edge Band: Wilsonart Grey Elm - Legs: Platinum. Modesty Panel, and Pedestal - Add Cable Management Tray and match to Platinum finish. 3 total grommets, 2 total cable trays. Owner to approve desk accessories prior to production. |

## Furniture Schedule - Level 1.5 Unit H

| Tag | QTY. | Manufacturer | Description |
|---|---|---|---|
| H119 | | | |
| DIRECTOR OFFICE | | | |
| 5 | 1 | HON | Cofi Managerial Height Chair-HCFMU: Single Fabric Option, Fabric: Whisper Vinyl Islet - Back Stitch Finish: Light Gray - Back Stitch: CHS Channel Stitch. Control-Weight Activated, Cylinder-Standard. Arm Finish: Fixed Polished Aluminum Arms - All-Surface Caster-Finish: Black - Base Type: Polished Aluminum |
| 14 | 4 | HON | Ignition Multi-Purpose Guest Chair-HIGS6: Single Fabric, Armless, Four Legs, Glides, No Casters. Upholstered Back: Whisper Vinyl Islet-Grade 2 - Frame Finish: Textured Silver |
| 26 | 1 | MooreCo | Inkludable Table (X-Base). Round Top Shape: 42"W X 42"D X 29"H. Laminate Top Finish: Frosty White - Edgeband: Cool Grey. Glides. |
| 27 | 1 | MooreCo | Lateral File: Q26-MCC-04284-SN: Freestanding Two Draw Lateral (Round Pulls-Silver,Custom). Actual size: 23 5/8"D X 36"W X 30"H, 2 Drawers. Hardware Option: Round Pulls-Silver (H1SLV), Laminate Color:8201 Grey Elm |
| 28 | 1 | MooreCo | Stack-on-Bookcase: Q26-MCC-04285-SN: Open Hutch (36", Custom). Actual size: 14 1/2"D X 34"H. Item Width: 36" (36), Laminate color: 8201 Grey Elm |
| 29 | 1 | MooreCo | Credenza Storage with Knee Space: Q26-MCC-042819-SN: Under Storage File/File (Round Pulls-Silver, Custom). Actual size: 15 19/32"W X 22 1/2"D X 28 19/32"H, 2 File Drawers. Hardware Option: Round Pulls-Silver (H1SLV), Laminate color: 8201 Grey Elm. Q26-MCC-042820-SN: 24"D Straight Desk Shell (24" X 72", Custom, Double Grommet, Silver). Actual size: 23 5/8"D X 30"H. Item Width: 24" X 72" (2472), Laminate color: 8201 Grey Elm, Grommet Location: Double Grommet (DGROM), Grommet Color: Silver (F1) |
| 30 | 1 | MooreCo | Stack-on-Storage with Doors: Q26-MCC-042813-SN: Four Door Hutch (72", Round Pulls-Silver, Custom). Actual size: 14 1/2"D X 34"H. Item Width: 72" (72), Hardware Option: Round Pulls-Silver (H1SLV), Laminate Color: 8201 Grey Elm |
| 31 | 1 | MooreCo | Left Desk Return with Pedestal: Q26-MCC-042814-SN: Under Storage File/File (Round Pulls-Silver, Custom). Actual size: 15 19/32"W X 22 1/2" X 28 19/32"H, 2 File Drawers. Hardware Option: Round Pulls-Silver (H1SLV), Laminate Color: 8201 Grey Elm. Q26-MCC042815-SN: Return (42" Left, Custom, Center Grommet, Silver). Actual size: 23 5/8"D X 30"H X 48"L. Item Width: 42" Left (2442L), Laminate Color: 8201 Grey Elm, Grommet Location: Center Grommet (CGROM), Grommet Color: Silver (F1) |
| 35 | 1 | MooreCo | - H1058L: HON - 10500 Series Single Pedestal Desk: 72"W X 30"D X 29.5"H. Rectangle Top, Left Pedestal. Box/Box/File Drawers. Drawers Lock, Two Cord Grommets on Top for Routing and Hiding Wires and Cables. 3" Round Cord Management Grommets, for Routing and Hiding Wires and Cables, are Located in the Tops of Desks, Returns, Bridges, and Corner Units. Grommet Cutout Accepts Optional Power Hub (Model # HGRMTAC) or Power/USB Hub (Model # HGRMTUSB2). Finish Wilsonart - Grey Elm<br>***Note: Confirm that Wilsonart Grey Elm finish is not fully compatible with HON 10500 Series products. Please provide an alternative that meets all criteria above and is compatible with Wilsonart Grey Elm Laminate Finish*** |
| H125 | | | |
| COUNSELOR | | | |
| 5 | 1 | HON | Cofi Managerial Height Chair-HCFMU: Single Fabric Option, Fabric: Whisper Vinyl Islet - Back Stitch Finish: Light Gray - Back Stitch: CHS Channel Stitch. Control-Weight Activated, Cylinder-Standard. Arm Finish: Fixed Polished Aluminum Arms - All-Surface Caster-Finish: Black - Base Type: Polished Aluminum |
| 14 | 4 | HON | Ignition Multi-Purpose Guest Chair-HIGS6: Single Fabric, Armless, Four Legs, Glides, No Casters. Upholstered Back: Whisper Vinyl Islet-Grade 2 - Frame Finish: Textured Silver |
| 26 | 1 | MooreCo | Inkludable Table (X-Base). Round Top Shape: 42"W X 42"D X 29"H. Laminate Top Finish: Frosty White - Edgeband: Cool Grey. Glides. |
| 27 | 1 | MooreCo | Lateral File: Q26-MCC-04284-SN: Freestanding Two Draw Lateral (Round Pulls-Silver,Custom). Actual size: 23 5/8"D X 36"W X 30"H, 2 Drawers. Hardware Option: Round Pulls-Silver (H1SLV), Laminate Color:8201 Grey Elm |
| 28 | 1 | MooreCo | Stack-on-Bookcase: Q26-MCC-04285-SN: Open Hutch (36", Custom). Actual size: 14 1/2"D X 34"H. Item Width: 36" (36), Laminate color: 8201 Grey Elm |
| 29 | 1 | MooreCo | Credenza Storage with Knee Space: Q26-MCC-042819-SN: Under Storage File/File (Round Pulls-Silver, Custom). Actual size: 15 19/32"W X 22 1/2"D X 28 19/32"H, 2 File Drawers. Hardware Option: Round Pulls-Silver (H1SLV), Laminate color: 8201 Grey Elm. Q26-MCC-042820-SN: 24"D Straight Desk Shell (24" X 72", Custom, Double Grommet, Silver). Actual size: 23 5/8"D X 30"H. Item Width: 24" X 72" (2472), Laminate color: 8201 Grey Elm, Grommet Location: Double Grommet (DGROM), Grommet Color: Silver (F1) |
| 30 | 1 | MooreCo | Stack-on-Storage with Doors: Q26-MCC-042813-SN: Four Door Hutch (72", Round Pulls-Silver, Custom). Actual size: 14 1/2"D X 34"H. Item Width: 72" (72), Hardware Option: Round Pulls-Silver (H1SLV), Laminate Color: 8201 Grey Elm |
| 31 | 1 | MooreCo | Left Desk Return with Pedestal: Q26-MCC-042814-SN: Under Storage File/File (Round Pulls-Silver, Custom). Actual size: 15 19/32"W X 22 1/2" X 28 19/32"H, 2 File Drawers. Hardware Option: Round Pulls-Silver (H1SLV), Laminate Color: 8201 Grey Elm. Q26-MCC042815-SN: Return (42" Left, Custom, Center Grommet, Silver). Actual size: 23 5/8"D X 30"H X 48"L. Item Width: 42" Left (2442L), Laminate Color: 8201 Grey Elm, Grommet Location: Center Grommet (CGROM), Grommet Color: Silver (F1) |
| 34 | 1 | MooreCo | Rectangle Single Pedestal Desk (Right): Q26-MCC-04289-SN: Under Storage Box/Box/File (Round Pulls-Silver, Custom). Actual Size: 15 19/32"W X 22 1/2"D X 28 19/32"H, 2 Box Drawers, 1 File Drawer. Hardware Option: Round Pulls-Silver (H1SLV), Laminate Color: 8201 Grey Elm. Q26-MCC-042810-SN: 30"D Straight Desk Shell (30"X66", Custom, Double Grommet, Silver). Actual size: 30"D X 30" X 70"W. Item Width: 30"X66" (3066). Laminate Color: 8201 Grey Elm, Grommet Location: Double Grommet (DGROM), Grommet Color: Silver (F1) |
| H128 | | | |
| REACH CLASSROOM | | | |
| 2.2 | 31 | Smith System | Elemental Rectangle Table, Fixed - 36"W x 24"D X 30"H. Surface Option Finish: Arctic White - Edge Color Finish: Champagne - Legset Color: Platinum - Glides. Model # EL2436EG<br>***TABLE LEGS TO BE ORDERED ONLY FOR EACH TABLE. TABLE TOP WILL BE REUSED FROM PHASE 1*** |
| 4 | 31 | Smith System | Numbers Stack Chair 18"H: 21.5"D X 15"W X 18"H. Felt Glides - Seat Color Finish: Blueberry - Frame Color Finish: Platinum. Model # 22849 |
| 5 | 1 | HON | Cofi Managerial Height Chair-HCFMU: Single Fabric Option, Fabric: Whisper Vinyl Islet - Back Stitch Finish: Light Gray - Back Stitch: CHS Channel Stitch. Control-Weight Activated, Cylinder-Standard. Arm Finish: Fixed Polished Aluminum Arms - All-Surface Caster-Finish: Black - Base Type: Polished Aluminum |
| 7 | 1 | MooreCo | Avid Double Pedestal Right Return Desk: 29.8"H × 72"W × 80"D. Top: Wilsonart Grey Elm - Edge Band: Wilsonart Grey Elm - Legs: Platinum. Modesty Panel, and Pedestal - Add Cable Management Tray and match to Platinum finish. 3 total grommets, 2 total cable trays. Owner to approve desk accessories prior to production. |
| H131 | | | |
| CONFERENCE ROOM | | | |
| 5 | 6 | HON | Cofi Managerial Height Chair-HCFMU: Single Fabric Option, Fabric: Whisper Vinyl Islet - Back Stitch Finish: Light Gray - Back Stitch: CHS Channel Stitch. Control-Weight Activated, Cylinder-Standard. Arm Finish: Fixed Polished Aluminum Arms - All-Surface Caster-Finish: Black - Base Type: Polished Aluminum |
| 17 | 1 | HON | HTLB4884 Preside Boat Laminate Table Top: 84"W x 48"D. Flat Edge. Laminate Finish: Wilsonart Grey Elm - Grade 3 Partnership Laminate (Laminate Code:WNA8) - Edgeband Finish: Loft. G1 Grommet to be added per section of the top, centered in both directions with power inserts. Pop-Up Grommet: Grommet location will vary based on table size. Pop-Up Grommet: MhoB 4" x 8" Pop-up Port; Model # HTG1PWR-3P-1B. Color Finish: Silver SVR |
| 18 | 1 | HON | HT29AL84 Preside - Angled Leg - 29½"H Seated Base for 84" W Tops |
| 39 | 1 | MooreCo | Credenza with Storage: Q26-MCC-042811-SN: Under Storage Two Drawer Lateral (Round Pulls-Silver, Custom). Actal Size: 34 29/64"W X 22 1/2"D X 28 19/32"H, 2 File Drawers. Hardware Option: Round Pulls-Silver (H1SLV), Laminate Color: 8201 Grey Elm. Q26-MCC-042812-SN: 24"D Straight Desk Shell (24"X72", Custom, Double Grommet, Charcoal). Actual size: 23 5/8"D X 30"H. Item Width: 24" X 72" (2472), Laminate Color: 8201 Grey Elm. |

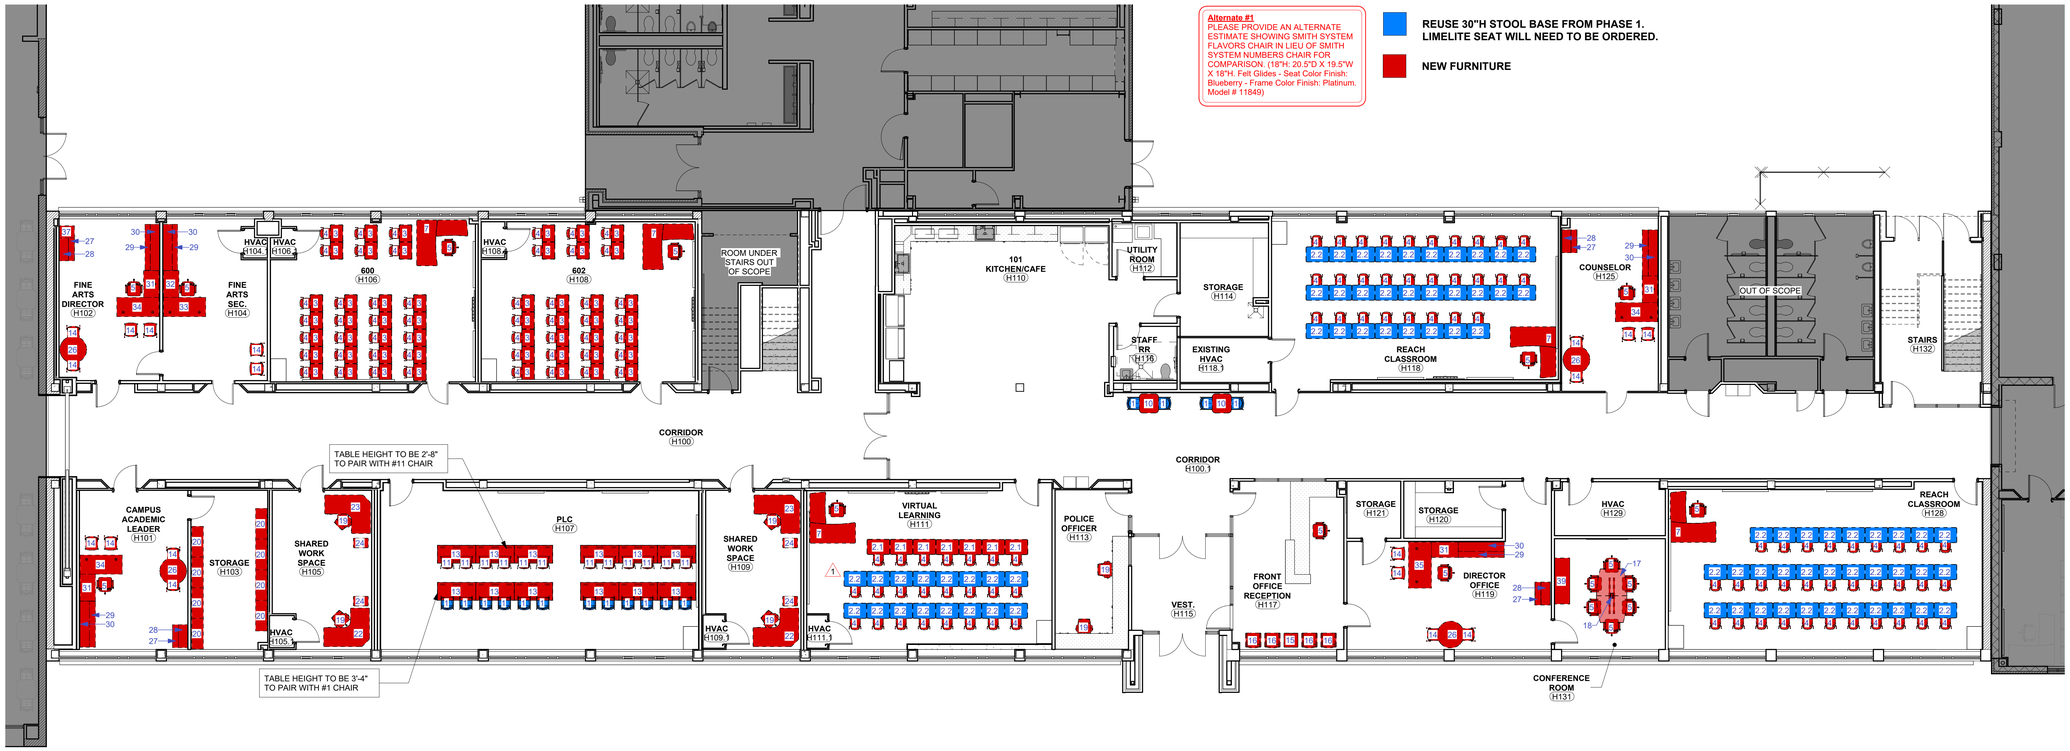


1 Floor Plan - Level 1.5 Unit H Furniture
1/8" = 1'-0"

11/16/2026 4:46:56 PM


WRA Architects, Inc.
12377 Merit Dr. #1800
Dallas, Texas 75251
214-750-0077
www.wraarchitects.com


# Castleberry ISD High School Addn.

215 CHURCHILL ROAD, FORT WORTH, TEXAS - 76114

REVISIONS:

| No. | | Date |
|---|---|---|
| 1 | ASI #18 | 11/19/2025 |

JOB NO. 2359
DATE: 08/26/2026

Furniture Floor Plan Level 1.5 Unit H - Phase 3

Z913

© WRA Architects, Inc. 2024

| Furniture Schedule - Level 2.5 Unit H | | | |
|---|---|---|---|
| Tag | QTY. | Manufacturer | Description |
| H200.1 CORRIDOR | | | |
| 1 | 4 | KI | LimeLite Cafe Stool, 30" High - Overall: 20.5"W, 21.75"D, 45.25"H, Seat: 18.25"W, 17.5"D, 29.5"H. Poly Seat/Back, Steel Glides. Poly Color Finish: Surf's Up - Base/Frame Finish: Cottonwood. ***SEAT TO BE ORDERED ONLY. STOOL BASE WILL BE REUSED FROM PHASE 1*** |
| 10 | 2 | MooreCo | Inklud Table (X-Base). Square Top Shape: 30"W X 30"D X 42"H. Laminate Top Finish: Frosty White - Edgeband: Cool Grey. Glides. |
| H201 CLASSROOM | | | |
| 3 | 24 | Smith System | Elemental Rectangle Student Desk, Fixed - 27" W X 20"D X 30"H. Suface Option Finish: Arctic White - Edge Color Finish: Champagne - Legset Color: Platium - Glides. Model # EL2027 |
| 4 | 24 | Smith System | Numbers Stack Chair 18"H. 21.5"D X 15"W X 18"H. Felt Glides - Seat Color Finish: Blueberry - Frame Color Finish: Platinum. Model # 22849 |
| 5 | 1 | HON | Cofi Managerial Height Chair-HCFMU: Single Fabric Option, Fabric: Whisper Vinyl Islet - Back Stitch Finish: Light Gray - Back Stitch: CHS Channel Stitch. Control-Weight Activated, Cylinder-Standard. Arm Finish: Fixed Polished Aluminum Arms - All-Surface Caster-Finish: Black - Base Type: Polished Aluminum |
| 8 | 1 | MooreCo | Avid Double Pedestal Left Return Desk: 29.8"H × 72"W × 80"D. Top: Wilsonart Grey Elm - Edge Band: Wilsonart Grey Elm - Legs: Platinum. Modesty Panel, and Pedestal - Add Cable Management Tray and match to Platinum finish. 3 total grommets, 2 total cable trays. Owner to approve desk accessories prior to production. |
| H202 CLASSROOM | | | |
| 3 | 25 | Smith System | Elemental Rectangle Student Desk, Fixed - 27" W X 20"D X 30"H. Suface Option Finish: Arctic White - Edge Color Finish: Champagne - Legset Color: Platium - Glides. Model # EL2027 |
| 4 | 25 | Smith System | Numbers Stack Chair 18"H. 21.5"D X 15"W X 18"H. Felt Glides - Seat Color Finish: Blueberry - Frame Color Finish: Platinum. Model # 22849 |
| 5 | 1 | HON | Cofi Managerial Height Chair-HCFMU: Single Fabric Option, Fabric: Whisper Vinyl Islet - Back Stitch Finish: Light Gray - Back Stitch: CHS Channel Stitch. Control-Weight Activated, Cylinder-Standard. Arm Finish: Fixed Polished Aluminum Arms - All-Surface Caster-Finish: Black - Base Type: Polished Aluminum |
| 8 | 1 | MooreCo | Avid Double Pedestal Left Return Desk: 29.8"H × 72"W × 80"D. Top: Wilsonart Grey Elm - Edge Band: Wilsonart Grey Elm - Legs: Platinum. Modesty Panel, and Pedestal - Add Cable Management Tray and match to Platinum finish. 3 total grommets, 2 total cable trays. Owner to approve desk accessories prior to production. |
| H203 CLASSROOM | | | |
| 3 | 25 | Smith System | Elemental Rectangle Student Desk, Fixed - 27" W X 20"D X 30"H. Suface Option Finish: Arctic White - Edge Color Finish: Champagne - Legset Color: Platium - Glides. Model # EL2027 |
| 4 | 25 | Smith System | Numbers Stack Chair 18"H. 21.5"D X 15"W X 18"H. Felt Glides - Seat Color Finish: Blueberry - Frame Color Finish: Platinum. Model # 22849 |
| 5 | 1 | HON | Cofi Managerial Height Chair-HCFMU: Single Fabric Option, Fabric: Whisper Vinyl Islet - Back Stitch Finish: Light Gray - Back Stitch: CHS Channel Stitch. Control-Weight Activated, Cylinder-Standard. Arm Finish: Fixed Polished Aluminum Arms - All-Surface Caster-Finish: Black - Base Type: Polished Aluminum |
| 8 | 1 | MooreCo | Avid Double Pedestal Left Return Desk: 29.8"H × 72"W × 80"D. Top: Wilsonart Grey Elm - Edge Band: Wilsonart Grey Elm - Legs: Platinum. Modesty Panel, and Pedestal - Add Cable Management Tray and match to Platinum finish. 3 total grommets, 2 total cable trays. Owner to approve desk accessories prior to production. |
| H204 CLASSROOM | | | |
| 3 | 25 | Smith System | Elemental Rectangle Student Desk, Fixed - 27" W X 20"D X 30"H. Suface Option Finish: Arctic White - Edge Color Finish: Champagne - Legset Color: Platium - Glides. Model # EL2027 |
| 4 | 25 | Smith System | Numbers Stack Chair 18"H. 21.5"D X 15"W X 18"H. Felt Glides - Seat Color Finish: Blueberry - Frame Color Finish: Platinum. Model # 22849 |
| 5 | 1 | HON | Cofi Managerial Height Chair-HCFMU: Single Fabric Option, Fabric: Whisper Vinyl Islet - Back Stitch Finish: Light Gray - Back Stitch: CHS Channel Stitch. Control-Weight Activated, Cylinder-Standard. Arm Finish: Fixed Polished Aluminum Arms - All-Surface Caster-Finish: Black - Base Type: Polished Aluminum |
| 8 | 1 | MooreCo | Avid Double Pedestal Left Return Desk: 29.8"H × 72"W × 80"D. Top: Wilsonart Grey Elm - Edge Band: Wilsonart Grey Elm - Legs: Platinum. Modesty Panel, and Pedestal - Add Cable Management Tray and match to Platinum finish. 3 total grommets, 2 total cable trays. Owner to approve desk accessories prior to production. |
| H205 CLASSROOM | | | |
| 3 | 25 | Smith System | Elemental Rectangle Student Desk, Fixed - 27" W X 20"D X 30"H. Suface Option Finish: Arctic White - Edge Color Finish: Champagne - Legset Color: Platium - Glides. Model # EL2027 |
| 4 | 25 | Smith System | Numbers Stack Chair 18"H. 21.5"D X 15"W X 18"H. Felt Glides - Seat Color Finish: Blueberry - Frame Color Finish: Platinum. Model # 22849 |
| 5 | 1 | HON | Cofi Managerial Height Chair-HCFMU: Single Fabric Option, Fabric: Whisper Vinyl Islet - Back Stitch Finish: Light Gray - Back Stitch: CHS Channel Stitch. Control-Weight Activated, Cylinder-Standard. Arm Finish: Fixed Polished Aluminum Arms - All-Surface Caster-Finish: Black - Base Type: Polished Aluminum |
| 8 | 1 | MooreCo | Avid Double Pedestal Left Return Desk: 29.8"H × 72"W × 80"D. Top: Wilsonart Grey Elm - Edge Band: Wilsonart Grey Elm - Legs: Platinum. Modesty Panel, and Pedestal - Add Cable Management Tray and match to Platinum finish. 3 total grommets, 2 total cable trays. Owner to approve desk accessories prior to production. |
| H206 CLASSROOM | | | |
| 3 | 25 | Smith System | Elemental Rectangle Student Desk, Fixed - 27" W X 20"D X 30"H. Suface Option Finish: Arctic White - Edge Color Finish: Champagne - Legset Color: Platium - Glides. Model # EL2027 |
| 4 | 25 | Smith System | Numbers Stack Chair 18"H. 21.5"D X 15"W X 18"H. Felt Glides - Seat Color Finish: Blueberry - Frame Color Finish: Platinum. Model # 22849 |
| 5 | 1 | HON | Cofi Managerial Height Chair-HCFMU: Single Fabric Option, Fabric: Whisper Vinyl Islet - Back Stitch Finish: Light Gray - Back Stitch: CHS Channel Stitch. Control-Weight Activated, Cylinder-Standard. Arm Finish: Fixed Polished Aluminum Arms - All-Surface Caster-Finish: Black - Base Type: Polished Aluminum |
| 8 | 1 | MooreCo | Avid Double Pedestal Left Return Desk: 29.8"H × 72"W × 80"D. Top: Wilsonart Grey Elm - Edge Band: Wilsonart Grey Elm - Legs: Platinum. Modesty Panel, and Pedestal - Add Cable Management Tray and match to Platinum finish. 3 total grommets, 2 total cable trays. Owner to approve desk accessories prior to production. |


| Furniture Schedule - Level 2.5 Unit H | | | |
|---|---|---|---|
| Tag | QTY. | Manufacturer | Description |
| H207 CLASSROOM | | | |
| 3 | 25 | Smith System | Elemental Rectangle Student Desk, Fixed - 27" W X 20"D X 30"H. Suface Option Finish: Arctic White - Edge Color Finish: Champagne - Legset Color: Platium - Glides. Model # EL2027 |
| 4 | 25 | Smith System | Numbers Stack Chair 18"H. 21.5"D X 15"W X 18"H. Felt Glides - Seat Color Finish: Blueberry - Frame Color Finish: Platinum. Model # 22849 |
| 5 | 1 | HON | Cofi Managerial Height Chair-HCFMU: Single Fabric Option, Fabric: Whisper Vinyl Islet - Back Stitch Finish: Light Gray - Back Stitch: CHS Channel Stitch. Control-Weight Activated, Cylinder-Standard. Arm Finish: Fixed Polished Aluminum Arms - All-Surface Caster-Finish: Black - Base Type: Polished Aluminum |
| 8 | 1 | MooreCo | Avid Double Pedestal Left Return Desk: 29.8"H × 72"W × 80"D. Top: Wilsonart Grey Elm - Edge Band: Wilsonart Grey Elm - Legs: Platinum. Modesty Panel, and Pedestal - Add Cable Management Tray and match to Platinum finish. 3 total grommets, 2 total cable trays. Owner to approve desk accessories prior to production. |
| H209 CLASSROOM | | | |
| 3 | 25 | Smith System | Elemental Rectangle Student Desk, Fixed - 27" W X 20"D X 30"H. Suface Option Finish: Arctic White - Edge Color Finish: Champagne - Legset Color: Platium - Glides. Model # EL2027 |
| 4 | 25 | Smith System | Numbers Stack Chair 18"H. 21.5"D X 15"W X 18"H. Felt Glides - Seat Color Finish: Blueberry - Frame Color Finish: Platinum. Model # 22849 |
| 5 | 1 | HON | Cofi Managerial Height Chair-HCFMU: Single Fabric Option, Fabric: Whisper Vinyl Islet - Back Stitch Finish: Light Gray - Back Stitch: CHS Channel Stitch. Control-Weight Activated, Cylinder-Standard. Arm Finish: Fixed Polished Aluminum Arms - All-Surface Caster-Finish: Black - Base Type: Polished Aluminum |
| 8 | 1 | MooreCo | Avid Double Pedestal Left Return Desk: 29.8"H × 72"W × 80"D. Top: Wilsonart Grey Elm - Edge Band: Wilsonart Grey Elm - Legs: Platinum. Modesty Panel, and Pedestal - Add Cable Management Tray and match to Platinum finish. 3 total grommets, 2 total cable trays. Owner to approve desk accessories prior to production. |
| H210 CLASSROOM | | | |
| 1 | 6 | KI | LimeLite Cafe Stool, 30" High - Overall: 20.5"W, 21.75"D, 45.25"H, Seat: 18.25"W, 17.5"D, 29.5"H. Poly Seat/Back, Steel Glides. Poly Color Finish: Surf's Up - Base/Frame Finish: Cottonwood. ***SEAT TO BE ORDERED ONLY. STOOL BASE WILL BE REUSED FROM PHASE 1*** |
| 5 | 1 | HON | Cofi Managerial Height Chair-HCFMU: Single Fabric Option, Fabric: Whisper Vinyl Islet - Back Stitch Finish: Light Gray - Back Stitch: CHS Channel Stitch. Control-Weight Activated, Cylinder-Standard. Arm Finish: Fixed Polished Aluminum Arms - All-Surface Caster-Finish: Black - Base Type: Polished Aluminum |
| 8 | 1 | MooreCo | Avid Double Pedestal Left Return Desk: 29.8"H × 72"W × 80"D. Top: Wilsonart Grey Elm - Edge Band: Wilsonart Grey Elm - Legs: Platinum. Modesty Panel, and Pedestal - Add Cable Management Tray and match to Platinum finish. 3 total grommets, 2 total cable trays. Owner to approve desk accessories prior to production. |
| 11 | 12 | KI | LimeLite Stack Chair - Base/Frame: 4-Leg - Overall: 21.75"W, 22.25"D, 33.25"H, Seat: 18.25"W, 17.5"D, 17.5"H. Poly Seat/Back, Steel Glides, Armless. Poly Color Finish: Surf's Up - Base/Frame Finish: Cottonwood |
| 13 | 9 | KI | Stout Table: 30"D x 60"W Height Adjustable (27"-40"). Glides. Laminate Top Finish: Frosty White - Base Color Finish: Cottonwood - Edge Color Finish: Warm Grey. Reference Sheets Z913, Z914, and Z916 for table heights. |
| H211 CLASSROOM | | | |
| 3 | 25 | Smith System | Elemental Rectangle Student Desk, Fixed - 27" W X 20"D X 30"H. Suface Option Finish: Arctic White - Edge Color Finish: Champagne - Legset Color: Platium - Glides. Model # EL2027 |
| 4 | 25 | Smith System | Numbers Stack Chair 18"H. 21.5"D X 15"W X 18"H. Felt Glides - Seat Color Finish: Blueberry - Frame Color Finish: Platinum. Model # 22849 |
| 5 | 1 | HON | Cofi Managerial Height Chair-HCFMU: Single Fabric Option, Fabric: Whisper Vinyl Islet - Back Stitch Finish: Light Gray - Back Stitch: CHS Channel Stitch. Control-Weight Activated, Cylinder-Standard. Arm Finish: Fixed Polished Aluminum Arms - All-Surface Caster-Finish: Black - Base Type: Polished Aluminum |
| 8 | 1 | MooreCo | Avid Double Pedestal Left Return Desk: 29.8"H × 72"W × 80"D. Top: Wilsonart Grey Elm - Edge Band: Wilsonart Grey Elm - Legs: Platinum. Modesty Panel, and Pedestal - Add Cable Management Tray and match to Platinum finish. 3 total grommets, 2 total cable trays. Owner to approve desk accessories prior to production. |
| H212 CLASSROOM | | | |
| 3 | 33 | Smith System | Elemental Rectangle Student Desk, Fixed - 27" W X 20"D X 30"H. Suface Option Finish: Arctic White - Edge Color Finish: Champagne - Legset Color: Platium - Glides. Model # EL2027 |
| 4 | 33 | Smith System | Numbers Stack Chair 18"H. 21.5"D X 15"W X 18"H. Felt Glides - Seat Color Finish: Blueberry - Frame Color Finish: Platinum. Model # 22849 |
| 5 | 1 | HON | Cofi Managerial Height Chair-HCFMU: Single Fabric Option, Fabric: Whisper Vinyl Islet - Back Stitch Finish: Light Gray - Back Stitch: CHS Channel Stitch. Control-Weight Activated, Cylinder-Standard. Arm Finish: Fixed Polished Aluminum Arms - All-Surface Caster-Finish: Black - Base Type: Polished Aluminum |
| 7 | 1 | MooreCo | Avid Double Pedestal Right Return Desk: 29.8"H × 72"W × 80"D. Top: Wilsonart Grey Elm - Edge Band: Wilsonart Grey Elm - Legs: Platinum. Modesty Panel, and Pedestal - Add Cable Management Tray and match to Platinum finish. 3 total grommets, 2 total cable trays. Owner to approve desk accessories prior to production. |
| H213 CLASSROOM | | | |
| 3 | 25 | Smith System | Elemental Rectangle Student Desk, Fixed - 27" W X 20"D X 30"H. Suface Option Finish: Arctic White - Edge Color Finish: Champagne - Legset Color: Platium - Glides. Model # EL2027 |
| 4 | 25 | Smith System | Numbers Stack Chair 18"H. 21.5"D X 15"W X 18"H. Felt Glides - Seat Color Finish: Blueberry - Frame Color Finish: Platinum. Model # 22849 |
| 5 | 1 | HON | Cofi Managerial Height Chair-HCFMU: Single Fabric Option, Fabric: Whisper Vinyl Islet - Back Stitch Finish: Light Gray - Back Stitch: CHS Channel Stitch. Control-Weight Activated, Cylinder-Standard. Arm Finish: Fixed Polished Aluminum Arms - All-Surface Caster-Finish: Black - Base Type: Polished Aluminum |
| 8 | 1 | MooreCo | Avid Double Pedestal Left Return Desk: 29.8"H × 72"W × 80"D. Top: Wilsonart Grey Elm - Edge Band: Wilsonart Grey Elm - Legs: Platinum. Modesty Panel, and Pedestal - Add Cable Management Tray and match to Platinum finish. 3 total grommets, 2 total cable trays. Owner to approve desk accessories prior to production. |

| Furniture Schedule - Level 2.5 Unit H | | | |
|---|---|---|---|
| Tag | QTY. | Manufacturer | Description |
| H214 CLASSROOM | | | |
| 3 | 32 | Smith System | Elemental Rectangle Student Desk, Fixed - 27" W X 20"D X 30"H. Suface Option Finish: Arctic White - Edge Color Finish: Champagne - Legset Color: Platium - Glides. Model # EL2027 |
| 4 | 32 | Smith System | Numbers Stack Chair 18"H. 21.5"D X 15"W X 18"H. Felt Glides - Seat Color Finish: Blueberry - Frame Color Finish: Platinum. Model # 22849 |
| 5 | 1 | HON | Cofi Managerial Height Chair-HCFMU: Single Fabric Option, Fabric: Whisper Vinyl Islet - Back Stitch Finish: Light Gray - Back Stitch: CHS Channel Stitch. Control-Weight Activated, Cylinder-Standard. Arm Finish: Fixed Polished Aluminum Arms - All-Surface Caster-Finish: Black - Base Type: Polished Aluminum |
| 7 | 1 | MooreCo | Avid Double Pedestal Right Return Desk: 29.8"H × 72"W × 80"D. Top: Wilsonart Grey Elm - Edge Band: Wilsonart Grey Elm - Legs: Platinum. Modesty Panel, and Pedestal - Add Cable Management Tray and match to Platinum finish. 3 total grommets, 2 total cable trays. Owner to approve desk accessories prior to production. |
| H215 CLASSROOM | | | |
| 3 | 25 | Smith System | Elemental Rectangle Student Desk, Fixed - 27" W X 20"D X 30"H. Suface Option Finish: Arctic White - Edge Color Finish: Champagne - Legset Color: Platium - Glides. Model # EL2027 |
| 4 | 25 | Smith System | Numbers Stack Chair 18"H. 21.5"D X 15"W X 18"H. Felt Glides - Seat Color Finish: Blueberry - Frame Color Finish: Platinum. Model # 22849 |
| 5 | 1 | HON | Cofi Managerial Height Chair-HCFMU: Single Fabric Option, Fabric: Whisper Vinyl Islet - Back Stitch Finish: Light Gray - Back Stitch: CHS Channel Stitch. Control-Weight Activated, Cylinder-Standard. Arm Finish: Fixed Polished Aluminum Arms - All-Surface Caster-Finish: Black - Base Type: Polished Aluminum |
| 8 | 1 | MooreCo | Avid Double Pedestal Left Return Desk: 29.8"H × 72"W × 80"D. Top: Wilsonart Grey Elm - Edge Band: Wilsonart Grey Elm - Legs: Platinum. Modesty Panel, and Pedestal - Add Cable Management Tray and match to Platinum finish. 3 total grommets, 2 total cable trays. Owner to approve desk accessories prior to production. |
| H217 DIRECTOR OFFICE LOBBY | | | |
| 5 | 1 | HON | Cofi Managerial Height Chair-HCFMU: Single Fabric Option, Fabric: Whisper Vinyl Islet - Back Stitch Finish: Light Gray - Back Stitch: CHS Channel Stitch. Control-Weight Activated, Cylinder-Standard. Arm Finish: Fixed Polished Aluminum Arms - All-Surface Caster-Finish: Black - Base Type: Polished Aluminum |
| 15 | 1 | KI | Zoetry End Table: 22"W X 22"D X 15"H. Base/Frame Finish: Cottonwood - Laminate Top & Edge Finish: Wilsonart Grey Elm |
| 16 | 4 | KI | Zoetry Guest Chair: 24.5"W X 23.5"D X 31.5"H. No Armcap, No Power, Felt Glides. Base/Frame Finish: Cottonwood - Thread Color: Midnight Blue - Seat Upholstery: Iota-Pewter - Base/Back Upholstery: Iota-Marine |
| 29 | 1 | MooreCo | Credenza Storage with Knee Space: Q26-MCC-042819-SN: Under Storage File/File (Round Pulls-Silver, Custom). Actual size: 15 19/32"W X 22 1/2"D X 28 19/32"H, 2 File Drawers. Hardware Option: Round Pulls-Silver (H1SLV), Laminate color: 8201 Grey Elm. Q26-MCC-042820-SN: 24"D Straight Desk Shell (24" X 72", Custom, Double Grommet, Silver). Actual size: 23 5/8"D X 30"H. Item Width: 24" X 72" (2472), Laminate color: 8201 Grey Elm, Grommet Location: Double Grommet (DGROM), Grommet Color: Silver (F1) |
| 30 | 1 | MooreCo | Stack-on-Storage with Doors: Q26-MCC-042813-SN: Four Door Hutch (72", Round Pulls-Silver, Custom). Actual size: 14 1/2"D X 34"H. Item Width: 72" (72), Hardware Option: Round Pulls-Silver (H1SLV), Laminte Color: 8201 Grey Elm |
| 31 | 1 | MooreCo | Left Desk Return with Pedestal: Q26-MCC-042814-SN: Under Storage File/File (Round Pulls-Silver, Custom). Actual size: 15 19/32"W X 22 1/2" X 28 19/32"H, 2 File Drawers. Hardware Option: Round Pulls-Silver (H1SLV), Laminte Color: 8201 Grey Elm. Q26-MCC042815-SN: Return (42" Left, Custom, Center Grommet, Silver). Actual size: 23 5/8"D X 30"H X 48"L. Item Width: 42" Left (2442L), Laminate Color: 8201 Grey Elm, Grommet Location: Center Grommet (CGROM), Grommet Color: Silver (F1) |
| 34 | 1 | MooreCo | Rectangle Single Pedestal Desk (Right): Q26-MCC-042891-SN: Under Storage Box/Box/File (Round Pulls-Silver, Custom). Actual Size: 15 19/32"W X 22 1/2"D X 28 19/32"H, 2 Box Drawers, 1 File Drawer. Hardware Option: Round Pulls-Silver (H1SLV), Laminate Color: 8201 Grey Elm. Q26-MCC-042810-SN: 30"D Straight Desk Shell (30"X66", Custom, Double Grommet, Silver). Actual size: 30"D X 30" X 70"W. Item Width: 30"X66" (3068), Laminate Color: 8201 Grey Elm, Grommet Location: Double Grommet (DGROM), Grommet Color: Silver (F1) |
| H217.1 DIRECTOR OFFICE | | | |
| 5 | 1 | HON | Cofi Managerial Height Chair-HCFMU: Single Fabric Option, Fabric: Whisper Vinyl Islet - Back Stitch Finish: Light Gray - Back Stitch: CHS Channel Stitch. Control-Weight Activated, Cylinder-Standard. Arm Finish: Fixed Polished Aluminum Arms - All-Surface Caster-Finish: Black - Base Type: Polished Aluminum |
| 14 | 2 | HON | Ignition Multi-Purpose Guest Chair-HIGS6: Single Fabric, Armless, Four Legs, Glides, No Casters. Upholstered Back: Whisper Vinyl Islet-Grade 2 - Frame Finish: Textured Silver |
| 27 | 1 | MooreCo | Lateral File: Q26-MCC-04284-SN: Freestanding Two Draw Lateral (Round Pulls-Silver,Custom). Actual size: 23 5/8"D X 36"W X 30"H, 2 Drawers. Hardware Option: Round Pulls-Silver (H1SLV), Laminate Color:8201 Grey Elm |
| 28 | 1 | MooreCo | Stack-on-Bookcase: Q26-MCC-04285-SN: Open Hutch (36", Custom). Actual size: 14 1/2"D X 34"H. Item Width: 36" (36), Laminate color: 8201 Grey Elm |
| 29 | 1 | MooreCo | Credenza Storage with Knee Space: Q26-MCC-042819-SN: Under Storage File/File (Round Pulls-Silver, Custom). Actual size: 15 19/32"W X 22 1/2"D X 28 19/32"H, 2 File Drawers. Hardware Option: Round Pulls-Silver (H1SLV), Laminate color: 8201 Grey Elm. Q26-MCC-042820-SN: 24"D Straight Desk Shell (24" X 72", Custom, Double Grommet, Silver). Actual size: 23 5/8"D X 30"H. Item Width: 24" X 72" (2472), Laminate color: 8201 Grey Elm, Grommet Location: Double Grommet (DGROM), Grommet Color: Silver (F1) |
| 30 | 1 | MooreCo | Stack-on-Storage with Doors: Q26-MCC-042813-SN: Four Door Hutch (72", Round Pulls-Silver, Custom). Actual size: 14 1/2"D X 34"H. Item Width: 72" (72), Hardware Option: Round Pulls-Silver (H1SLV), Laminte Color: 8201 Grey Elm. |
| 36 | 1 | H105893R | HON - 10500 Series - Single Pedestal Desk - 72"W x 36"D x 29 1/2"H, Bow Top, Right |
| 38 | 1 | MooreCo | - H105296L: HON - 10500 Series - Personal Wardrobe/Storage Cabinet (with core removable lock) - 18"W X 24"D X 66 5/8"H, Hinged Left. Unit is Standard with Four Adjustable Shelves, Coat Rod, and Core Removable Lock. Shelves Adjusts 2.5" Increments. Cabinet can be used as a Wardrobe by Removing Four Adjustable Shelves. Coat Rod can be Removed from Cabinet for Storage only Applications. Unit Height is Designed to Match Credenza or Return plus Stack-on-Storage Height. Adjustable Hex Leveling Glides Allow Floor-Standing Furniture to be Easily Leveled without Lifting the Unit; Glides have 3/4" Adjustable Range. Finish Wilsonart - Grey Elm<br>***Note: Confirm that Wilsonart Grey Elm finish is not fully compatible with HON 10500 Series products. Please provide an alternative that meets all criteria above and is compatible with Wilsonart Grey Elm Laminate Finish*** |

**REUSE 30"H STOOL BASE FROM PHASE 1.**
**LIMELITE SEAT WILL NEED TO BE ORDERED.**

**NEW FURNITURE**

**Alternate #1**
PLEASE PROVIDE AN ALTERNATE ESTIMATE SHOWING SMITH SYSTEM FLAVORS CHAIR IN LIEU OF SMITH SYSTEM NUMBERS CHAIR FOR COMPARISON. (18"H: 20.5"D X 19.5"W X 18"H. Felt Glides - Seat Color Finish: Blueberry - Frame Color Finish: Platinum. Model # 11849)

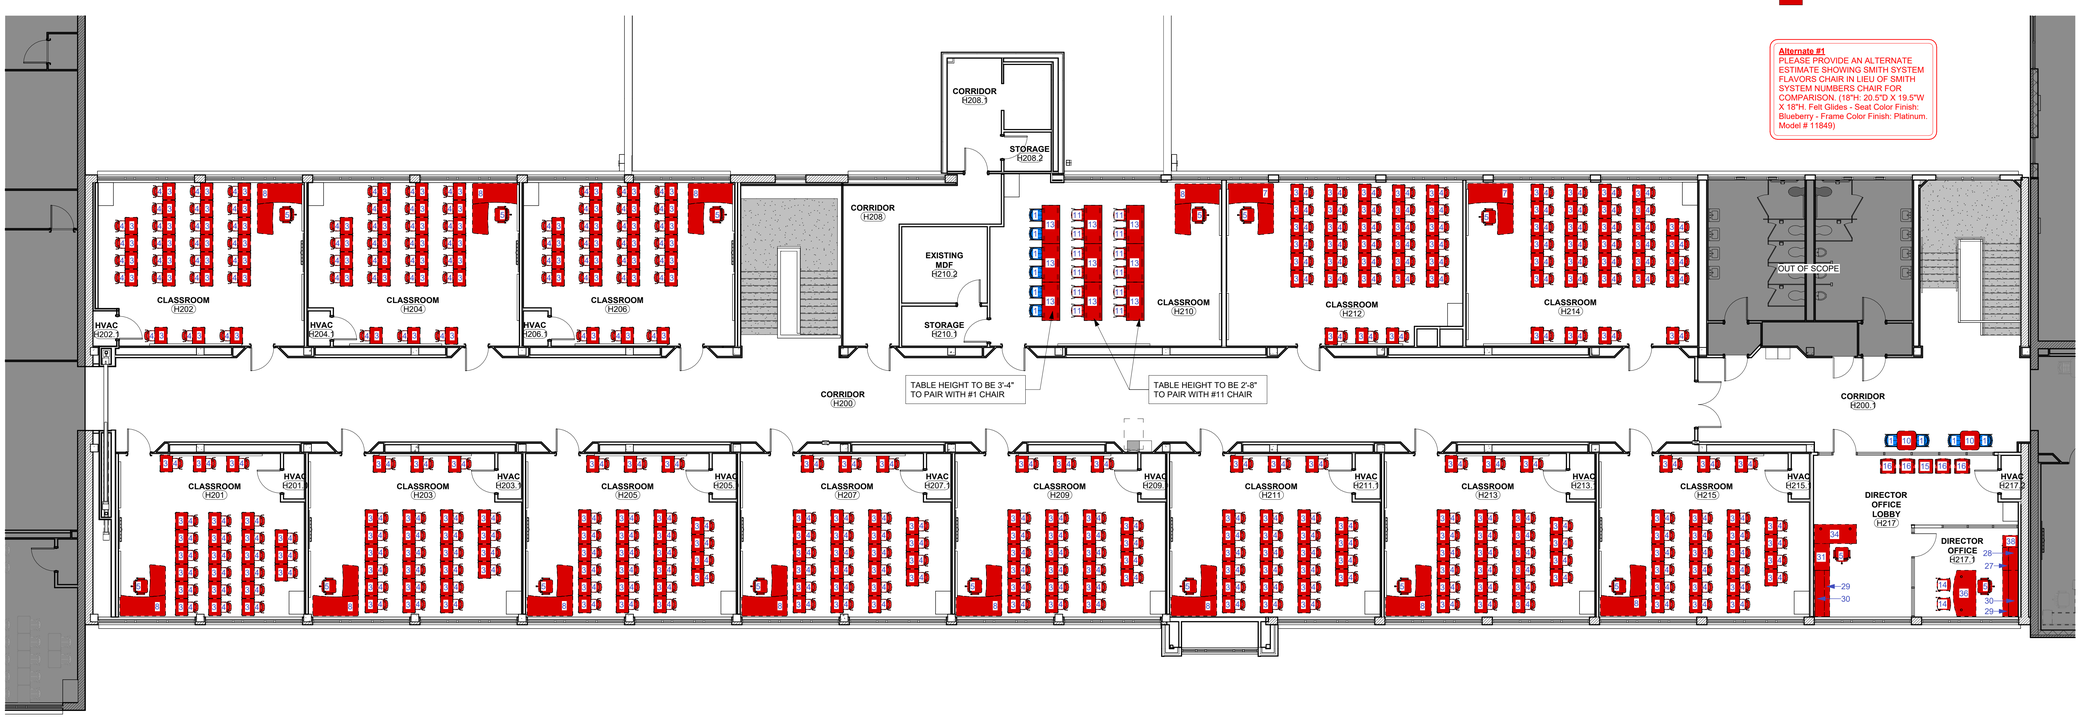


1 Floor Plan - Level 2.5 Unit H Furniture
1/8" = 1'-0"

11/16/2026 4:47:43 PM


WRA Architects, Inc.
12377 Merit Dr. #1800
Dallas, Texas 75251
214-750-0077
www.wraarchitects.com


# Castleberry ISD High School Addn.

215 CHURCHILL ROAD, FORT WORTH, TEXAS - 76114

REVISIONS:

| No. | Date |
|---|---|


JOB NO. 2359
DATE: 08/26/2026

Furniture Floor Plan
Level 2.5 Unit H - Phase 3

Z914

© WRA Architects, Inc. 2024

| Furniture Schedule - Level 1.5 Unit J | | | |
|---|---|---|---|
| Tag | QTY. | Manufacturer | Description |
| J100 | | | |
| CORRIDOR | | | |
| 1 | 24 | KI | LimeLite Cafe Stool. 30" High - Overall: 20.5"W. 21.75"D. 45.25"H. Seat: 18.25"W. 17.5"D. 29.5"H. Poly Seat/Back, Steel Glides. Poly Color Finish: Surf's Up - Base/Frame Finish: Cottonwood. ***SEAT TO BE ORDERED ONLY. STOOL BASE WILL BE REUSED FROM PHASE 1*** |
| 10 | 6 | MooreCo | Inklud Table (X-Base). Square Top Shape: 30"W X 30"D X 42"H. Laminate Top Finish: Frosty White - Edgeband: Cool Grey. Glides. |
| 12 | 2 | KI | Serenade Gathering Table: 42" High, 96" W, 36"D Table with Modesty Panel and Footrest, Stringer/Half Modesty Panel: 11 3/4" Tall, On 18"-24" deep tables, the stringer or modesty panel is located to the rear of the tabletop allowing user seating or standing access from only one side of the table. Laminate Finish: Match Wilsonart Grey Elm - Leg Laminate Finish: Match Wilsonart Grey Elm |
| 21 | 8 | KI | Apply Stack Chair: 20.25"W X 25.25"D X 32.5"H, Seat: 17.5:W X 17.375"D X 17.5"H. 4-Leg, Upholstered. Seat Upholstery: Aphrodite-Red Tide - Frame Finish: Cottonwood - Laminate Finish: Wilsonart Match Grey Elm. Glides. |
| 25 | 2 | MooreCo | Inklud Table (X-Base). Square Top Shape: 42"W X 42"D X 29"H. Laminate Top Finish: Frosty White - Edgeband: Cool Grey. Glides. |
| J101 | | | |
| REACH CLASSROOM | | | |
| 3 | 28 | Smith System | Elemental Rectangle Student Desk, Fixed - 27" W X 20"D X 30"H. Suface Option Finish: Arctic White - Edge Color Finish: Champagne - Legset Color: Platium - Glides. Model # EL2027 |
| 4 | 28 | Smith System | Numbers Stack Chair 18"H: 21.5"D X 15"W X 18"H. Felt Glides - Seat Color Finish: Blueberry - Frame Color Finish: Platinum. Model # 22849 |
| 5 | 1 | HON | Cofi Managerial Height Chair-HCFMU: Single Fabric Option, Fabric: Whisper Vinyl Islet - Back Stitch Finish: Light Gray - Back Stitch: CHS Channel Stitch. Control-Weight Activated, Cylinder-Standard. Arm Finish: Fixed Polished Aluminum Arms - All-Surface Caster-Finish: Black - Base Type: Polished Aluminum |
| 8 | 1 | MooreCo | Avid Double Pedestal Left Return Desk: 29.8"H × 72"W × 80"D. Top: Wilsonart Grey Elm - Edge Band: Wilsonart Grey Elm - Legs: Platinum. Modesty Panel, and Pedestal - Add Cable Management Tray and match to Platinum finish. 3 total grommets, 2 total cable trays. Owner to approve desk accessories prior to production. |

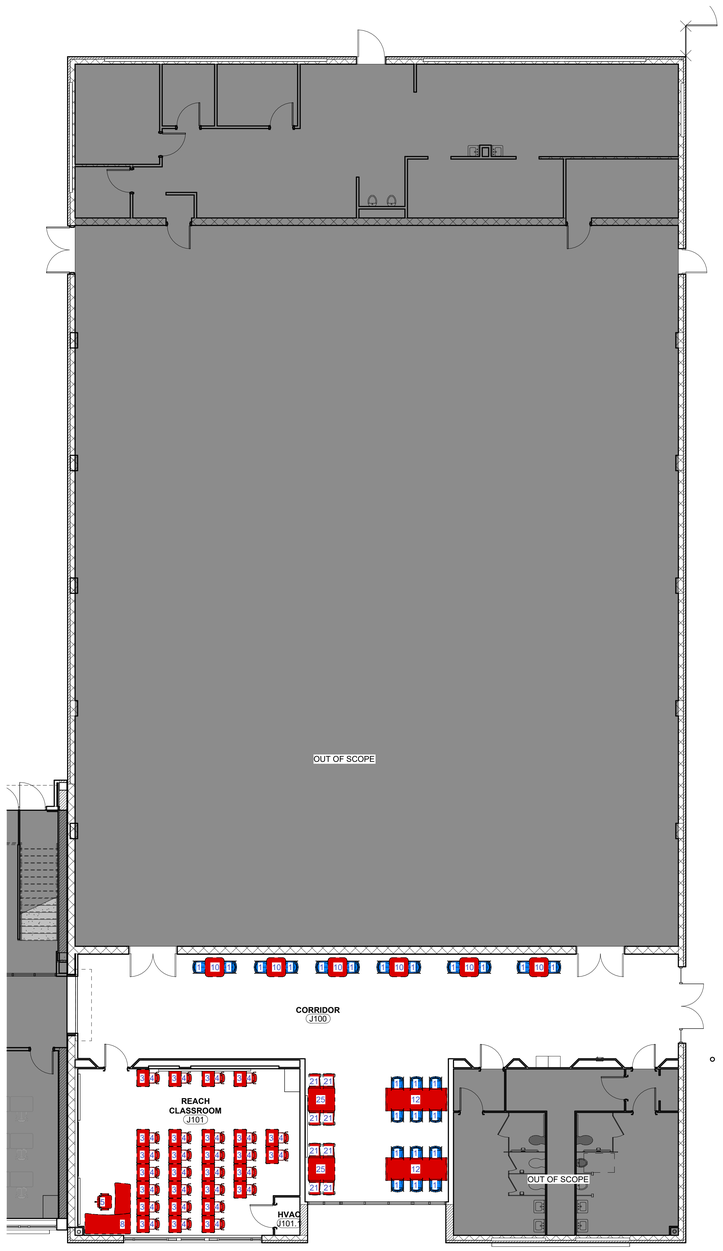


**Alternate #1**
PLEASE PROVIDE AN ALTERNATE ESTIMATE SHOWING SMITH SYSTEM FLAVORS CHAIR IN LIEU OF SMITH SYSTEM NUMBERS CHAIR FOR COMPARISON. (18"H: 20.5"D X 19.5"W X 18"H. Felt Glides - Seat Color Finish: Blueberry - Frame Color Finish: Platinum. Model # 11849)

**REUSE 30"H STOOL BASE FROM PHASE 1. LIMELITE SEAT WILL NEED TO BE ORDERED.**

**NEW FURNITURE**

1 Floor Plan - Level 1.5 Unit J Furniture
1/8" = 1'-0"

11/16/2026 4:47:49 PM

WRA Architects, Inc.
12377 Merit Dr. #1800
Dallas, Texas 75251
214-750-0077
www.wraarchitects.com

# Castleberry ISD High School Addn.

215 CHURCHILL ROAD, FORT WORTH, TEXAS - 76114

REVISIONS:


| No. | Date |
|---|---|

JOB NO. 2359
DATE: 08/26/2026

Furniture Floor Plan
Level 1.5 Unit J - Phase 3
Z915

© WRA Architects, Inc. 2024

| Furniture Schedule - Level 2.5 Unit J | | | |
|---|---|---|---|
| Tag | QTY. | Manufacturer | Description |
| J200 | | | |
| CORRIDOR | | | |
| 1 | 12 | KI | LimeLite Cafe Stool, 30" High - Overall: 20.5"W, 21.75"D, 45.25"H, Seat: 18.25"W, 17.5"D, 29.5"H. Poly Seat/Back, Steel Glides. Poly Color Finish: Surf's Up - Base/Frame Finish: Cottonwood. ***SEAT TO BE ORDERED ONLY. STOOL BASE WILL BE REUSED FROM PHASE 1*** |
| 10 | 6 | MooreCo | Inklud Table (X-Base). Square Top Shape: 30"W X 30"D X 42"H. Laminate Top Finish: Frosty White - Edgeband: Cool Grey. Glides. |
| J201 | | | |
| TRUCE CLASSROOM | | | |
| 3 | 27 | Smith System | Elemental Rectangle Student Desk, Fixed - 27" W X 20"D X 30"H. Suface Option Finish: Arctic White - Edge Color Finish: Champagne - Legset Color: Platium - Glides. Model # EL2027 |
| 4 | 27 | Smith System | Numbers Stack Chair 18"H: 21.5"D X 15"W X 18"H. Felt Glides - Seat Color Finish: Blueberry - Frame Color Finish: Platinum. Model # 22849 |
| 5 | 1 | HON | Cofi Managerial Height Chair-HCFMU: Single Fabric Option, Fabric: Whisper Vinyl Islet - Back Stitch Finish: Light Gray - Back Stitch: CHS Channel Stitch. Control-Weight Activated, Cylinder-Standard. Arm Finish: Fixed Polished Aluminum Arms - All-Surface Caster-Finish: Black - Base Type: Polished Aluminum |
| 8 | 1 | MooreCo | Avid Double Pedestal Left Return Desk: 29.8"H × 72"W × 80"D. Top: Wilsonart Grey Elm - Edge Band: Wilsonart Grey Elm - Legs: Platinum. Modesty Panel, and Pedestal - Add Cable Management Tray and match to Platinum finish. 3 total grommets, 2 total cable trays. Owner to approve desk accessories prior to production. |
| J202 | | | |
| TRUCE CLASSROOM | | | |
| 3 | 28 | Smith System | Elemental Rectangle Student Desk, Fixed - 27" W X 20"D X 30"H. Suface Option Finish: Arctic White - Edge Color Finish: Champagne - Legset Color: Platium - Glides. Model # EL2027 |
| 4 | 28 | Smith System | Numbers Stack Chair 18"H: 21.5"D X 15"W X 18"H. Felt Glides - Seat Color Finish: Blueberry - Frame Color Finish: Platinum. Model # 22849 |
| 5 | 1 | HON | Cofi Managerial Height Chair-HCFMU: Single Fabric Option, Fabric: Whisper Vinyl Islet - Back Stitch Finish: Light Gray - Back Stitch: CHS Channel Stitch. Control-Weight Activated, Cylinder-Standard. Arm Finish: Fixed Polished Aluminum Arms - All-Surface Caster-Finish: Black - Base Type: Polished Aluminum |
| 8 | 1 | MooreCo | Avid Double Pedestal Left Return Desk: 29.8"H × 72"W × 80"D. Top: Wilsonart Grey Elm - Edge Band: Wilsonart Grey Elm - Legs: Platinum. Modesty Panel, and Pedestal - Add Cable Management Tray and match to Platinum finish. 3 total grommets, 2 total cable trays. Owner to approve desk accessories prior to production. |
| J203 | | | |
| PLC | | | |
| 1 | 22 | KI | LimeLite Cafe Stool, 30" High - Overall: 20.5"W, 21.75"D, 45.25"H, Seat: 18.25"W, 17.5"D, 29.5"H. Poly Seat/Back, Steel Glides. Poly Color Finish: Surf's Up - Base/Frame Finish: Cottonwood. ***SEAT TO BE ORDERED ONLY. STOOL BASE WILL BE REUSED FROM PHASE 1*** |
| 13 | 11 | KI | Stout Table: 30"D x 60"W Height Adjustable (27"-40"). Glides. Laminate Top Finish: Frosty White - Base Color Finish: Cottonwood - Edge Color Finish: Warm Grey. Reference Sheets Z913, Z914, and Z916 for table heights. |

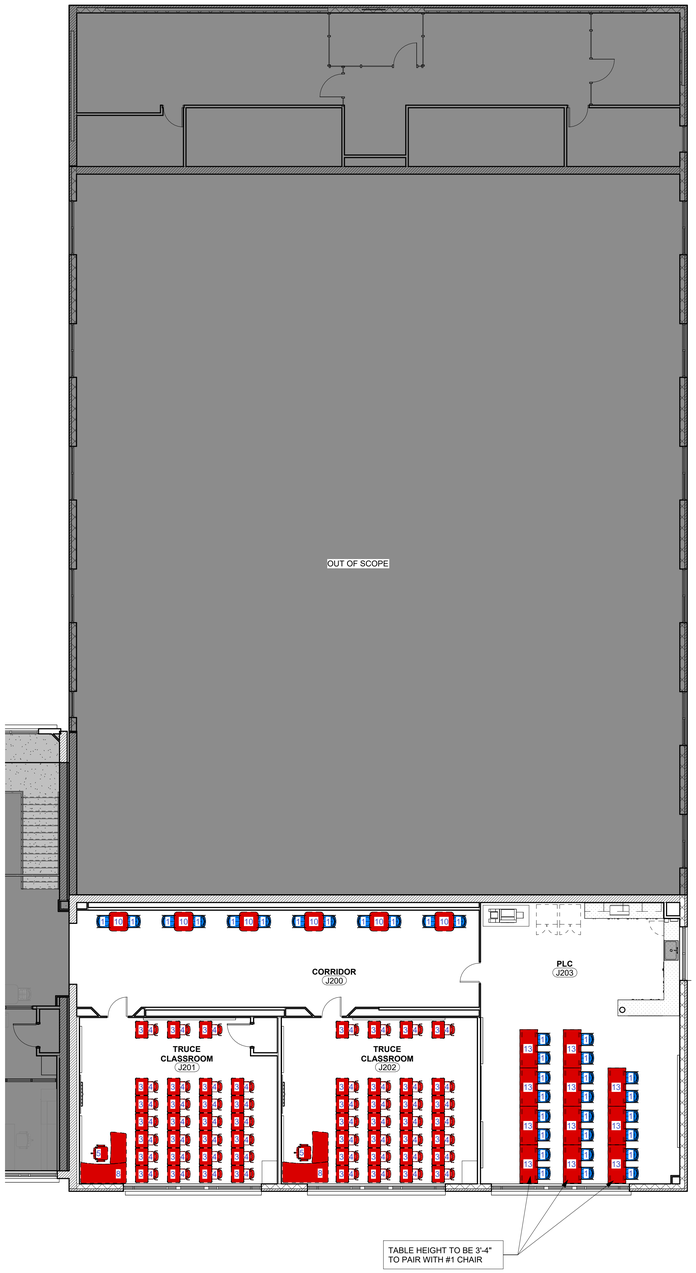


**Alternate #1**
PLEASE PROVIDE AN ALTERNATE ESTIMATE SHOWING SMITH SYSTEM FLAVORS CHAIR IN LIEU OF SMITH SYSTEM NUMBERS CHAIR FOR COMPARISON. (18"H: 20.5"D X 19.5"W X 18"H. Felt Glides - Seat Color Finish: Blueberry - Frame Color Finish: Platinum. Model # 11849)

**REUSE 30"H STOOL BASE FROM PHASE 1. LIMELITE SEAT WILL NEED TO BE ORDERED.**

**NEW FURNITURE**

1 Floor Plan - Level 2.5 Unit J Furniture
1/8" = 1'-0"

11/16/2026 4:47:58 PM

WRA Architects, Inc.
12377 Merit Dr. #1800
Dallas, Texas 75251
214-750-0077
www.wraarchitects.com

# Castleberry ISD High School Addn.

215 CHURCHILL ROAD, FORT WORTH, TEXAS - 76114

REVISIONS:


| No. | Date |
|---|---|

JOB NO. 2359
DATE: 08/26/2026

Furniture Floor Plan
Level 2.5 Unit J - Phase 3

Z916

© WRA Architects, Inc. 2024

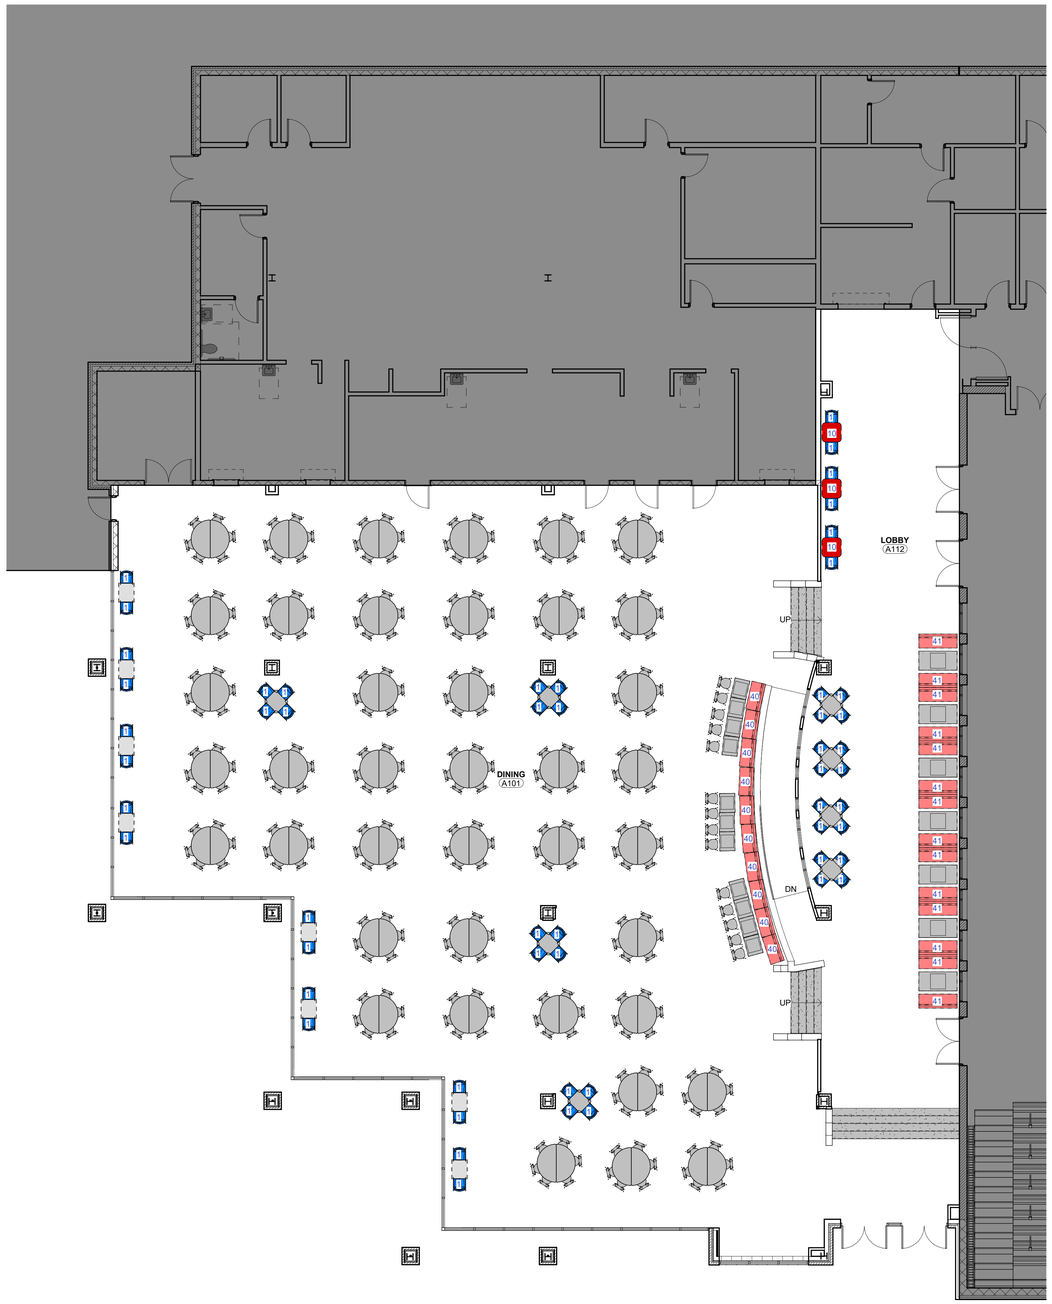


1 Overall Floor Plan - Level 1/1.5 - Continued Furniture
1/8" = 1'-0"

| Furniture Schedule - Level 0/0.5 Cafeteria | | | |
|---|---|---|---|
| Tag | QTY. | Basis of Design | Description |
| A101 | | | |
| DINING | | | |
| 1 | 32 | KI | LimeLite Cafe Stool, 30" High - Overall: 20.5"W, 21.75"D, 45.25"H, Seat: 18.25"W, 17.5"D, 29.5"H. Poly Seat/Back, Steel Glides. Poly Color Finish: Surf's Up - Base/Frame Finish: Cottonwood. ***SEAT TO BE ORDERED ONLY. STOOL BASE WILL BE REUSED FROM PHASE 1*** |
| 40 | 10 | Existing | Existing Cafeteria Booths to be Re-Upholstered. Verify Dimension Prior to Purchasing. |
| A112 | | | |
| LOBBY | | | |
| 1 | 22 | KI | LimeLite Cafe Stool, 30" High - Overall: 20.5"W, 21.75"D, 45.25"H, Seat: 18.25"W, 17.5"D, 29.5"H. Poly Seat/Back, Steel Glides. Poly Color Finish: Surf's Up - Base/Frame Finish: Cottonwood. ***SEAT TO BE ORDERED ONLY. STOOL BASE WILL BE REUSED FROM PHASE 1*** |
| 10 | 3 | MooreCo | Inklud Table (X-Base). Square Top Shape: 30"W X 30"D X 42"H. Laminate Top Finish: Frosty White - Edgeband: Cool Grey. Glides. |
| 41 | 14 | Existing | Existing Cafeteria Booths to be Re-Upholstered. Verify Dimension Prior to Purchasing. |

**EXISTING FURNITURE**

**BOOTHS TO BE RE-UPHOLSTERED**

**BACK: Pallas - Aphrodite - Red Tide**

**SEAT: Pallas - Metaphor - Cloud**

**REUSE 30"H STOOL BASE FROM PHASE 1. LIMELITE SEAT WILL NEED TO BE ORDERED.**

**NEW FURNITURE**

**Alternate #1**
PLEASE PROVIDE AN ALTERNATE ESTIMATE SHOWING SMITH SYSTEM FLAVORS CHAIR IN LIEU OF SMITH SYSTEM NUMBERS CHAIR FOR COMPARISON. (18"H: 20.5"D X 19.5"W X 18"H. Felt Glides - Seat Color Finish: Blueberry - Frame Color Finish: Platinum. Model # 11849)

WRA Architects, Inc.
12377 Merit Dr. #1800
Dallas, Texas 75251
214-750-0077
www.wraarchitects.com

# Castleberry ISD High School Addn.

215 CHURCHILL ROAD, FORT WORTH, TEXAS - 76114

REVISIONS:

| No. | Date |
|---|---|

JOB NO. 2359


DATE: 08/26/2026

Furniture Floor Plan
Level 0/0.5 Cafeteria - Phase 3

Z917

© WRA Architects, Inc. 2024

11/16/2026 4:48:07 PM

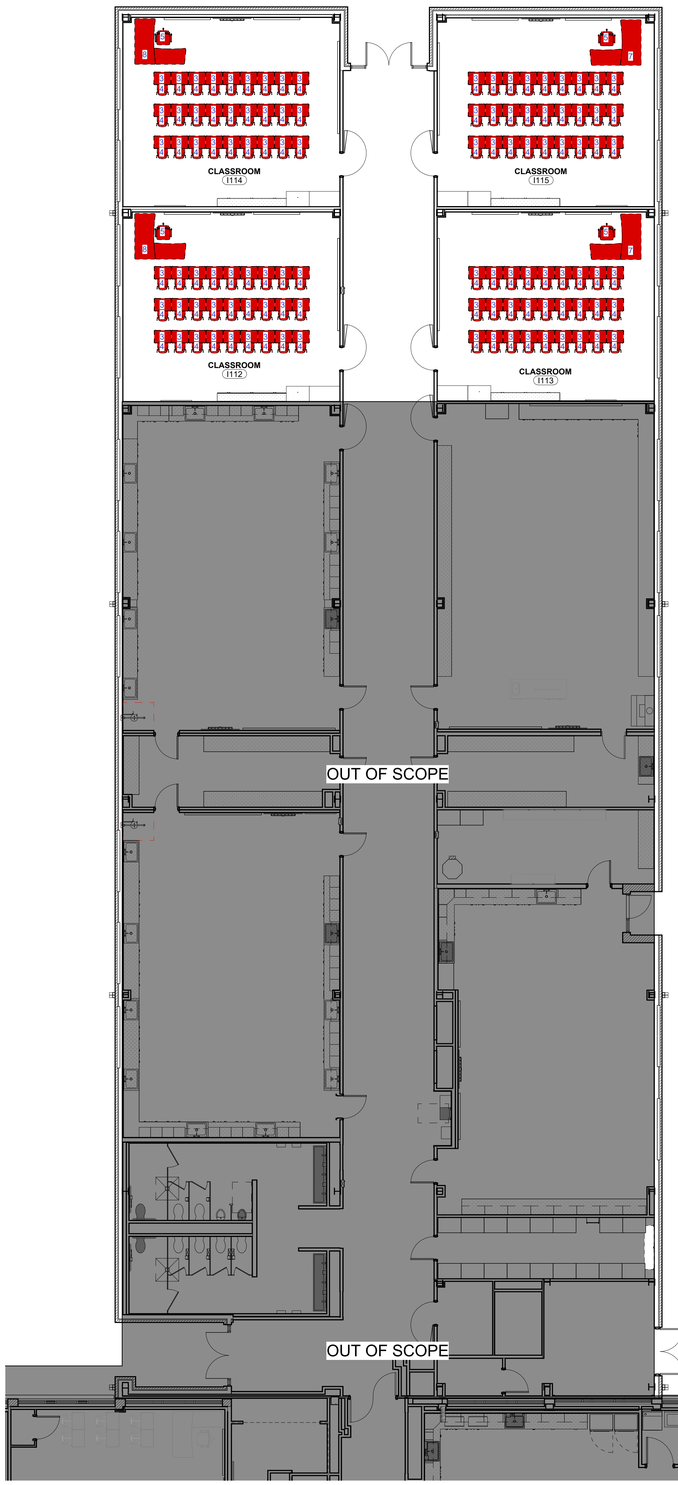


1 Furniture Floor Plan - Level 1.5 Unit G (I) Furniture
1/8" = 1'-0"

**Alternate #1**
PLEASE PROVIDE AN ALTERNATE ESTIMATE SHOWING SMITH SYSTEM FLAVORS CHAIR IN LIEU OF SMITH SYSTEM NUMBERS CHAIR FOR COMPARISON. (18"H: 20.5"D X 19.5"W X 18"H. Felt Glides - Seat Color Finish: Blueberry - Frame Color Finish: Platinum. Model # 11849)

**REUSE 30"H STOOL BASE FROM PHASE 1. LIMELITE SEAT WILL NEED TO BE ORDERED.**

**NEW FURNITURE**

Furniture Schedule - Level 1.5 Unit G (I)

| Tag | QTY. | Manufacturer | Description |
|---|---|---|---|
| I112 | | | |
| CLASSROOM | | | |
| 3 | 27 | Smith System | Elemental Rectangle Student Desk, Fixed - 27" W X 20"D X 30"H. Suface Option Finish: Arctic White - Edge Color Finish: Champagne - Legset Color: Platium - Glides. Model # EL2027 |
| 4 | 27 | Smith System | Numbers Stack Chair 18"H: 21.5"D X 15"W X 18"H. Felt Glides - Seat Color Finish: Blueberry - Frame Color Finish: Platinum. Model # 22849 |
| 5 | 1 | HON | Cofi Managerial Height Chair-HCFMU: Single Fabric Option, Fabric: Whisper Vinyl Islet - Back Stitch Finish: Light Gray - Back Stitch: CHS Channel Stitch. Control-Weight Activated, Cylinder-Standard. Arm Finish: Fixed Polished Aluminum Arms - All-Surface Caster-Finish: Black - Base Type: Polished Aluminum |
| 8 | 1 | MooreCo | Avid Double Pedestal Left Return Desk: 29.8"H × 72"W × 80"D. Top: Wilsonart Grey Elm - Edge Band: Wilsonart Grey Elm - Legs: Platinum. Modesty Panel, and Pedestal - Add Cable Management Tray and match to Platinum finish. 3 total grommets, 2 total cable trays. Owner to approve desk accessories prior to production. |
| I113 | | | |
| CLASSROOM | | | |
| 3 | 27 | Smith System | Elemental Rectangle Student Desk, Fixed - 27" W X 20"D X 30"H. Suface Option Finish: Arctic White - Edge Color Finish: Champagne - Legset Color: Platium - Glides. Model # EL2027 |
| 4 | 27 | Smith System | Numbers Stack Chair 18"H: 21.5"D X 15"W X 18"H. Felt Glides - Seat Color Finish: Blueberry - Frame Color Finish: Platinum. Model # 22849 |
| 5 | 1 | HON | Cofi Managerial Height Chair-HCFMU: Single Fabric Option, Fabric: Whisper Vinyl Islet - Back Stitch Finish: Light Gray - Back Stitch: CHS Channel Stitch. Control-Weight Activated, Cylinder-Standard. Arm Finish: Fixed Polished Aluminum Arms - All-Surface Caster-Finish: Black - Base Type: Polished Aluminum |
| 7 | 1 | MooreCo | Avid Double Pedestal Right Return Desk: 29.8"H × 72"W × 80"D. Top: Wilsonart Grey Elm - Edge Band: Wilsonart Grey Elm - Legs: Platinum. Modesty Panel, and Pedestal - Add Cable Management Tray and match to Platinum finish. 3 total grommets, 2 total cable trays. Owner to approve desk accessories prior to production. |
| I114 | | | |
| CLASSROOM | | | |
| 3 | 27 | Smith System | Elemental Rectangle Student Desk, Fixed - 27" W X 20"D X 30"H. Suface Option Finish: Arctic White - Edge Color Finish: Champagne - Legset Color: Platium - Glides. Model # EL2027 |
| 4 | 27 | Smith System | Numbers Stack Chair 18"H: 21.5"D X 15"W X 18"H. Felt Glides - Seat Color Finish: Blueberry - Frame Color Finish: Platinum. Model # 22849 |
| 5 | 1 | HON | Cofi Managerial Height Chair-HCFMU: Single Fabric Option, Fabric: Whisper Vinyl Islet - Back Stitch Finish: Light Gray - Back Stitch: CHS Channel Stitch. Control-Weight Activated, Cylinder-Standard. Arm Finish: Fixed Polished Aluminum Arms - All-Surface Caster-Finish: Black - Base Type: Polished Aluminum |
| 8 | 1 | MooreCo | Avid Double Pedestal Left Return Desk: 29.8"H × 72"W × 80"D. Top: Wilsonart Grey Elm - Edge Band: Wilsonart Grey Elm - Legs: Platinum. Modesty Panel, and Pedestal - Add Cable Management Tray and match to Platinum finish. 3 total grommets, 2 total cable trays. Owner to approve desk accessories prior to production. |
| I115 | | | |
| CLASSROOM | | | |
| 3 | 27 | Smith System | Elemental Rectangle Student Desk, Fixed - 27" W X 20"D X 30"H. Suface Option Finish: Arctic White - Edge Color Finish: Champagne - Legset Color: Platium - Glides. Model # EL2027 |
| 4 | 27 | Smith System | Numbers Stack Chair 18"H: 21.5"D X 15"W X 18"H. Felt Glides - Seat Color Finish: Blueberry - Frame Color Finish: Platinum. Model # 22849 |
| 5 | 1 | HON | Cofi Managerial Height Chair-HCFMU: Single Fabric Option, Fabric: Whisper Vinyl Islet - Back Stitch Finish: Light Gray - Back Stitch: CHS Channel Stitch. Control-Weight Activated, Cylinder-Standard. Arm Finish: Fixed Polished Aluminum Arms - All-Surface Caster-Finish: Black - Base Type: Polished Aluminum |
| 7 | 1 | MooreCo | Avid Double Pedestal Right Return Desk: 29.8"H × 72"W × 80"D. Top: Wilsonart Grey Elm - Edge Band: Wilsonart Grey Elm - Legs: Platinum. Modesty Panel, and Pedestal - Add Cable Management Tray and match to Platinum finish. 3 total grommets, 2 total cable trays. Owner to approve desk accessories prior to production. |

WRA Architects, Inc.
12377 Merit Dr. #1800
Dallas, Texas 75251
214-750-0077
www.wraarchitects.com

# Castleberry ISD High School Addn.

215 CHURCHILL ROAD, FORT WORTH, TEXAS - 76114

REVISIONS:

| No. | Date |
|---|---|

JOB NO. 2359
DATE: 08/26/2026

Furniture Floor Plan
Level 1.5 Unit G (I) - Phase 3
Z918

© WRA Architects, Inc. 2024

11/16/2026 4:48:22 PM

## Furniture Schedule -Master List Phase 3

| Tag | Basis of Design | Description | QTY. | Image (Images for general concept only, it is understood that products could vary per manufacturer, and color to be selected by owner) |
|---|---|---|---|---|
| 1 | KI | LimeLite Cafe Stool, 30" High - Overall: 20.5"W, 21.75"D, 45.25"H, Seat: 18.25"W, 17.5"D, 29.5"H. Poly Seat/Back, Steel Glides. Poly Color Finish: Surf's Up - Base/Frame Finish: Cottonwood. ***SEAT TO BE ORDERED ONLY. STOOL BASE WILL BE REUSED FROM PHASE 1*** | 166 |  |
| 2.1 | Smith System | Elemental Rectangle Table, Fixed - 36"W x 24"D X 30"H. Surface Option Finish: Arctic White - Edge Color Finish: Champagne - Legset Color: Platinum - Glides. Model # EL2436EG | 7 |  |
| 2.2 | Smith System | Elemental Rectangle Table, Fixed - 36"W x 24"D X 30"H. Surface Option Finish: Arctic White - Edge Color Finish: Champagne - Legset Color: Platinum - Glides. Model # EL2436EG ***TABLE LEGS TO BE ORDERED ONLY FOR EACH TABLE. TABLE TOP WILL BE REUSED FROM PHASE 1*** | 75 |  |
| 3 | Smith System | Elemental Rectangle Student Desk, Fixed - 27" W X 20"D X 30"H. Suface Option Finish: Arctic White - Edge Color Finish: Champagne - Legset Color: Platium - Glides. Model # EL2027 | 717 |  |
| 4 | Smith System | Numbers Stack Chair 18"H: 21.5"D X 15"W X 18"H. Felt Glides - Seat Color Finish: Blueberry - Frame Color Finish: Platinum. Model # 22849<br>**Alternate #1**<br>PLEASE PROVIDE AN ALTERNATE ESTIMATE SHOWING SMITH SYSTEM FLAVORS CHAIR IN LIEU OF SMITH SYSTEM NUMBERS CHAIR FOR COMPARISON. (18"H: 20.5"D X 19.5"W X 18"H. Felt Glides - Seat Color Finish: Blueberry - Frame Color Finish: Platinum. Model # 11849) | 799 |  |
| 5 | HON | Cofi Managerial Height Chair-HCFMU: Single Fabric Option, Fabric: Whisper Vinyl Islet - Back Stitch Finish: Light Gray - Back Stitch: CHS Channel Stitch. Control-Weight Activated, Cylinder-Standard. Arm Finish: Fixed Polished Aluminum Arms - All-Surface Caster-Finish: Black - Base Type: Polished Aluminum | 45 |   |
| 7 | MooreCo | Avid Double Pedestal Right Return Desk: 29.8"H × 72"W × 80"D. Top: Wilsonart Grey Elm - Edge Band: Wilsonart Grey Elm - Legs: Platinum. Modesty Panel, and Pedestal - Add Cable Management Tray and match to Platinum finish. 3 total grommets, 2 total cable trays. Owner to approve desk accessories prior to production. | 10 |  |
| 8 | MooreCo | Avid Double Pedestal Left Return Desk: 29.8"H × 72"W × 80"D. Top: Wilsonart Grey Elm - Edge Band: Wilsonart Grey Elm - Legs: Platinum. Modesty Panel, and Pedestal - Add Cable Management Tray and match to Platinum finish. 3 total grommets, 2 total cable trays. Owner to approve desk accessories prior to production. | 21 |  |
| 10 | MooreCo | Inklud Table (X-Base). Square Top Shape: 30"W X 30"D X 42"H. Laminate Top Finish: Frosty White - Edgeband: Cool Grey. Glides. | 33 |  |
| 11 | KI | LimeLite Stack Chair - Base/Frame: 4-Leg - Overall: 21.75"W, 22.25"D, 33.25"H, Seat: 18.25"W, 17.5"D, 17.5"H. Poly Seat/Back, Steel Glides, Armless. Poly Color Finish: Surf's Up - Base/Frame Finish: Cottonwood | 24 |  |


## Furniture Schedule -Master List Phase 3

| Tag | Basis of Design | Description | QTY. | Image (Images for general concept only, it is understood that products could vary per manufacturer, and color to be selected by owner) |
|---|---|---|---|---|
| 12 | KI | Serenade Gathering Table: 42" High, 96" W, 36"D Table with Modesty Panel and Footrest, Stringer/Half Modesty Panel: 11 3/4" Tall, On 18"-24" deep tables, the stringer or modesty panel is located to the rear of the tabletop allowing user seating or standing access from only one side of the table. Laminate Finish: Match Wilsonart Grey Elm - Leg Laminate Finish: Match Wilsonart Grey Elm | 2 |  |
| 13 | KI | Stout Table: 30"D x 60"W Height Adjustable (27"-40"). Glides. Laminate Top Finish: Frosty White - Base Color Finish: Cottonwood - Edge Color Finish: Warm Grey. Reference Sheets Z913, Z914, and Z916 for table heights. | 32 |  |
| 14 | HON | Ignition Multi-Purpose Guest Chair-HIGS6: Single Fabric, Armless, Four Legs, Glides, No Casters. Upholstered Back: Whisper Vinyl Islet-Grade 2 - Frame Finish: Textured Silver | 20 |  |
| 15 | KI | Zoetry End Table: 22"W X 22"D X 15"H. Base/Frame Finish: Cottonwood - Laminate Top & Edge Finish: Wilsonart Grey Elm | 2 |  |
| 16 | KI | Zoetry Guest Chair: 24.5"W X 23.5"D X 31.5"H. No Armcap, No Power, Felt Glides. Base/Frame Finish: Cottonwood - Thread Color: Midnight Blue - Seat Upholstery: Iota-Pewter - Base/Back Upholstery: Iota-Marine | 8 |  |
| 17 | HON | HTLB4884 Preside Boat Laminate Table Top: 84"W x 48"D. Flat Edge. Laminate Finish: Wilsonart Grey Elm - Grade 3 Partnership Laminate (Laminate Code:WNA8) - Edgeband Finish: Loft. G1 Grommet to be added per section of the top, centered in both directions with power inserts. Pop-Up Grommet: Grommet location will vary based on table size. Pop-Up Grommet: MhoB 4" x 8" Pop-up Port; Model # HTG1PWR-3P-1B. Color Finish: Silver SVR | 1 |  |
| 18 | HON | HT29AL84 Preside - Angled Leg - 29½"H Seated Base for 84" W Tops | 1 |  |
| 19 | HON | Ignition Task 2.0-HIWMM: Mid Back, Upholstered Seat Finish: Whisper Vinyl Islet - Mesh Back Finish: 4-Way Fog. No Headrest, Synchro-Tilt with Seat Slider, Height and Width Adjustable Arms, All-Surface Caster. Lumbar Finish: Designer White - Base Finish:Polished Aluminum - Frame Color: Designer White | 6 |  |
| 20 | Uline | Stainless Steel Wire Shelving: 48"W X 18"D X 72"H - Number of Shelves: 4, Model Number: H-4925 | 8 |  |
| 21 | KI | Apply Stack Chair: 20.25"W X 25.25"D X 32.5"H, Seat: 17.5:W X 17.375"D X 17.5"H. 4-Leg, Upholstered. Seat Upholstery: Aphrodite-Red Tide - Frame Finish: Cottonwood - Laminate Finish: Wilsonart Match Grey Elm. Glides. | 8 |  |
| 22 | MooreCo | 30" Elate Left Return Electric Height Adjustable Desk (3-Leg). 72"W X 60"D x 22.6"-48.6"H. Top Finish: Grey Elm - Edgeband Finish: Platinum - Leg Finish: Platinum. Glides. | 2 |  |

## Furniture Schedule -Master List Phase 3

| Tag | Basis of Design | Description | QTY. | Image (Images for general concept only, it is understood that products could vary per manufacturer, and color to be selected by owner) |
|---|---|---|---|---|
| 23 | MooreCo | 30" Elate Right Return Electric Height Adjustable Desk (3-Leg). 72"W X 60"D x 22.6"-48.6"H. Top Finish: Grey Elm - Edgeband Finish: Platinum - Leg Finish: Platinum. Glides. | 2 |  |
| 24 | MooreCo | Avid File Cabinet: 29.8"H × 18"W × 24"D. Top: Wilsonart Grey Elm - Edge Band: Wilsonart Grey Elm - Base: Platinum. Casters | 4 |  |
| 25 | MooreCo | Inklud Table (X-Base). Square Top Shape: 42"W X 42"D X 29"H. Laminate Top Finish: Frosty White - Edgeband: Cool Grey. Glides. | 2 |  |
| 26 | MooreCo | Inklud Table (X-Base). Round Top Shape: 42"W X 42"D X 29"H. Laminate Top Finish: Frosty White - Edgeband: Cool Grey. Glides. | 4 |  |
| 27 | MooreCo | Lateral File: Q26-MCC-04284-SN: Freestanding Two Draw Lateral (Round Pulls-Silver,Custom). Actual size: 23 5/8"D X 36"W X 30"H, 2 Drawers. Hardware Option: Round Pulls-Silver (H1SLV), Laminate Color:8201 Grey Elm | 5 |  |
| 28 | MooreCo | Stack-on-Bookcase: Q26-MCC-04285-SN: Open Hutch (36", Custom). Actual size: 14 1/2"D X 34"H. Item Width: 36" (36), Laminate color: 8201 Grey Elm | 5 |  |
| 29 | MooreCo | Credenza Storage with Knee Space: Q26-MCC-042819-SN: Under Storage File/File (Round Pulls-Silver, Custom). Actual size: 15 19/32"W X 22 1/2"D X 28 19/32"H, 2 File Drawers. Hardware Option: Round Pulls-Silver (H1SLV), Laminate color: 8201 Grey Elm. Q26-MCC-042820-SN: 24"D Straight Desk Shell (24" X 72", Custom, Double Grommet, Silver). Actual size: 23 5/8"D X 30"H. Item Width: 24" X 72" (2472), Laminate color: 8201 Grey Elm, Grommet Location: Double Grommet (DGROM), Grommet Color: Silver (F1) | 7 |  |
| 30 | MooreCo | Stack-on-Storage with Doors: Q26-MCC-042813-SN: Four Door Hutch (72", Round Pulls-Silver, Custom). Actual size: 14 1/2"D X 34"H. Item Width: 72" (72), Hardware Option: Round Pulls-Silver (H1SLV), Laminte Color: 8201 Grey Elm | 7 |  |
| 31 | MooreCo | Left Desk Return with Pedestal: Q26-MCC-042814-SN: Under Storage File/File (Round Pulls-Silver, Custom). Actual size: 15 19/32"W X 22 1/2" X 28 19/32"H, 2 File Drawers. Hardware Option: Round Pulls-Silver (H1SLV), Laminte Color: 8201 Grey Elm. Q26-MCC042815-SN: Return (42" Left, Custom, Center Grommet, Silver). Actual size: 23 5/8"D X 30"H X 48"L. Item Width: 42" Left (2442L), Laminate Color: 8201 Grey Elm, Grommet Location: Center Grommet (CGROM), Grommet Color: Silver (F1) | 5 |  |
| 32 | MooreCo | Right Desk Return with Pedestal: Q26-MCC-042816-SN: Under Storage File/File (round Pulls-Silver, Custom). Actual size: 15 19/32"W X 22 1/2"D X 28 19/32"H, 2 File Drawers. Hardware Option: Round Pulls-Silver (H1SLV), Laminate Color: 8201 Grey Elm. Q26-MCC-042817-SN: Return (42"Right, Custom, Center Grommet, Charcoal). Actual size: 23 5/8"D X 30"H X 48"L. Item Width: 42" Right (2442R), Laminate color: 8201 Grey Elm, Grommet Location: Center Grommet (CGROM), Grommet Color: Charcoal (UT-07) | 1 |  |
| 33 | MooreCo | - H10584L: HON - 10500 Series Single Pedestal Desk: 66"W X 30"D X 29.5"H. Rectangle Top, Left Pedestal. Box/Box/File Drawers. Drawers Lock. Two Cord Grommets on Top for Routing and Hiding Wires and Cables. 3" Round Cord Management Grommets, for Routing and Hiding Wires and Cables, are Located in the Tops of Desks, Returns, Bridges, and Corner Units. Grommet Cutout Accepts Optional Power Hub (Model # HGRMTAC) or Power/USB Hub (Model # HGRMTUSB2). Finish Wilsonart - Grey Elm<br>***Note: Confirm that Wilsonart Grey Elm finish is not fully compatible with HON 10500 Series products. Please provide an alternative that meets all criteria above and is compatible with Wilsonart Grey Elm Laminate Finish*** | 1 |  |

## Furniture Schedule -Master List Phase 3
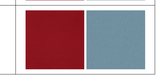
| Tag | Basis of Design | Description | QTY. | Image (Images for general concept only, it is understood that products could vary per manufacturer, and color to be selected by owner) |
|---|---|---|---|---|
| 34 | MooreCo | Rectangle Single Pedestal Desk (Right): Q26-MCC-04289-SN: Under Storage Box/Box/File (Round Pulls-Silver, Custom). Actual Size: 15 19/32"W X 22 1/2"D X 28 19/32"H, 2 Box Drawers, 1 File Drawer. Hardware Option: Round Pulls-Silver (H1SLV), Laminate Color: 8201 Grey Elm. Q26-MCC-042810-SN: 30"D Straight Desk Shell (30"X66", Custom, Double Grommet, Silver). Actual size: 30"D X 30" X 70"W. Item Width: 30"X66" (3066), Laminate Color: 8201 Grey Elm, Grommet Location: Double Grommet (DGROM), Grommet Color; Silver (F1) | 4 |  |
| 35 | MooreCo | - H10586L: HON - 10500 Series Single Pedestal Desk: 72"W X 30"D X 29.5"H. Rectangle Top, Left Pedestal. Box/Box/File Drawers. Drawers Lock. Two Cord Grommets on Top for Routing and Hiding Wires and Cables. 3" Round Cord Management Grommets, for Routing and Hiding Wires and Cables, are Located in the Tops of Desks, Returns, Bridges, and Corner Units. Grommet Cutout Accepts Optional Power Hub (Model # HGRMTAC) or Power/USB Hub (Model # HGRMTUSB2). Finish Wilsonart - Grey Elm<br>***Note: Confirm that Wilsonart Grey Elm finish is not fully compatible with HON 10500 Series products. Please provide an alternative that meets all criteria above and is compatible with Wilsonart Grey Elm Laminate Finish*** | 1 |  |
| 36 | H105893R | HON - 10500 Series - Single Pedestal Desk - 72"W x 36"D x 29 1/2"H, Bow Top, Right | 1 |  |
| 37 | MooreCo | Wardrobe (Right): Q26-MCC-042818-SN: 64"H Wardrobe (64" Right, Round Pulls-Silver, Custom). Actual size: 23 5/8"D X 23 5/8"W X 64"H, Comes w/Closet Rod. Door Orientation: 64" Right (64R), Hardware Option: Round Pulls-Silver (H1SLV), Laminate Color: 8201 Grey Elm | 1 |  |
| 38 | MooreCo | - H105296L: HON - 10500 Series - Personal Wardrobe/Storage Cabinet (with core removable lock) - 18"W X 24"D X 66 5/8"H, Hinged Left. Unit is Standard with Four Adjustable Shelves, Coat Rod, and Core Removable Lock. Shelves Adjusts 2.5" Increments. Cabinet can be used as a Wardrobe by Removing Four Adjustable Shelves. Coat Rod can be Removed from Cabinet for Storage only Applications. Unit Height is Designed to Match Credenza or Return plus Stack-on-Storage Height. Adjustable Hex Leveling Glides Allow Floor-Standing Furniture to be Easily Leveled without Lifting the Unit; Glides have 3/4" Adjustable Range. Finish Wilsonart - Grey Elm<br>***Note: Confirm that Wilsonart Grey Elm finish is not fully compatible with HON 10500 Series products. Please provide an alternative that meets all criteria above and is compatible with Wilsonart Grey Elm Laminate Finish*** | 1 |  |
| 39 | MooreCo | Credenza with Storage: Q26-MCC-042811-SN: Under Storage Two Drawer Lateral (Round Pulls-Silver, Custom). Actal Size: 34 29/64"W X 22 1/2"D X 28 19/32"H, 2 File Drawers. Hardware Option: Round Pulls-Silver (H1SLV), Laminate Color: 8201 Grey Elm. Q26-MCC-042812-SN: 24"D Straight Desk Shell (24"X72", Custom, Double Grommet, Charcoal). Actual size: 23 5/8"D X 30"H. Item Width: 24" X 72" (2472), Laminate Color: 8201 Grey Elm. | 1 |  |
| 40 | Existing | Existing Cafeteria Booths to be Re-Upholstered. Verify Dimension Prior to Purchasing. | 10 |  |
| 41 | Existing | Existing Cafeteria Booths to be Re-Upholstered. Verify Dimension Prior to Purchasing. | 14 |  |

GENERAL NOTES:
1. VERIFY FURNITURE GLIDES ARE COMPATIBLE WITH FINISHES PRIOR TO FINAL ORDER.
2. ALL LOCKS AND KEY PREFERENCE TO BE APPROVED BY OWNER PRIOR TO FINAL ORDER.
3. ALL ELECTRICAL ELEMENTS TO BE VERIFIED BY OWNER PRIOR TO FINAL ORDER

**REUSE 30"H STOOL BASE FROM PHASE 1. LIMELITE SEAT WILL NEED TO BE ORDERED.**

**NEW FURNITURE**


WRA

**WRA Architects, Inc.**
**6000 Headquarters Drive**
**Suite 600**
**Plano, TX 75024**
**214-750-0077**
**www.wraarchitects.com**


PROJECT NAME
Castleberry ISD High School Addn.

PROJECT ADDRESS
215 CHURCHILL ROAD, FORT WORTH, TEXAS - 76114

REVISIONS:
No. Name Date

JOB NO. 2359
DATE: 08/26/2026

Furniture Schedule - Master List - Phase 3

**Z919**

11/16/2026 4:48:22 PM